


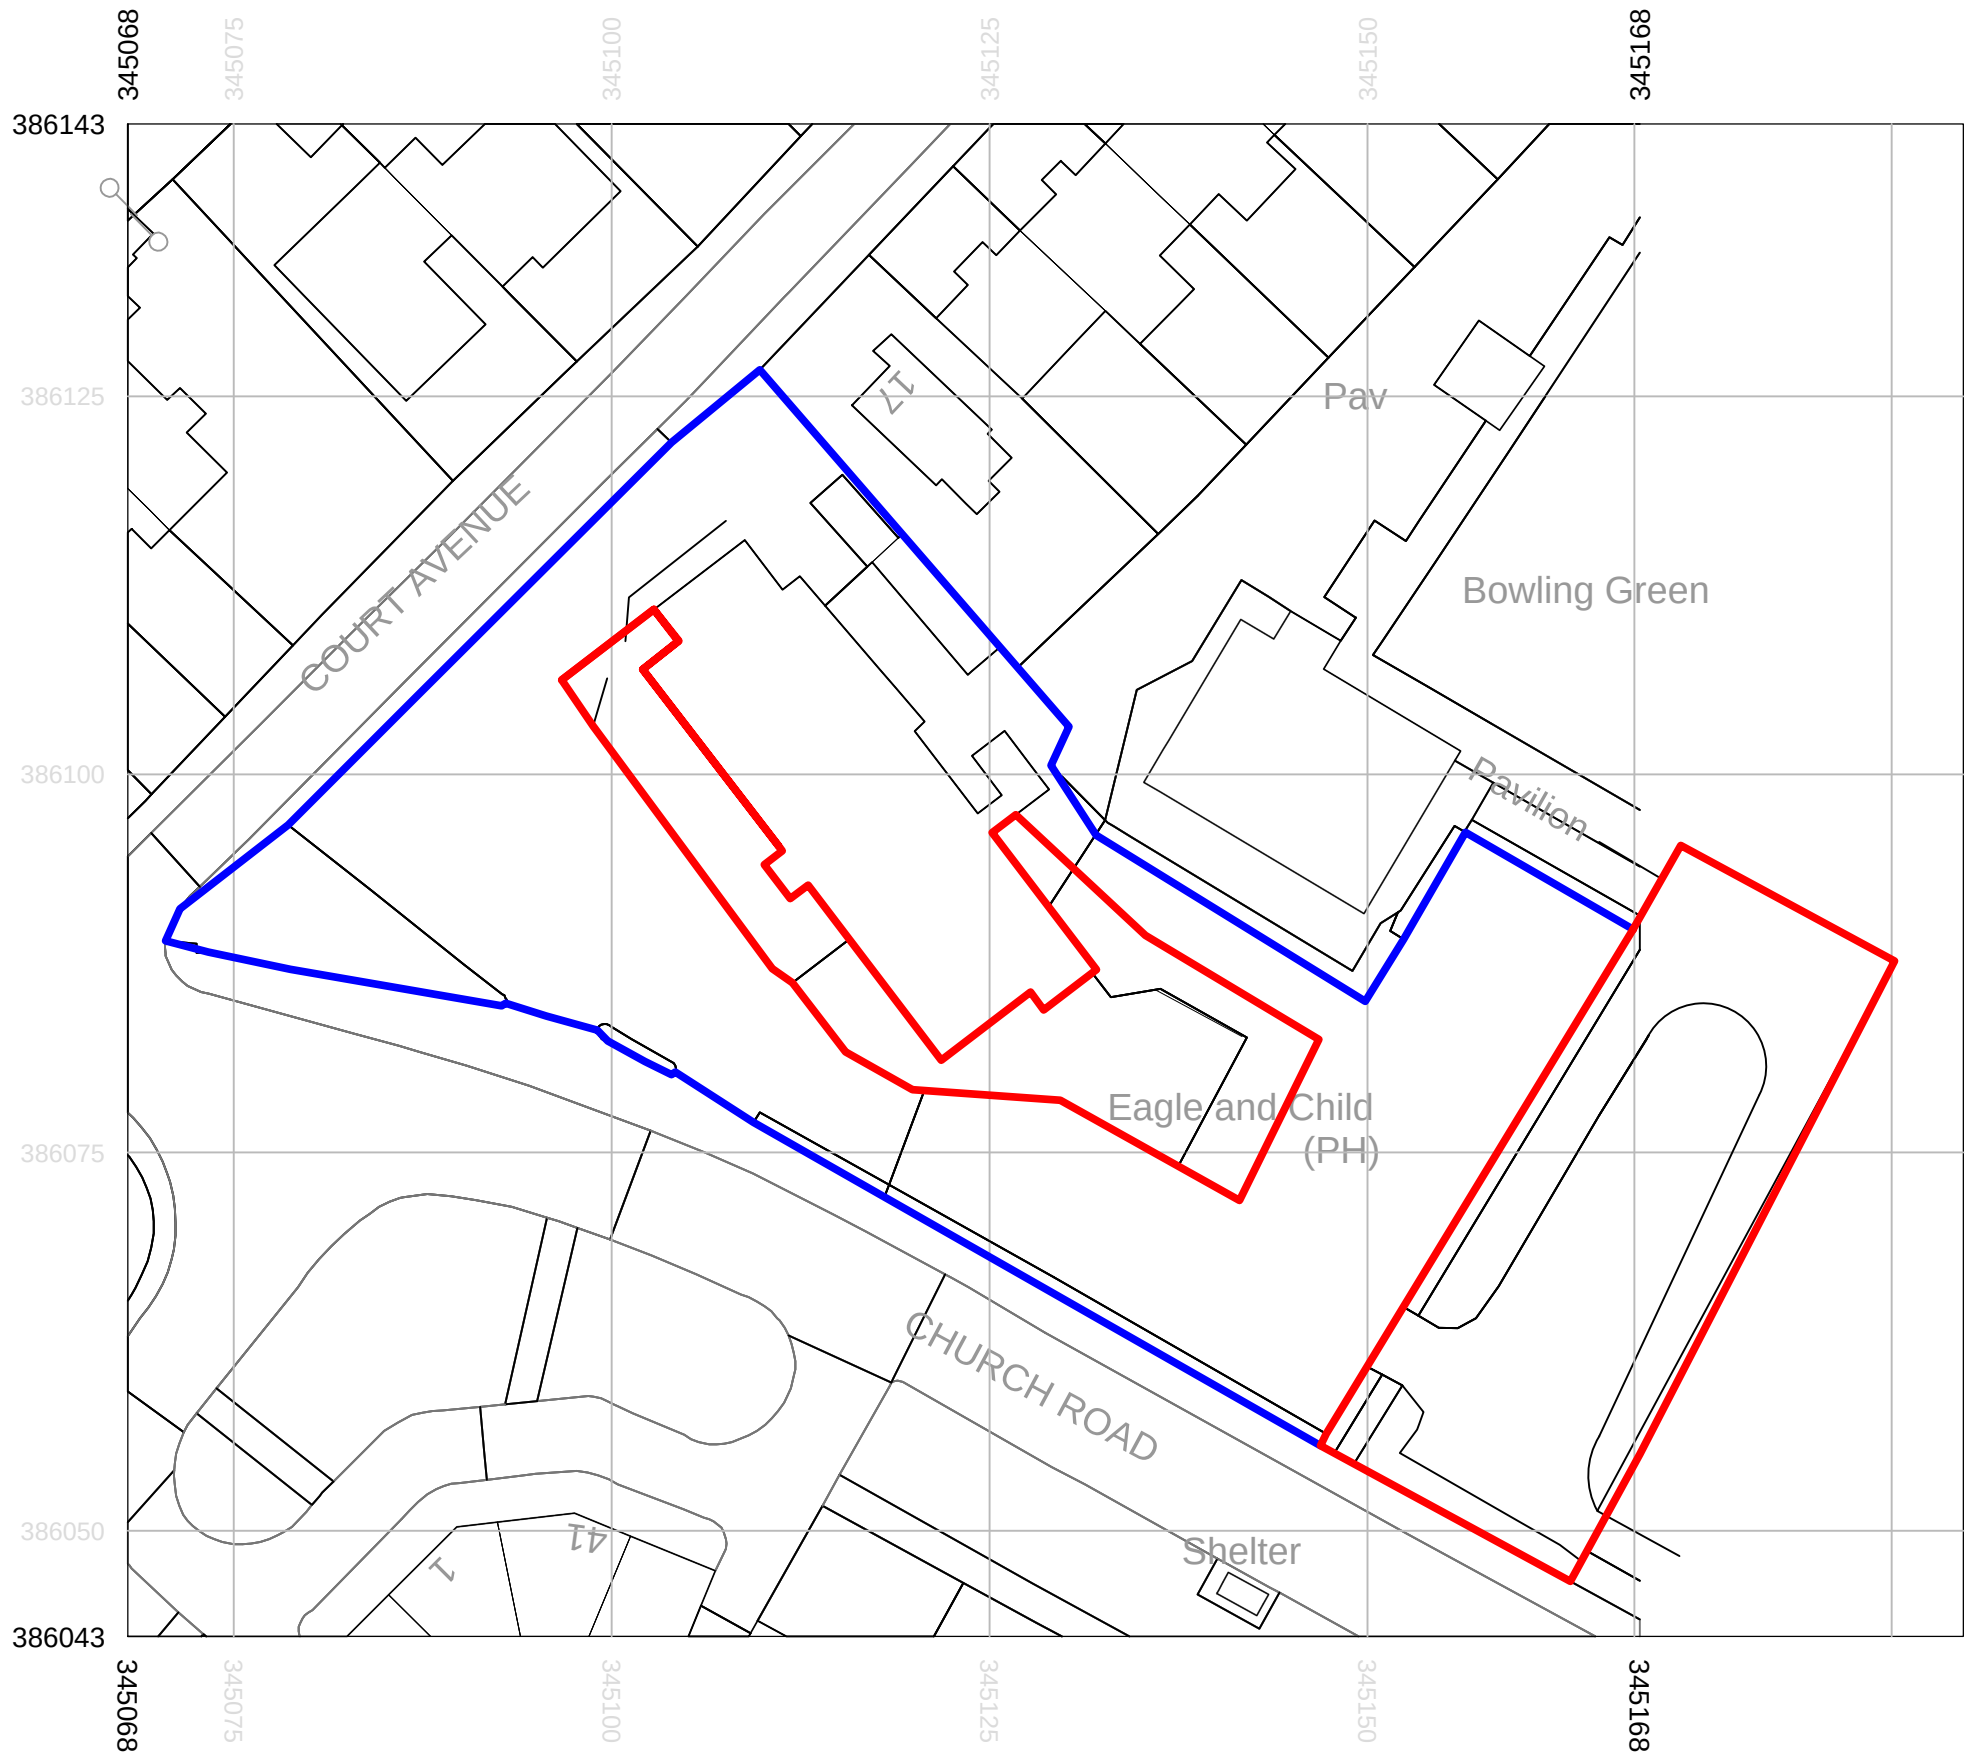

SITE PLAN -
SCALE 1:500



LOCATION PLAN -
SCALE 1:1250

Notes:

D	RED & BLUE BOUNDARY REVISED	OCT 21
C	RED & BLUE BOUNDARY REVISED	SEPT 21
B	AMENDED TO SHOW OVERFLOW	MAY 21
A	AMENDED SHEET	FEB 21

Revision	Description	Date	
 DV8 DESIGNS ARCHITECTURE•INTERIORS			
NOTE: DO NOT SCALE FROM THIS DRAWING ALL DIMENSIONS TO BE CHECKED ON SITE TO BE READ IN CONJUNCTION WITH ALL RELEVANT CONSULTANTS DOCUMENTATION			
Client: GREENE KING			
Project No. 1972	Project: EAGLE AND CHILD , LIVERPOOL		
Drawing No. L-01	Drawing Title: SITE AND LOCATION PLAN		
Revision: D	Scale: 1:500 @ A3	Date: JAN 21	Drawn by: JH