


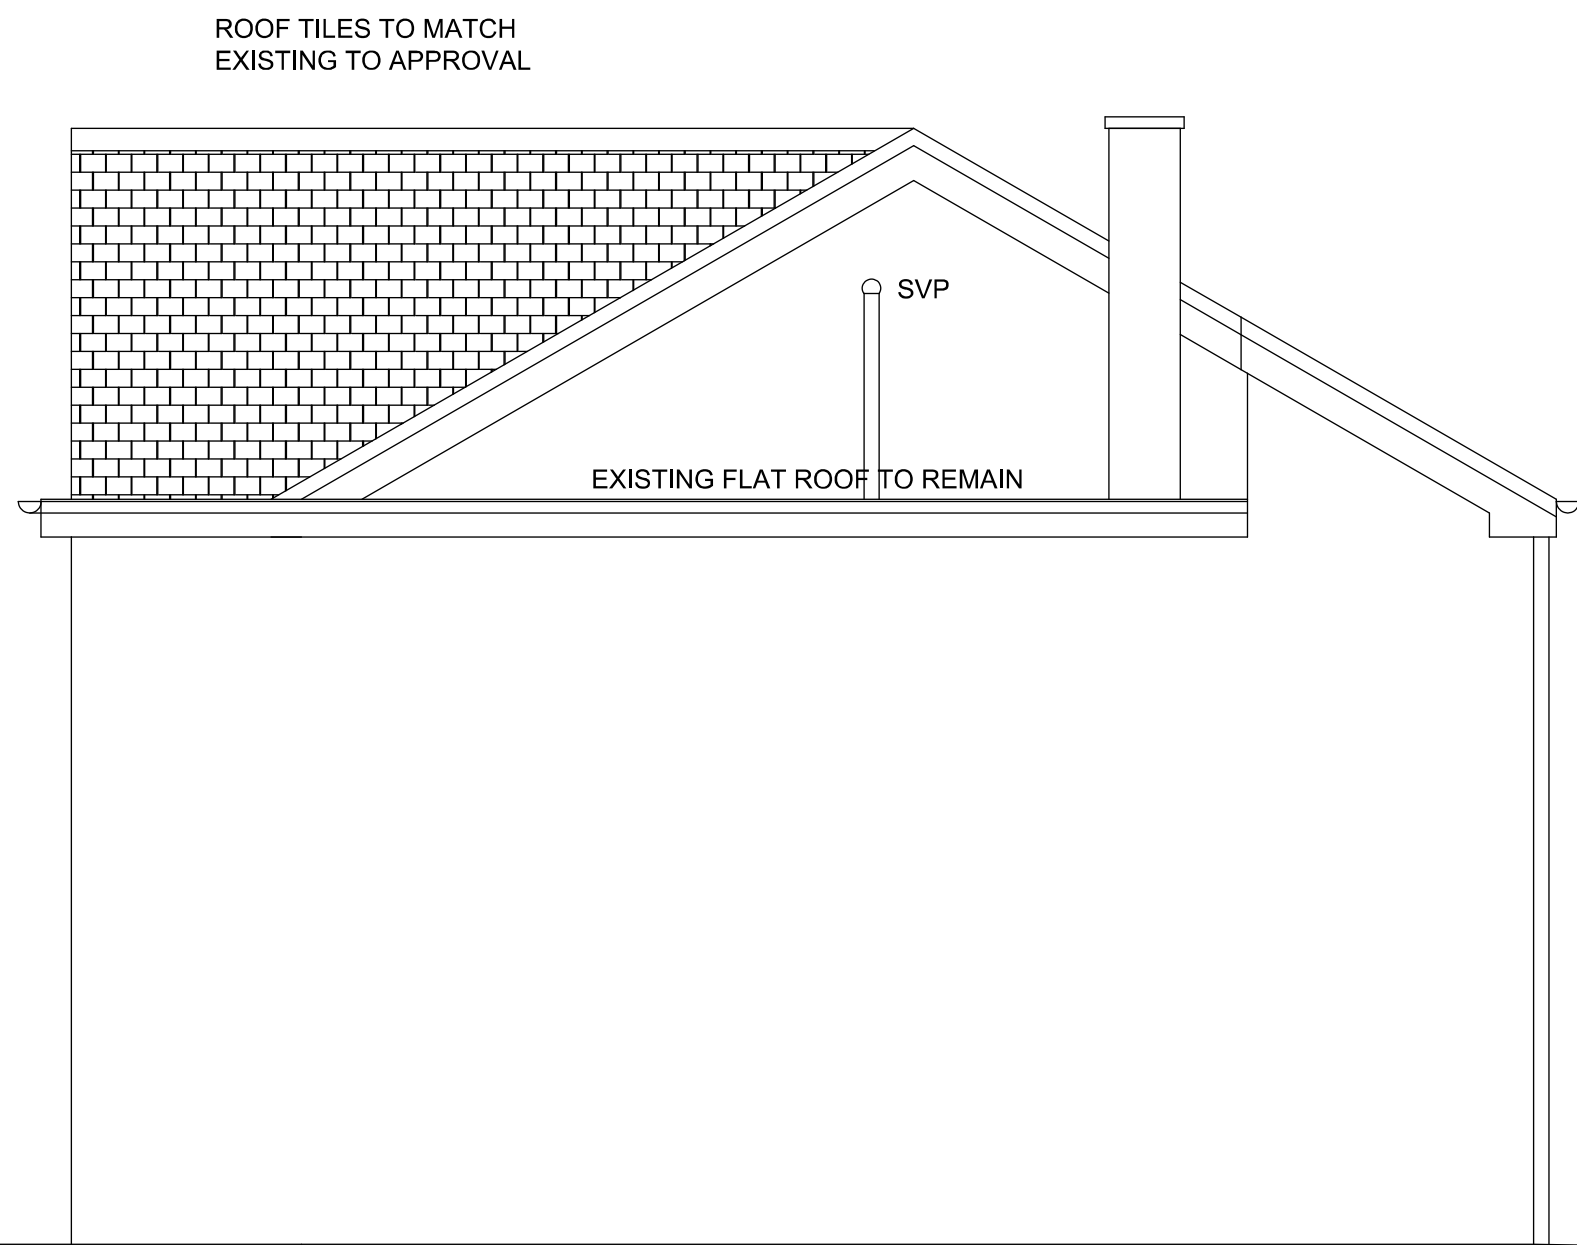

PROPOSED SIDE ELEVATION

RIDGE TILES TO BE VENTILATED
AND TO MATCH EXISTING TO APPROVAL

ROOF TILES TO MATCH EXISTING
TO APPROVAL

NEW FASCIAS AND SOFFITS AND BARGE
BOARDS TO MATCH EXISTING TO APPROVAL

NEW BRICKWORK TO MATCH EXISTING


NEW WINDOWS AND DOORS TO BE
BEST OF THEIR KIND UPVC TO MATCH
EXISTING TO APPROVAL

RAINWATER AND SANITARY GOODS
TO MATCH EXISTING

BRICK UP EXISTING GARAGE DOOR
BRICKS MORTAR AND JOINTING TO
MATCH



PROPOSED FRONT ELEVATION

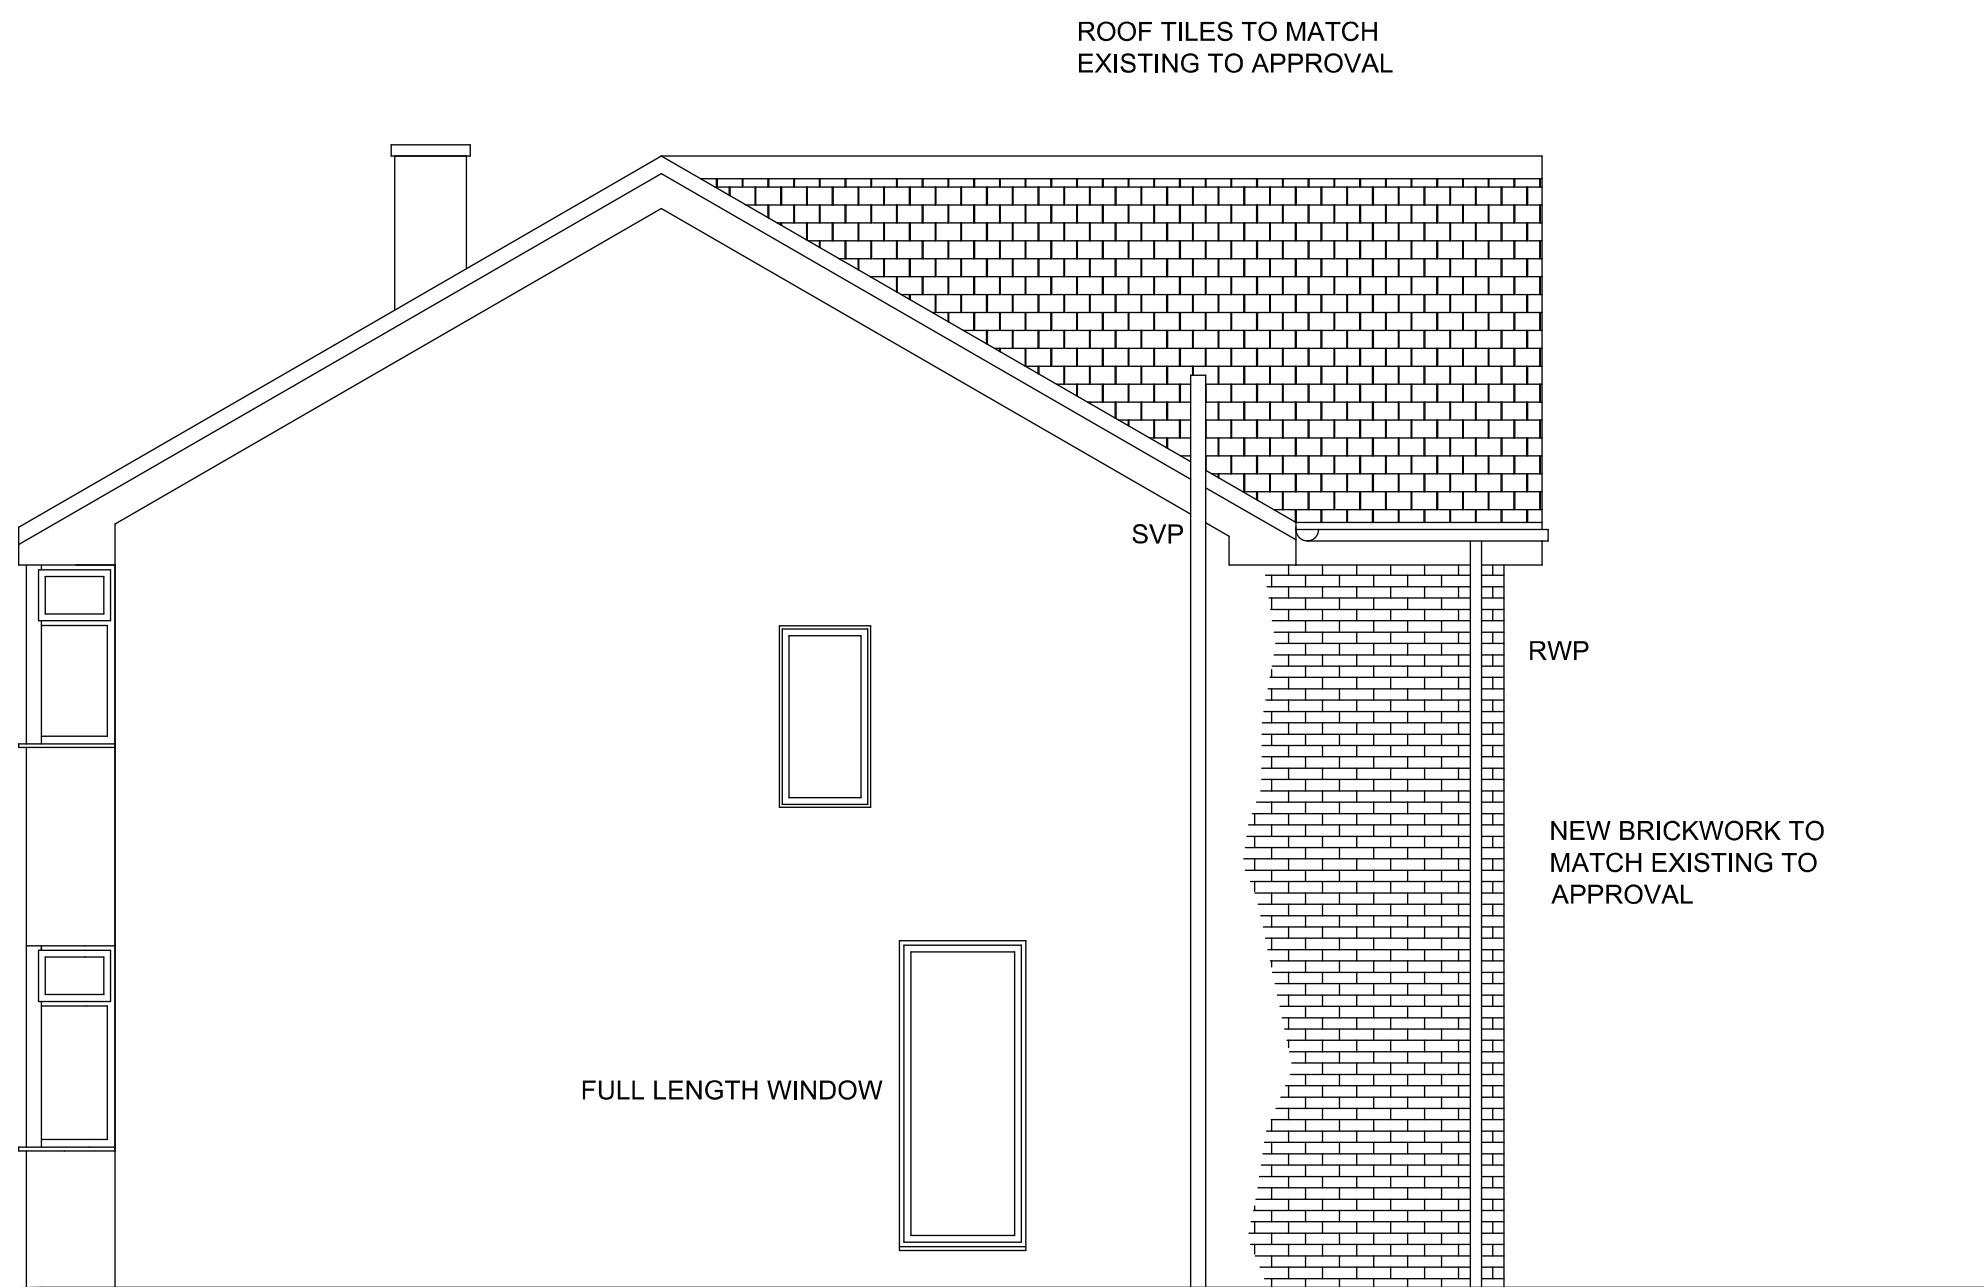

PROPOSED SIDE ELEVATION



PROPOSED REAR ELEVATION



7 KENDAL CLOSE
RAINFORD
WA11 7LG
TEL: 07786 362 196
MAIL: gemorris@blueyonder.co.uk

PROJECT

+ PROPOSED ALTERATIONS
TO DWELLING HOUSE

CLIENT

+ 7 RAWLINSON CRESCENT
HALEWOOD
L26 2XE

DRAWING TITLE

+ PROPOSED ELEVATIONS

SCALE 1:50 @A1

DATE OCT 2022

DRAWING NO.

+ SK 003

THIS DRAWING AND DESIGN IS COPYRIGHT AND MUST NOT BE
REPRODUCED IN PART OR IN WHOLE WITHOUT PRIOR WRITTEN
CONSENT. CONTRACTORS MUST VERIFY ALL DIMENSIONS ON
SITE BEFORE COMMENCING WORK OR PREPARING SHOP
DRAWINGS.