


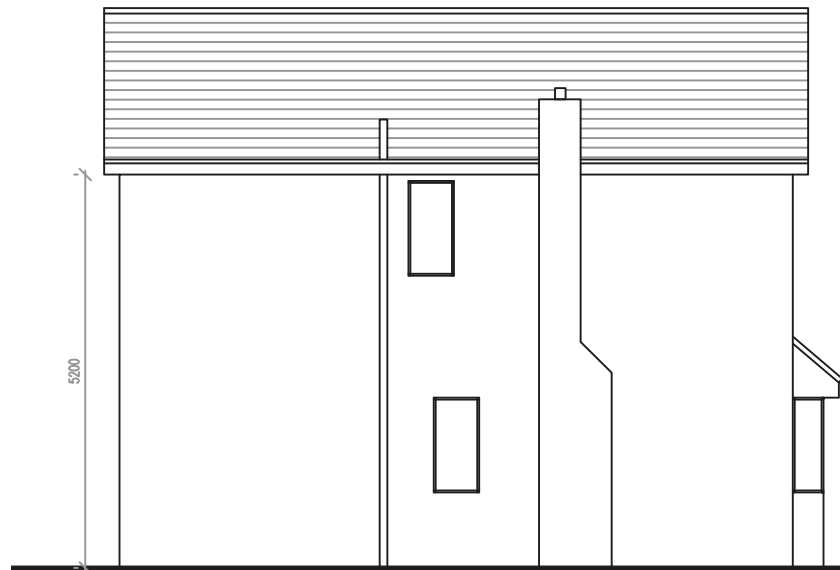


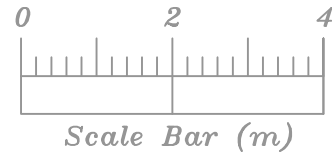


Existing Side Elevation

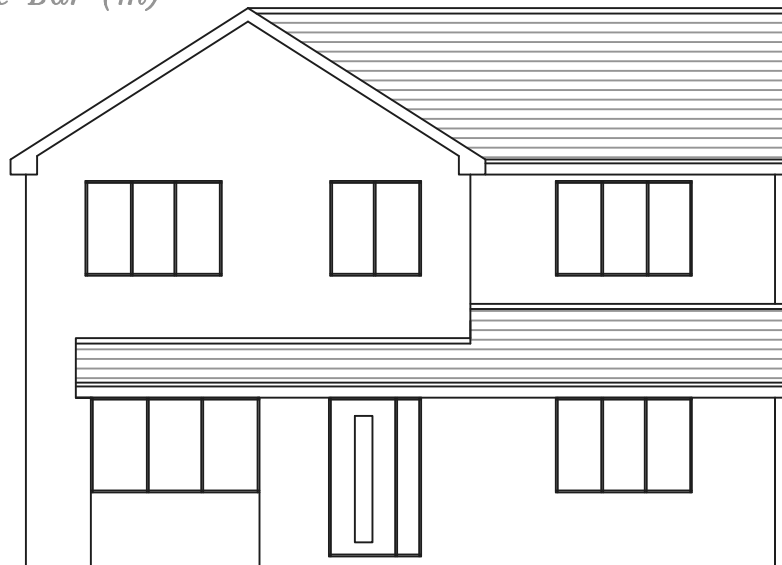

Existing Front Elevation

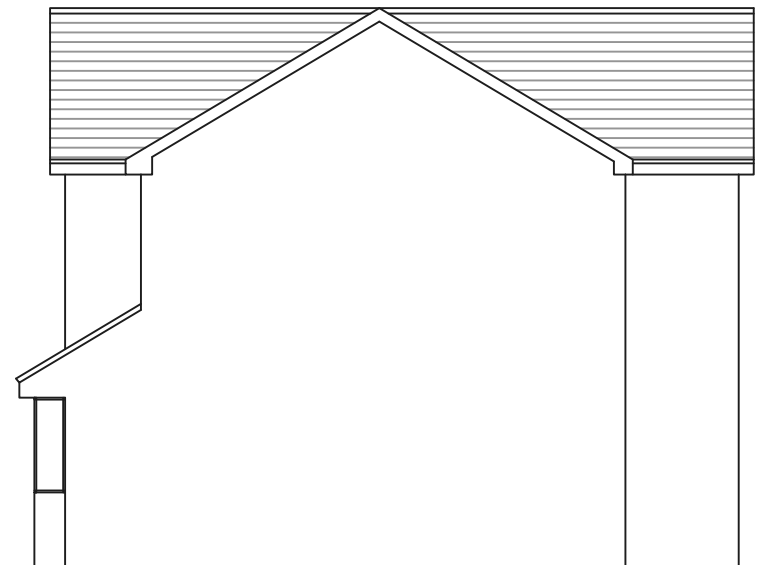

Existing Side Elevation

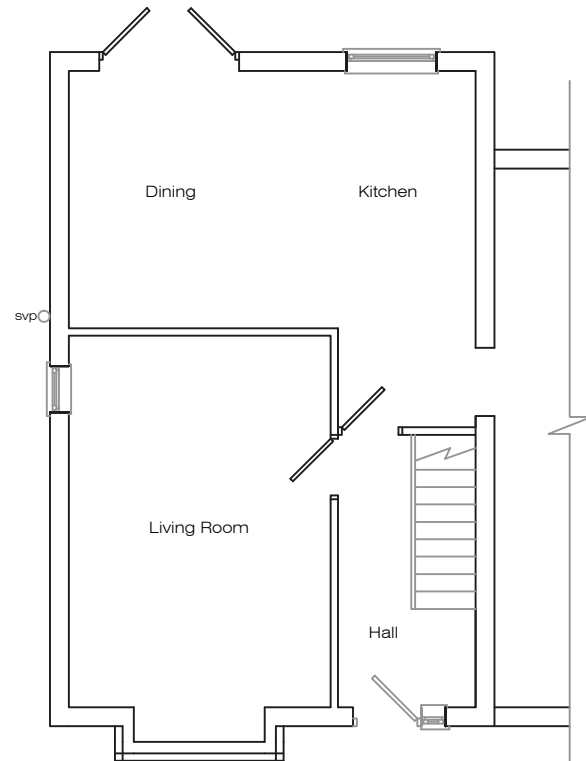

Existing Ground Floor Plan



Existing Rear Elevation

Address
172 Dragon Lane, L35

Job Title
Single storey side/rear ext.

Drawing title
Existing Plans

Chkd	Appvd	date Jan '21	scale 1:100 @ A3	Dwg No. 001
------	-------	-----------------	---------------------	----------------