






Proposed Front Elevation
Scale 1:50

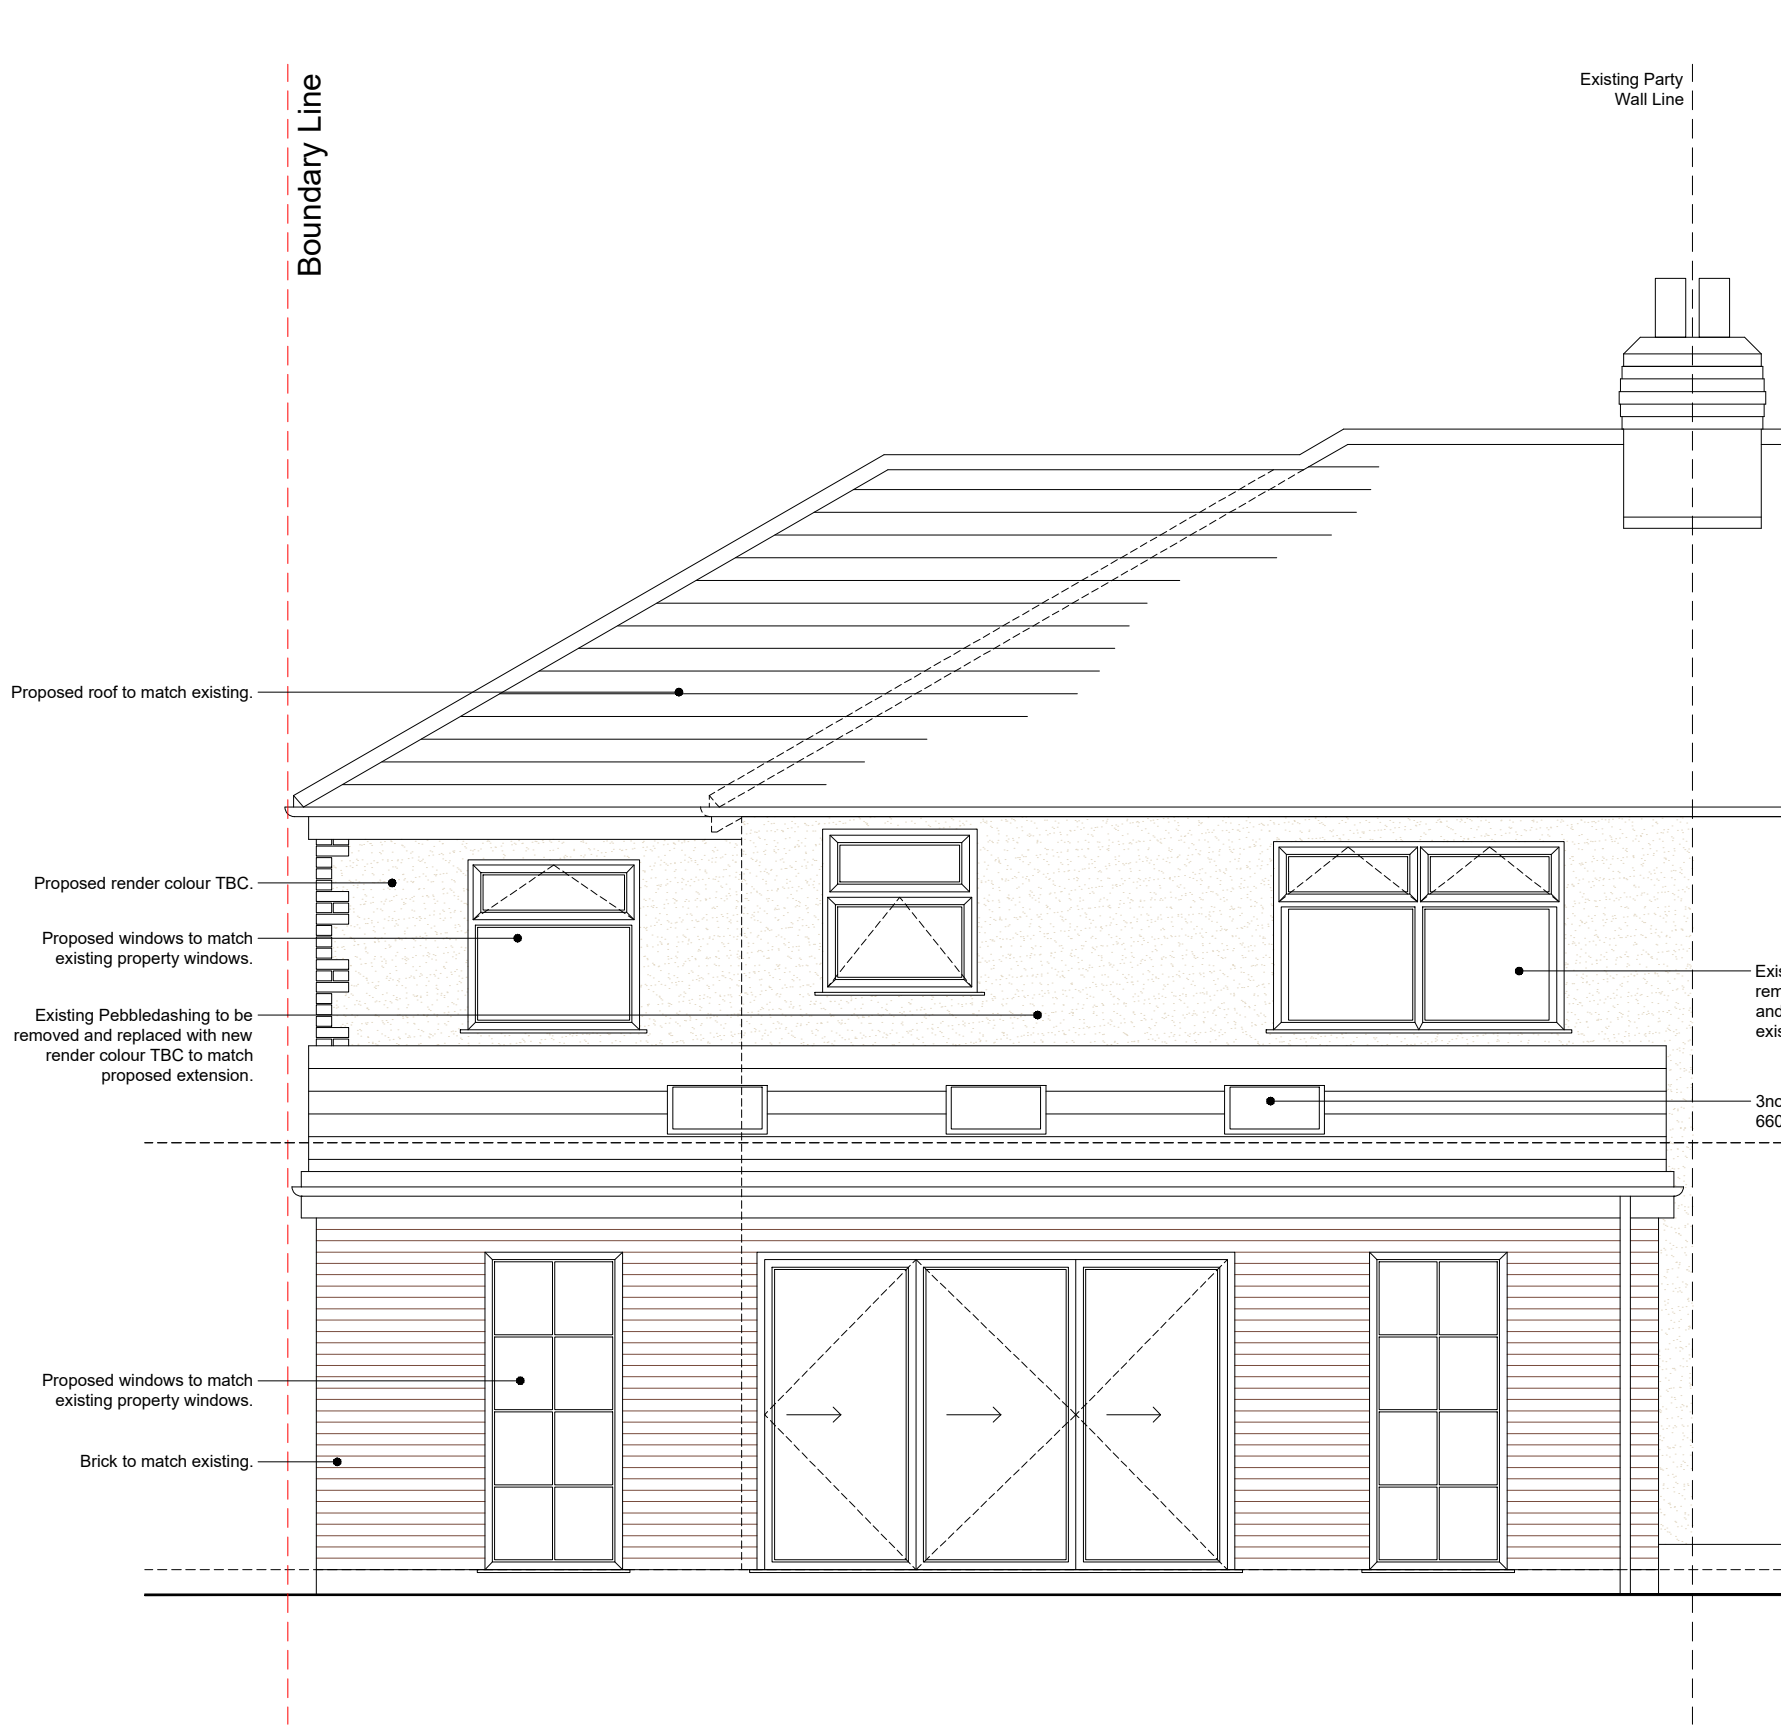


Proposed Rear Elevation
Scale 1:50

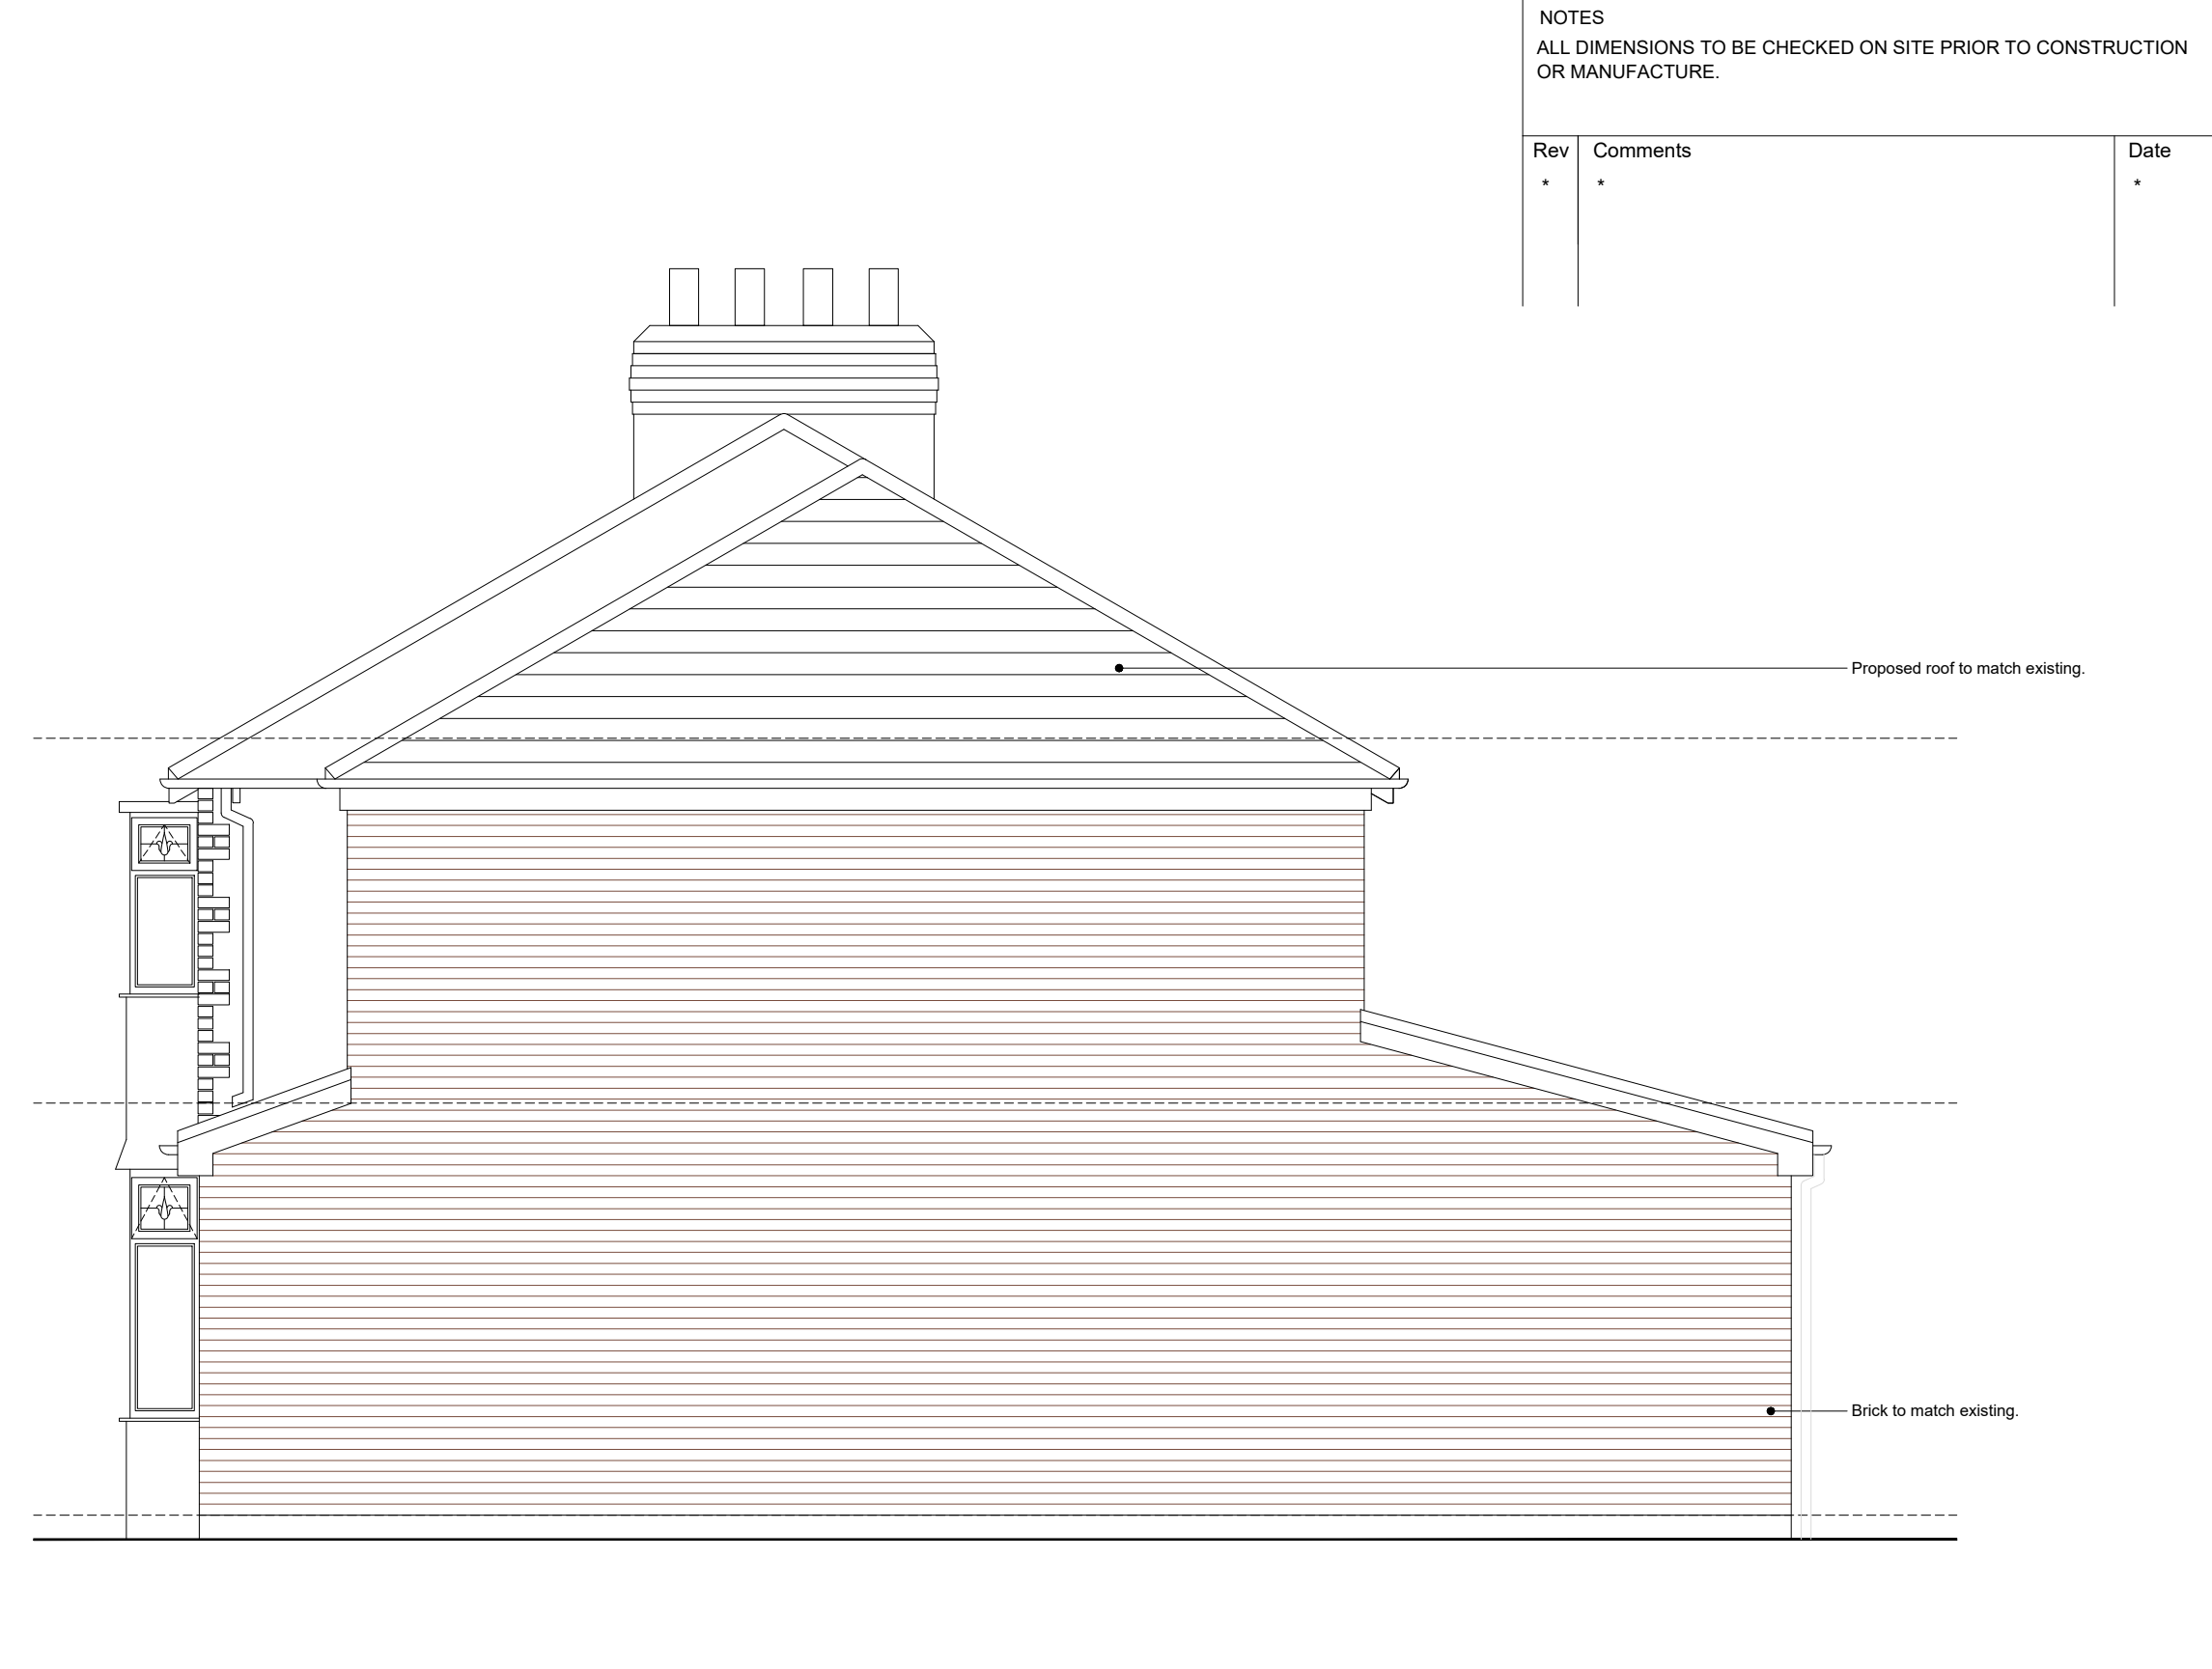


Proposed Side Elevation
Scale 1:50

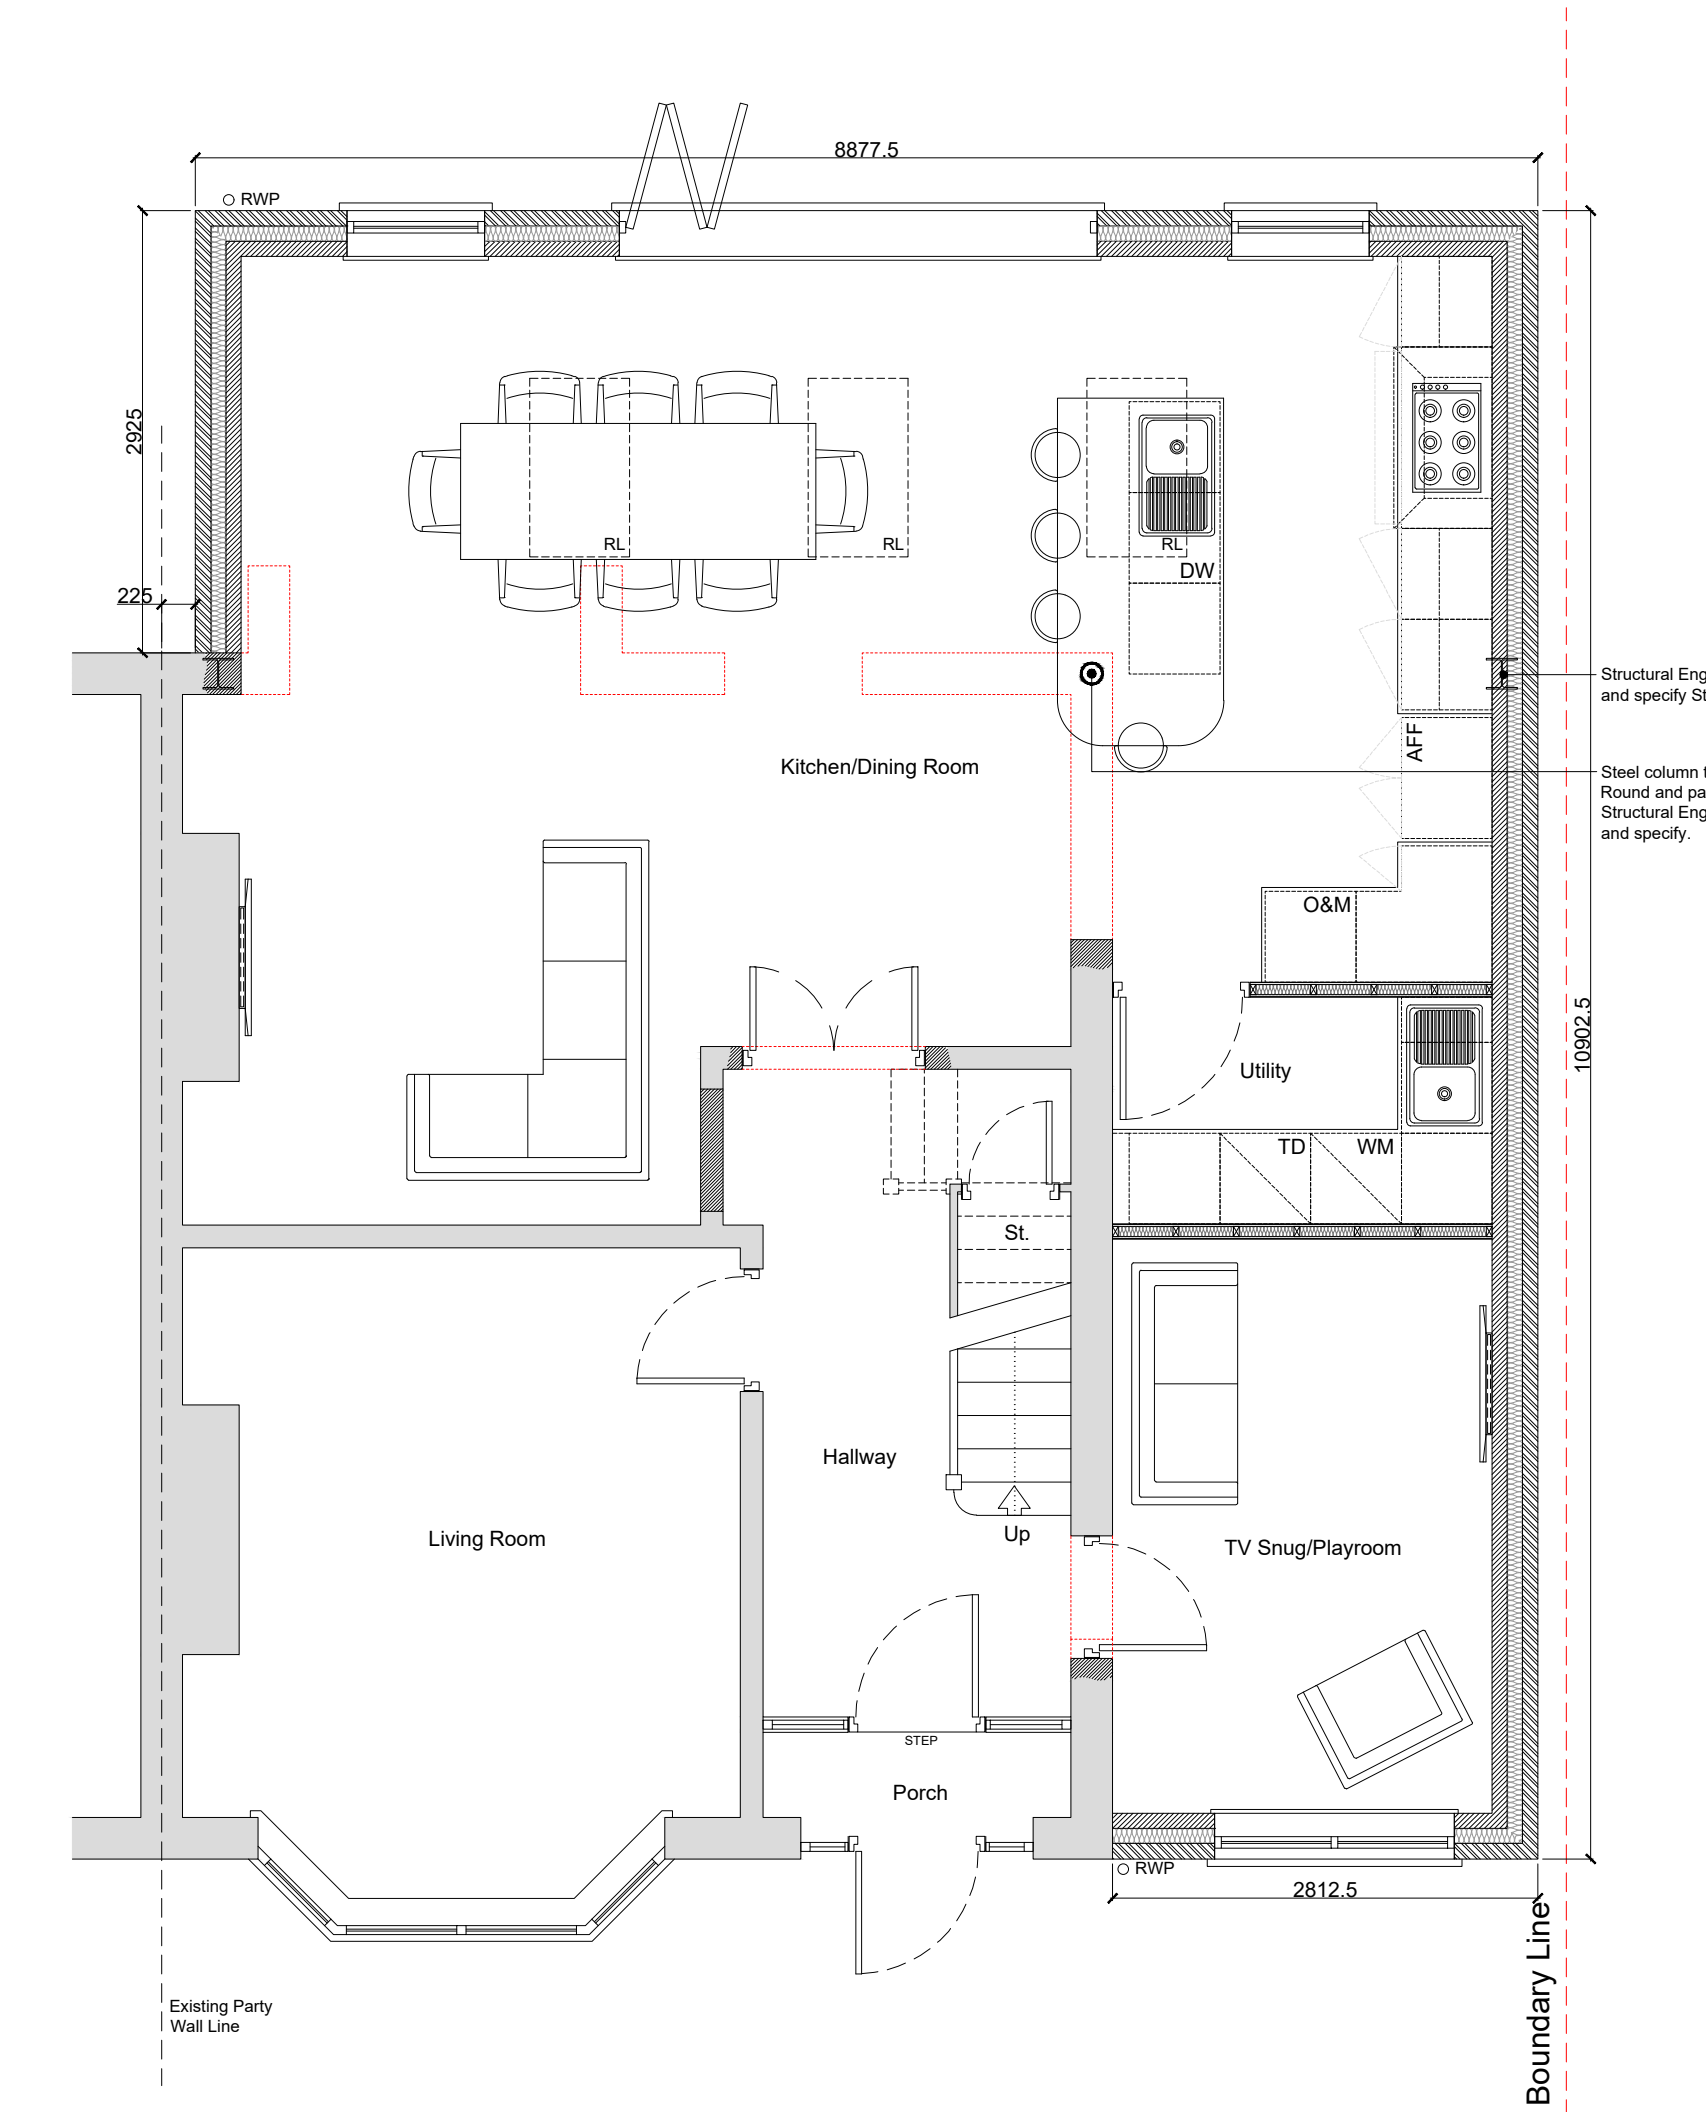

Proposed Ground Floor Plan
Scale 1:50

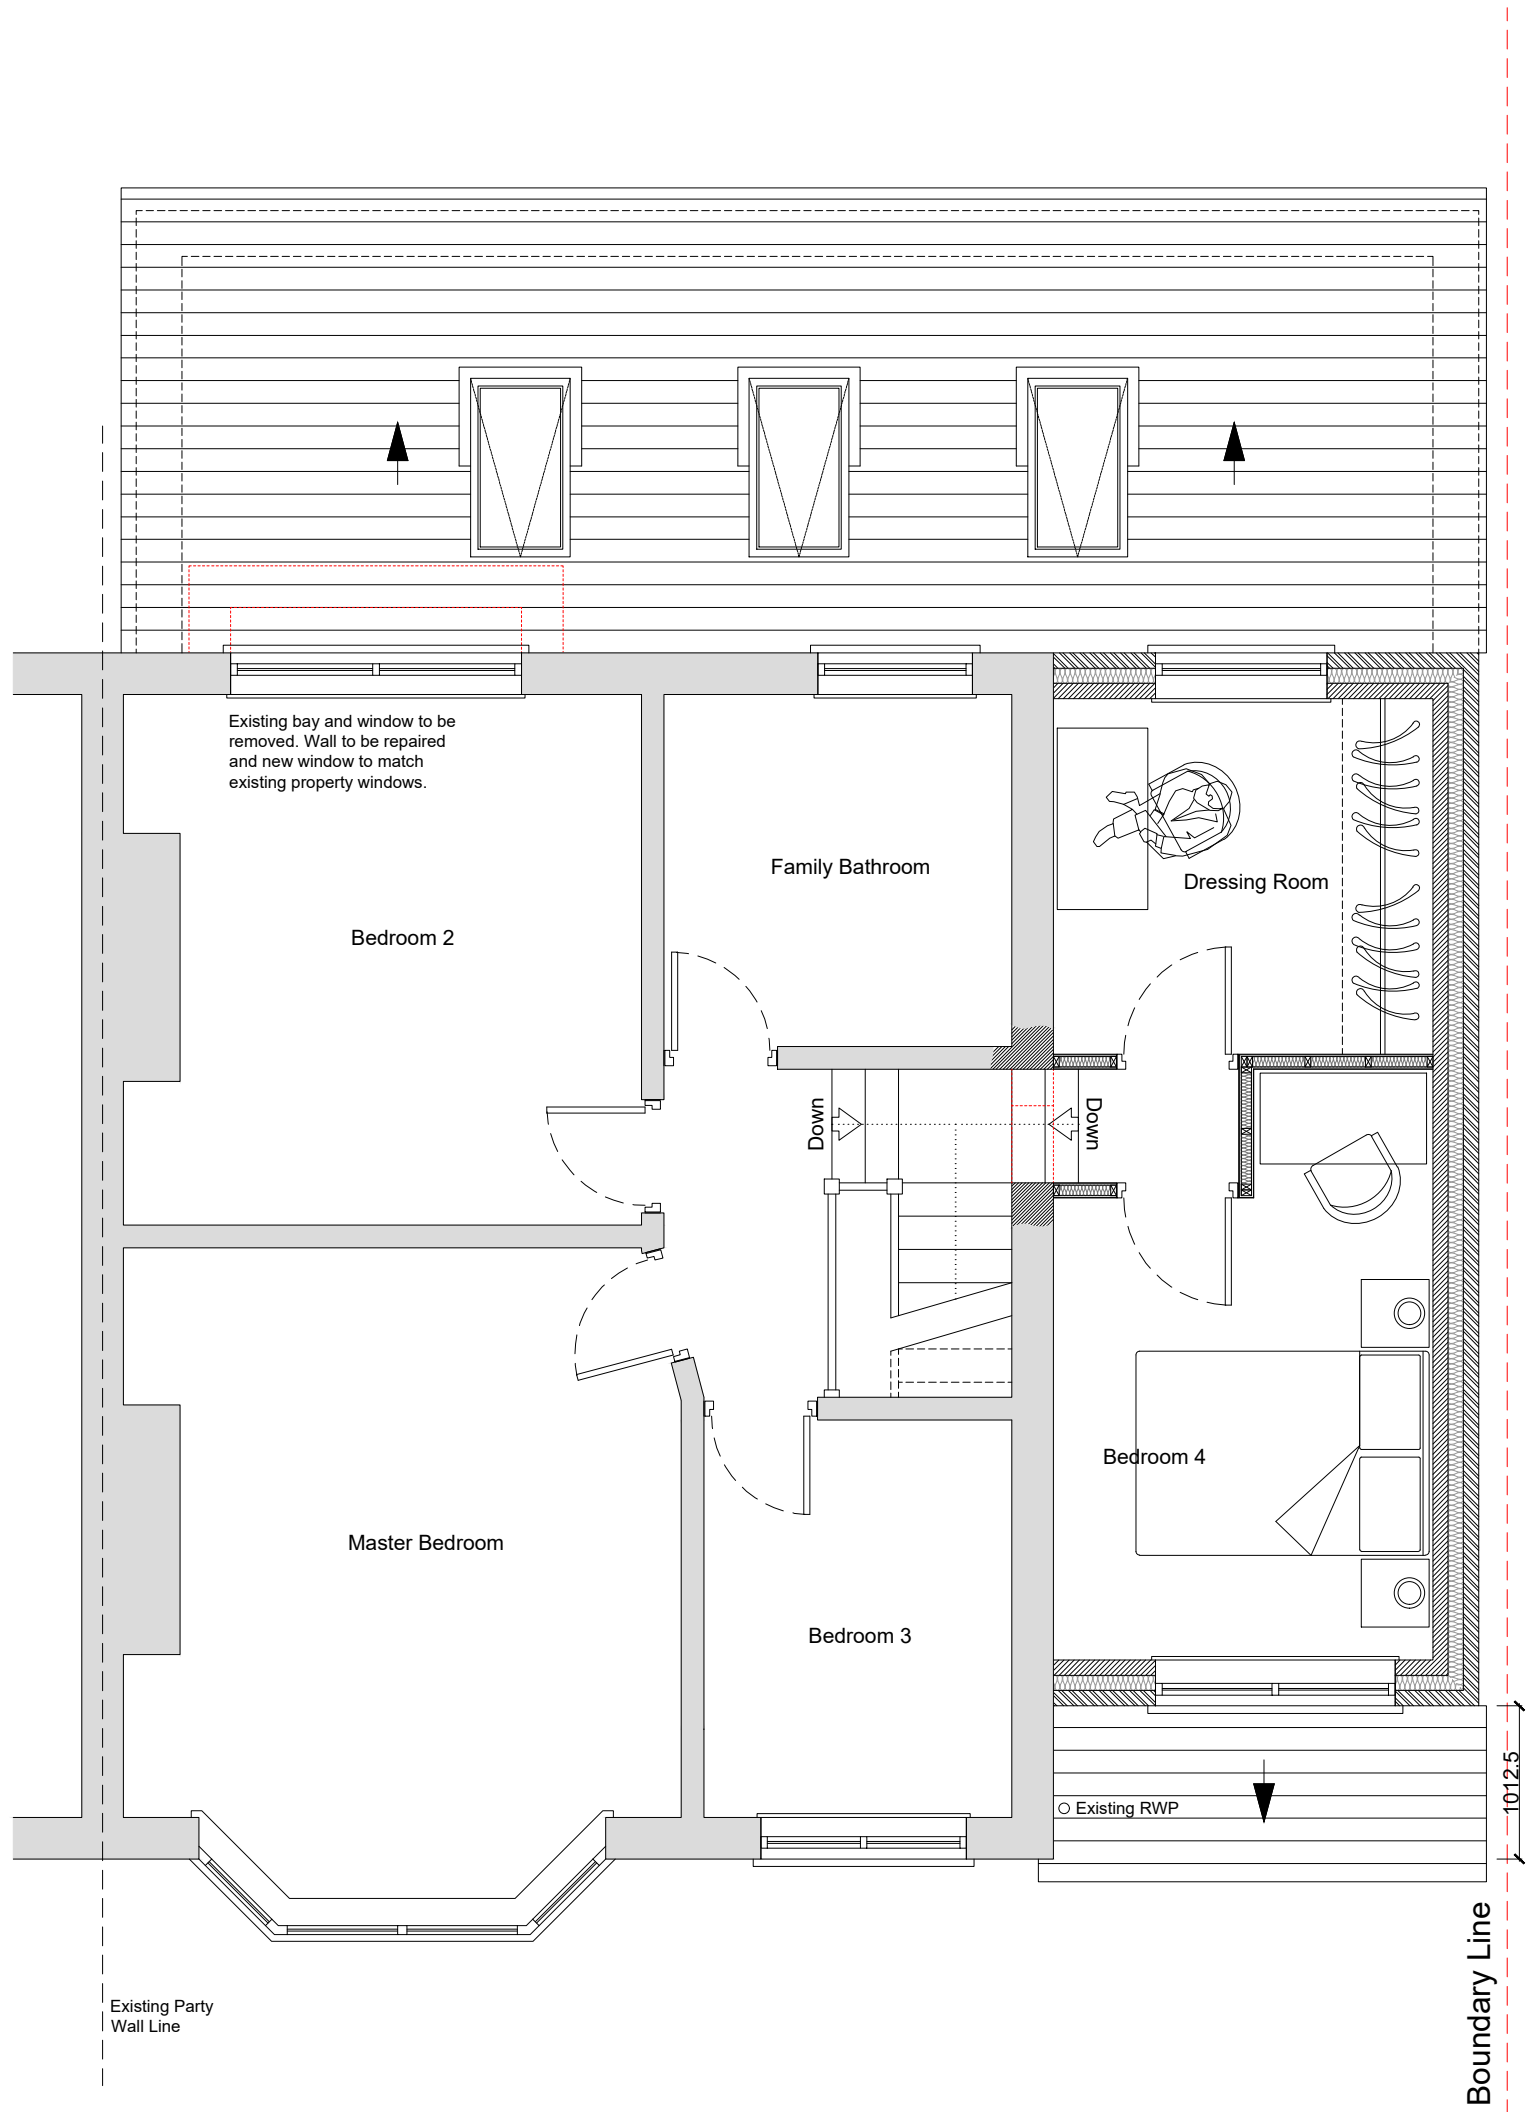

Proposed First Floor Plan
Scale 1:50

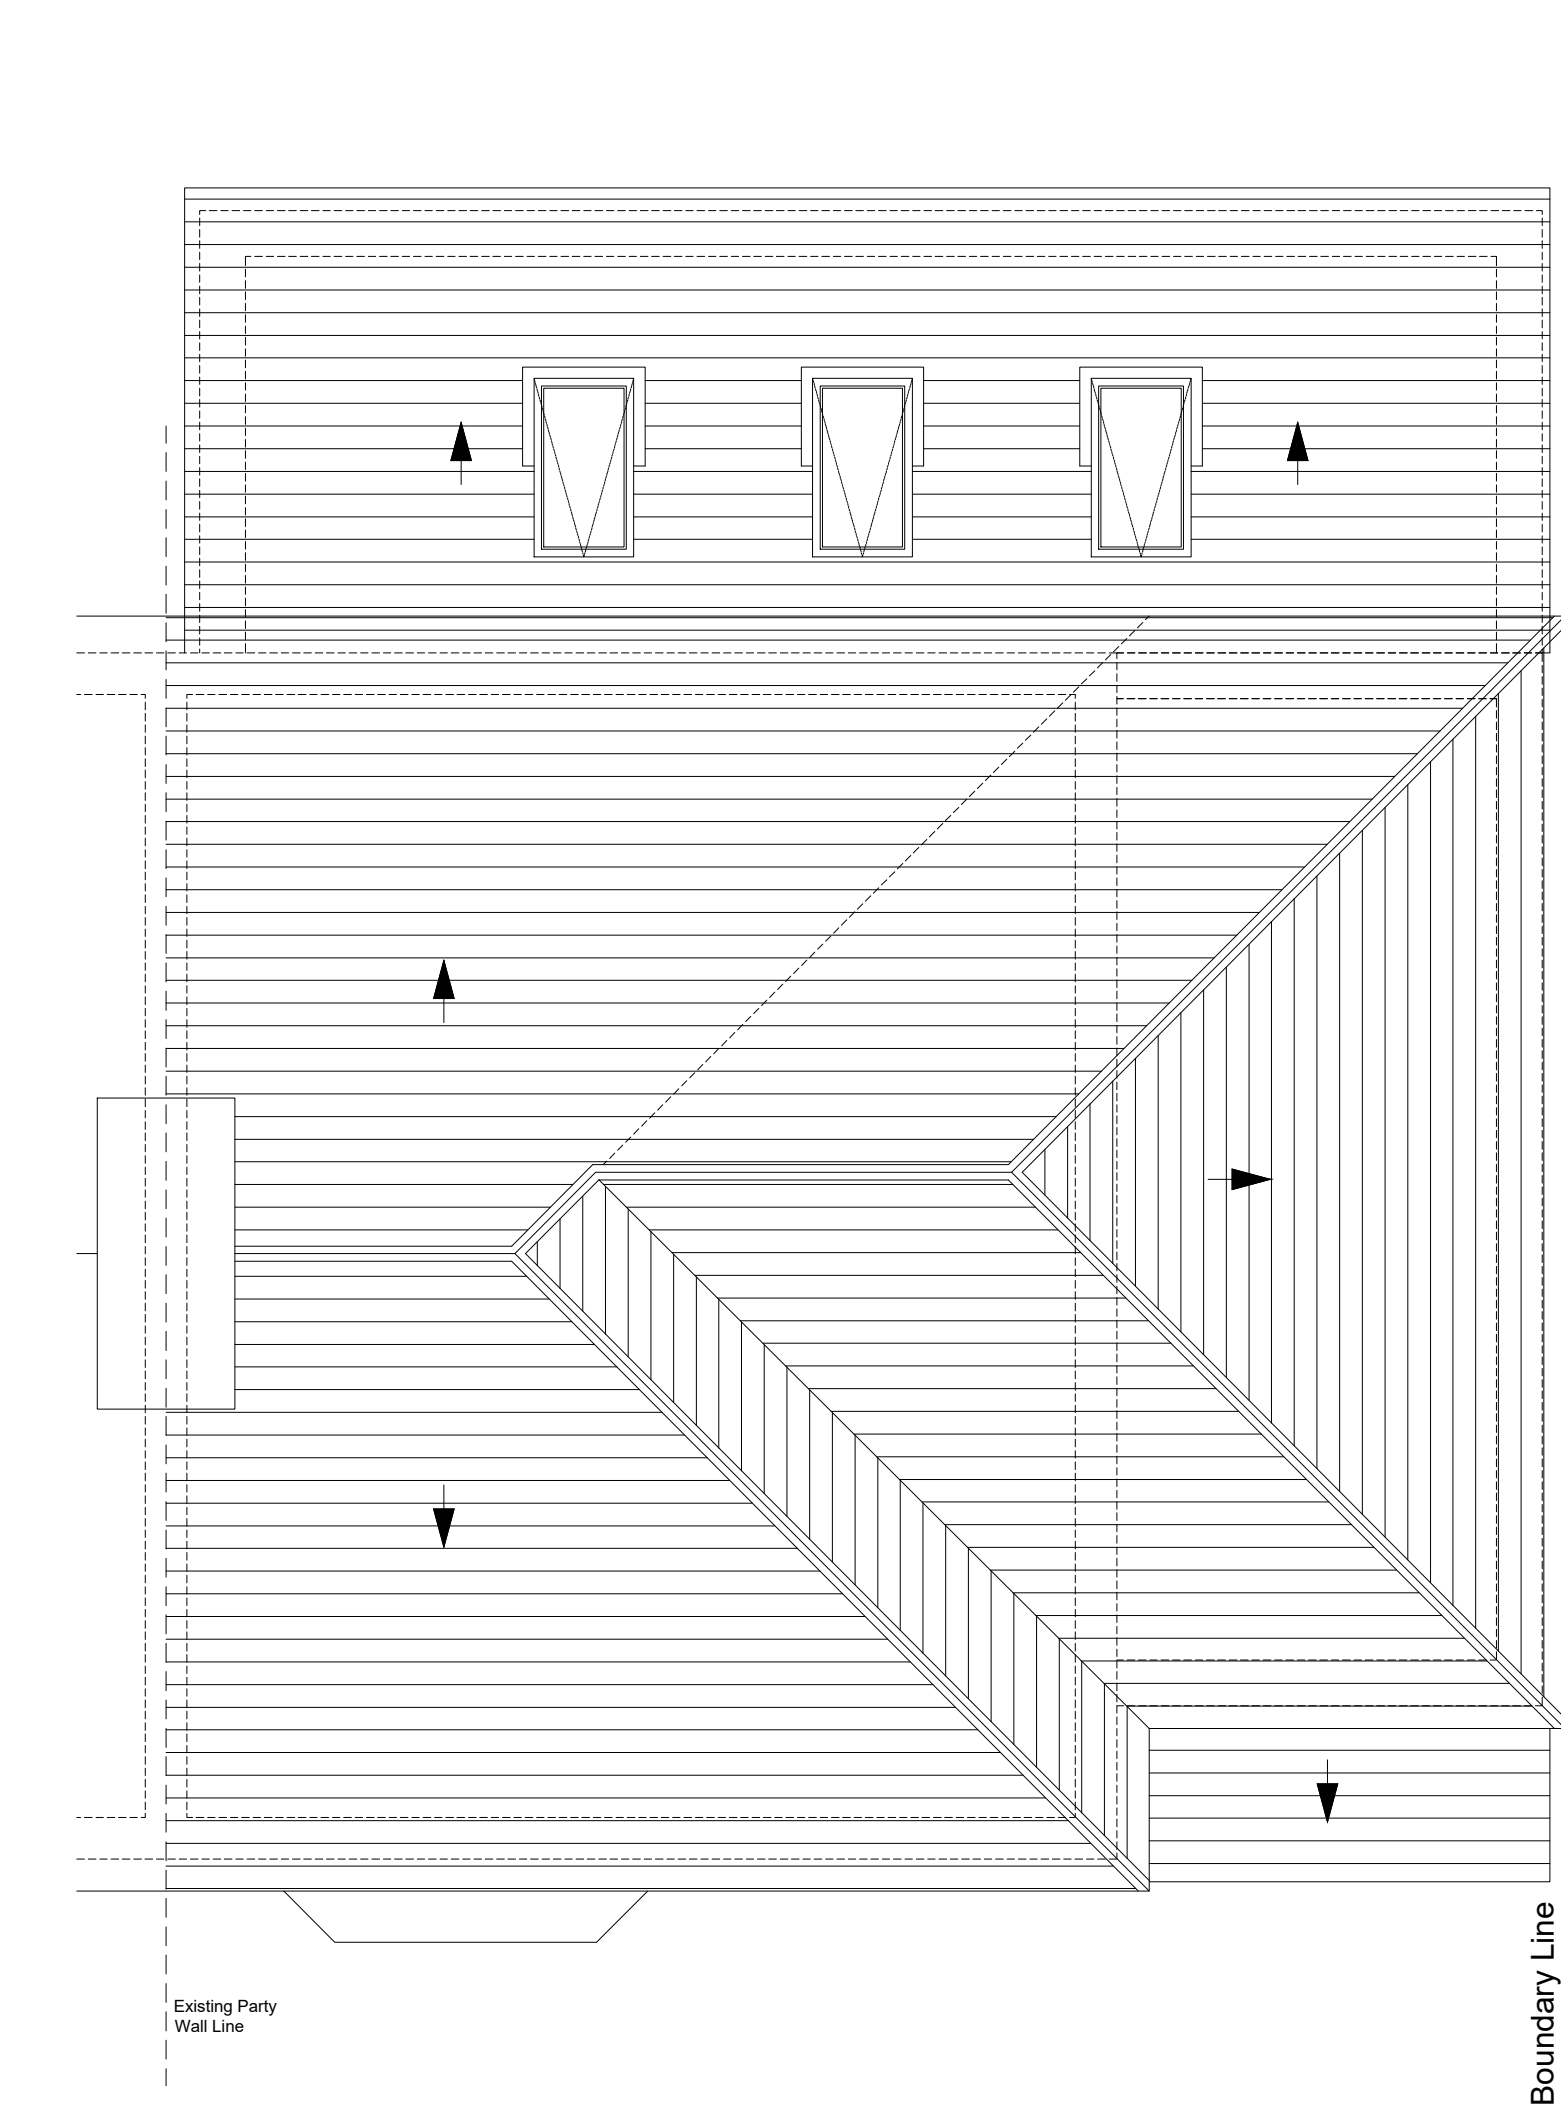

Proposed Roof Plan
Scale 1:50

NOTES
ALL DIMENSIONS TO BE CHECKED ON SITE PRIOR TO CONSTRUCTION OR MANUFACTURE.

Rev	Comments	Date
*	*	*

Rev A - First Floor extension set back to 1m14.04.22

PROJECT
Mr & Mrs Dolan
228 Higher Road, Halewood
L26 9UE

DRAWING TITLE
Proposed Plans & Elevations

STATUS
Proposal

DRAWN	CHECKED	DRAWING NO.	REV.
AM	*	101	A

SCALE @A1
As Shown
DATE
Feb 2022

Key:
- To be demolished
WM Washing Machine
AFF American Fridge/Freezer
TD Tumble Dryer
O&M Oven & Microwave
DW Dish Washer
RL Roof Light

THIS DRAWING HAS BEEN PREPARED FOR THE PURPOSE OF OBTAINING PLANNING& BUILDING REGULATION APPROVAL ONLY THE SITE BOUNDARIS MARKED ON THIS DRAWING ARE INDICATIVE ONLY. CLIENT TO TAKE FULL RESPONSIBILITY FOR DEFINING THE EXTACT POSITION OF SITE BOUNDARIES PRIOR TO START OF WORKS, AND FOR COMPLYING WITH ALL STATUTORY OBLIGATION UNDER THE PARTY WALL ACT.