




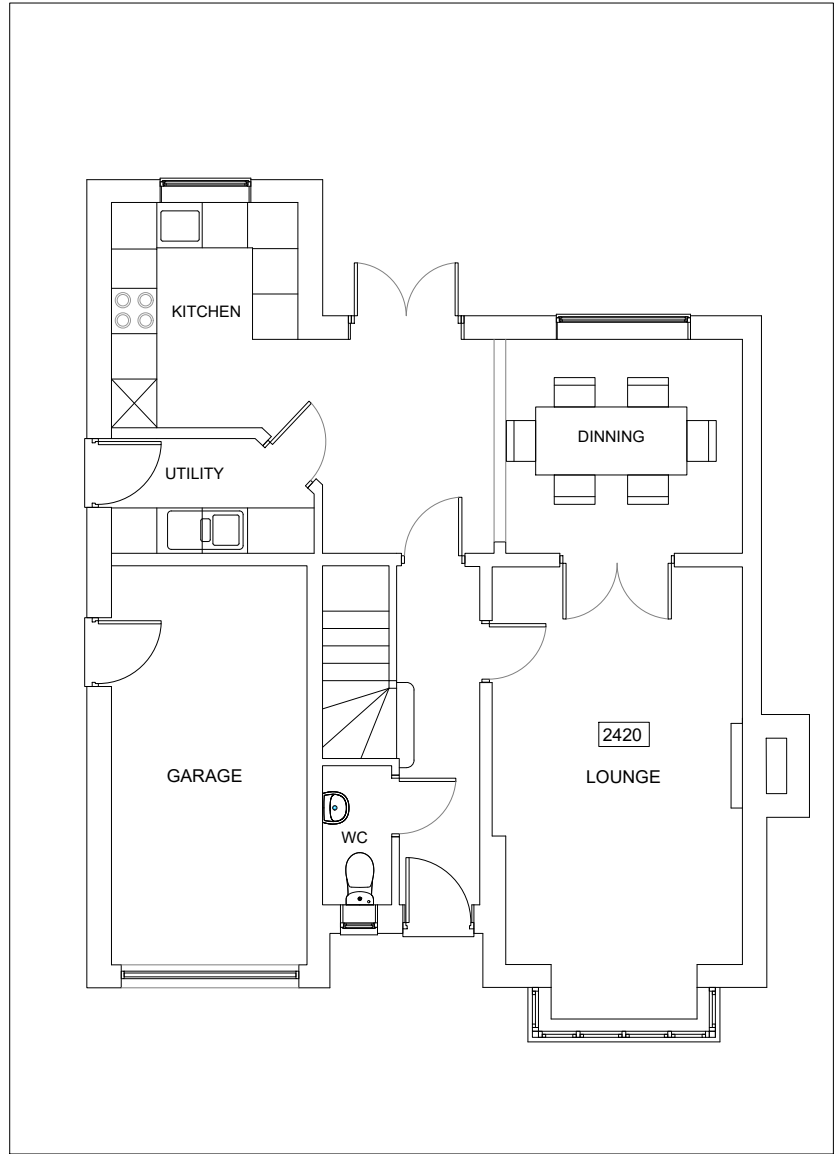


Existing Ground Floor Plan
1:100

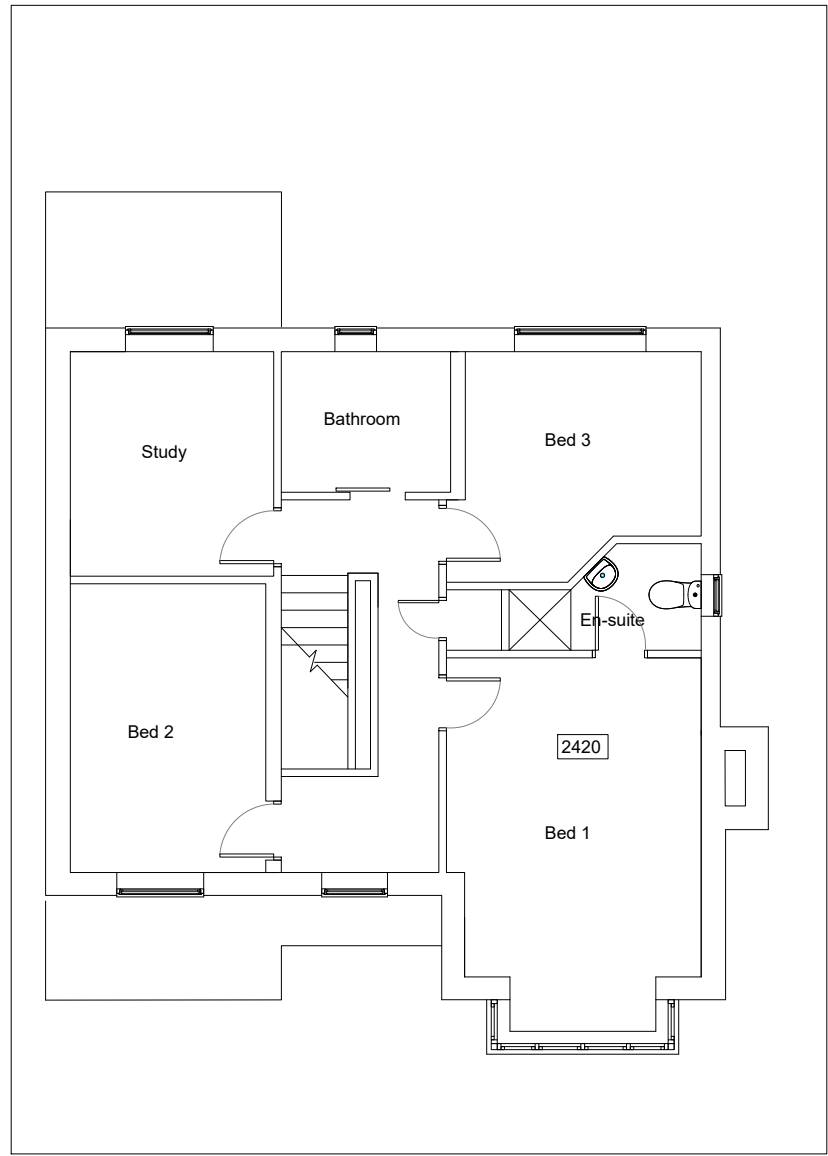

Existing First Floor Plan
1:100

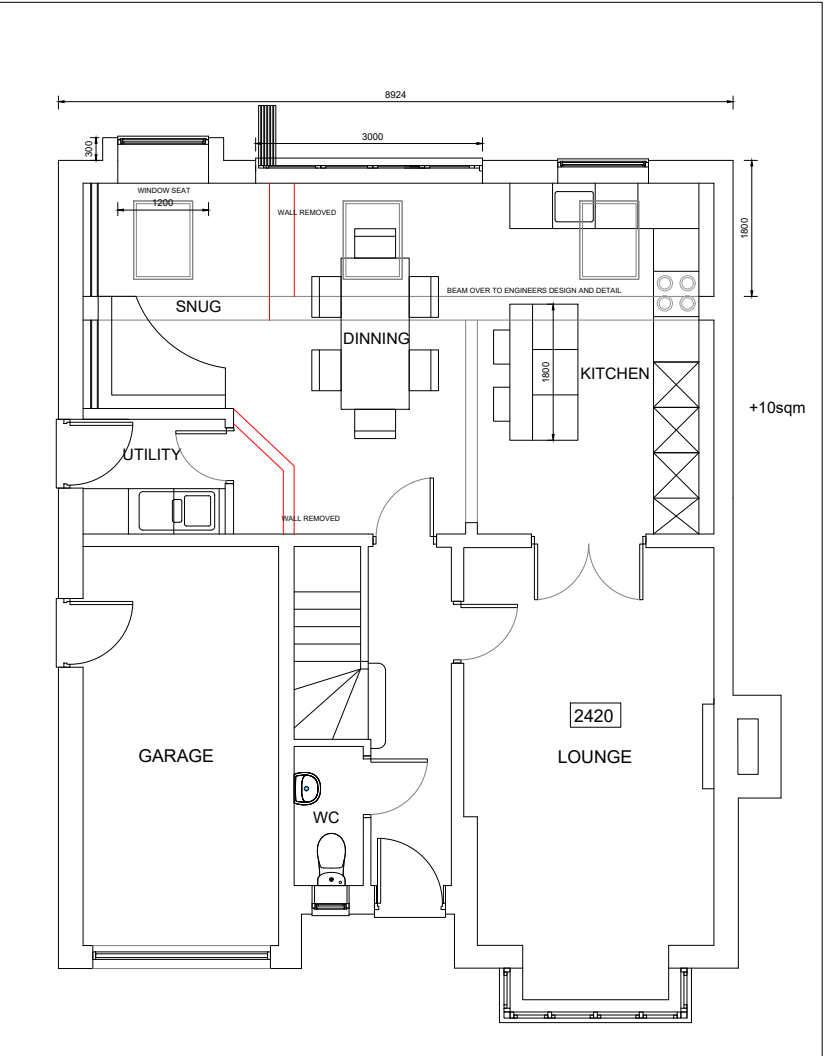

Proposed Ground Floor Plan
1:100

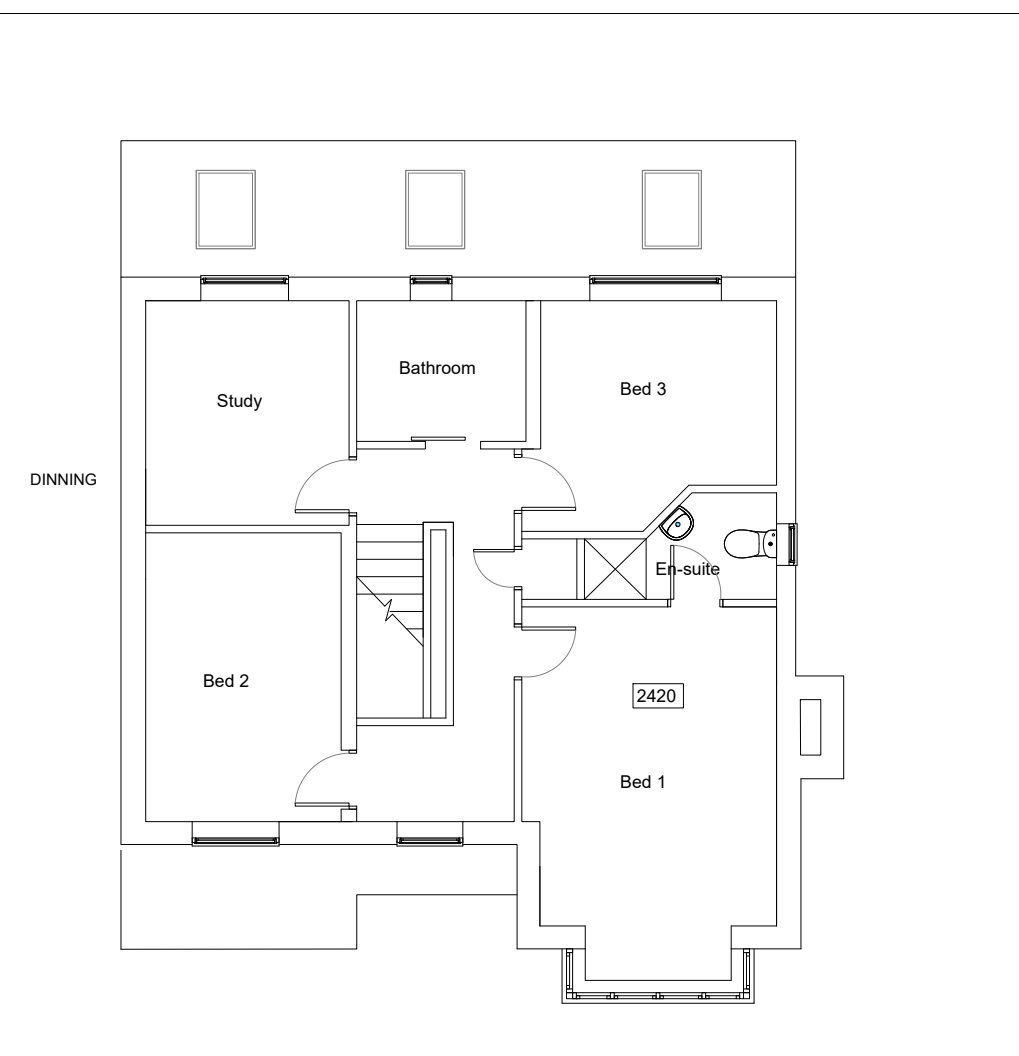


Proposed First Floor Plan
1:100




Existing Front Elevation
1:100



Existing Rear Elevation
1:100

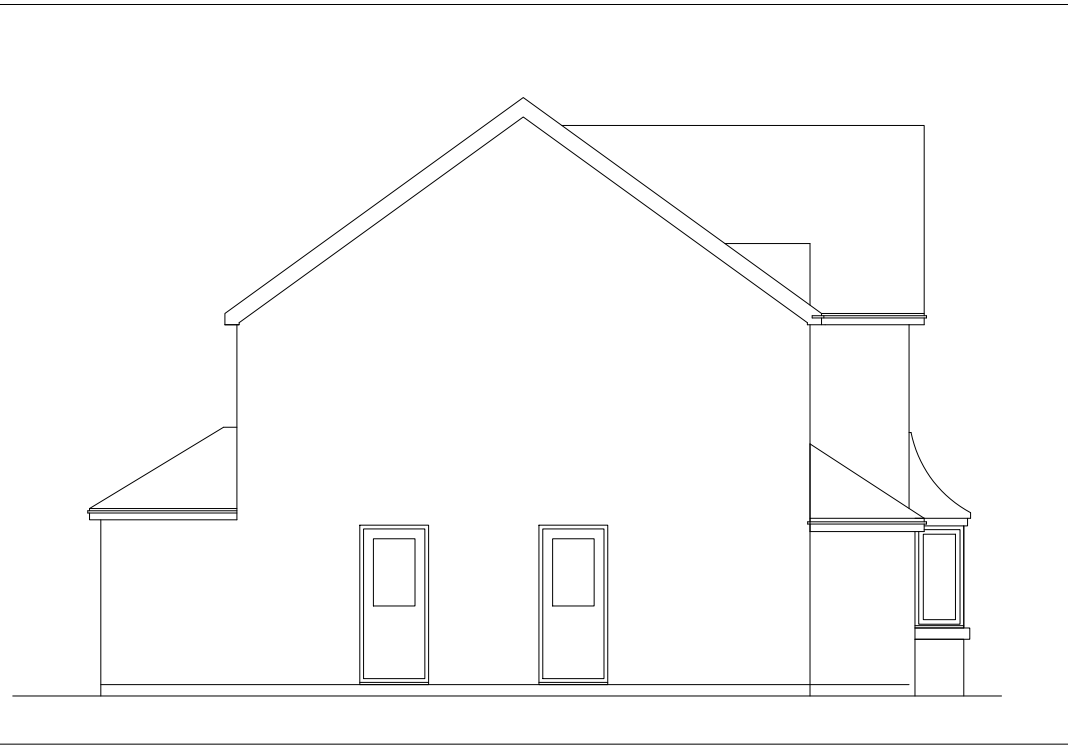

Existing Side Elevation 01
1:100

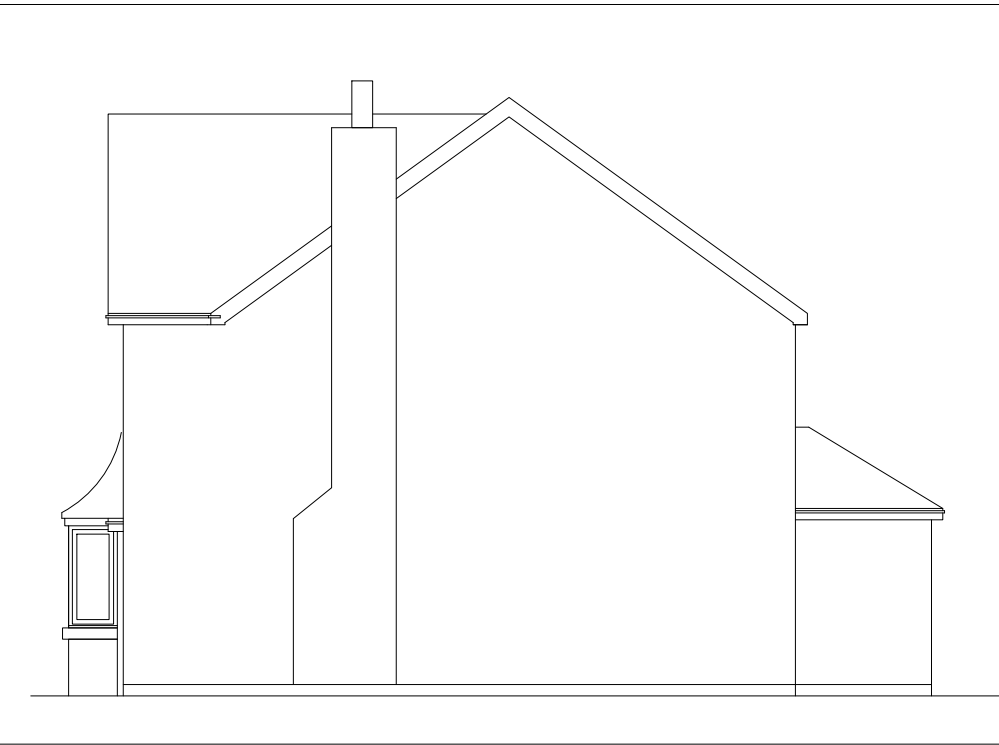


Existing Side Elevation 02
1:100




Proposed Front Elevation
1:100



Proposed Rear Elevation
1:100

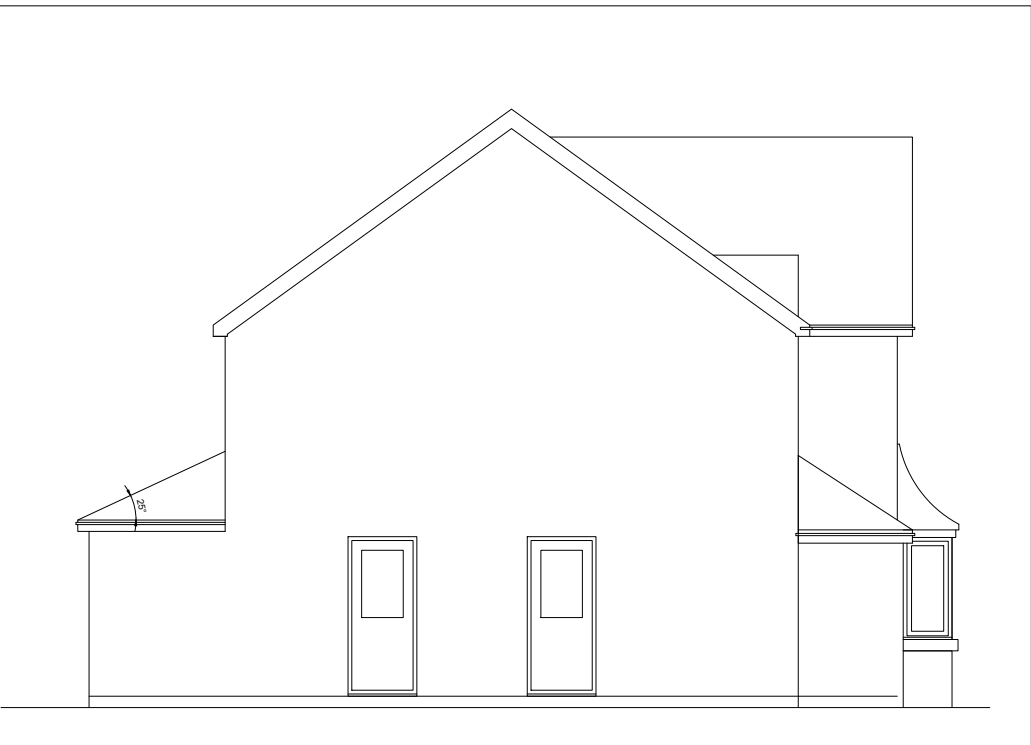


Proposed Side Elevation 01
1:100

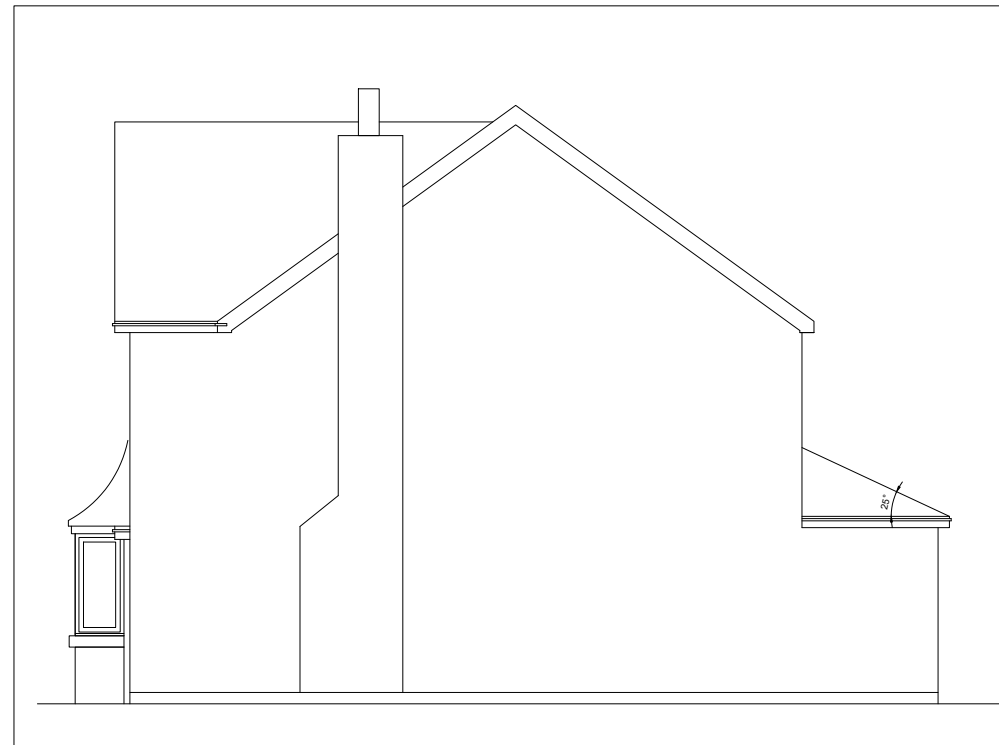


Proposed Side Elevation 02
1:100




Existing Block Plan
1:200

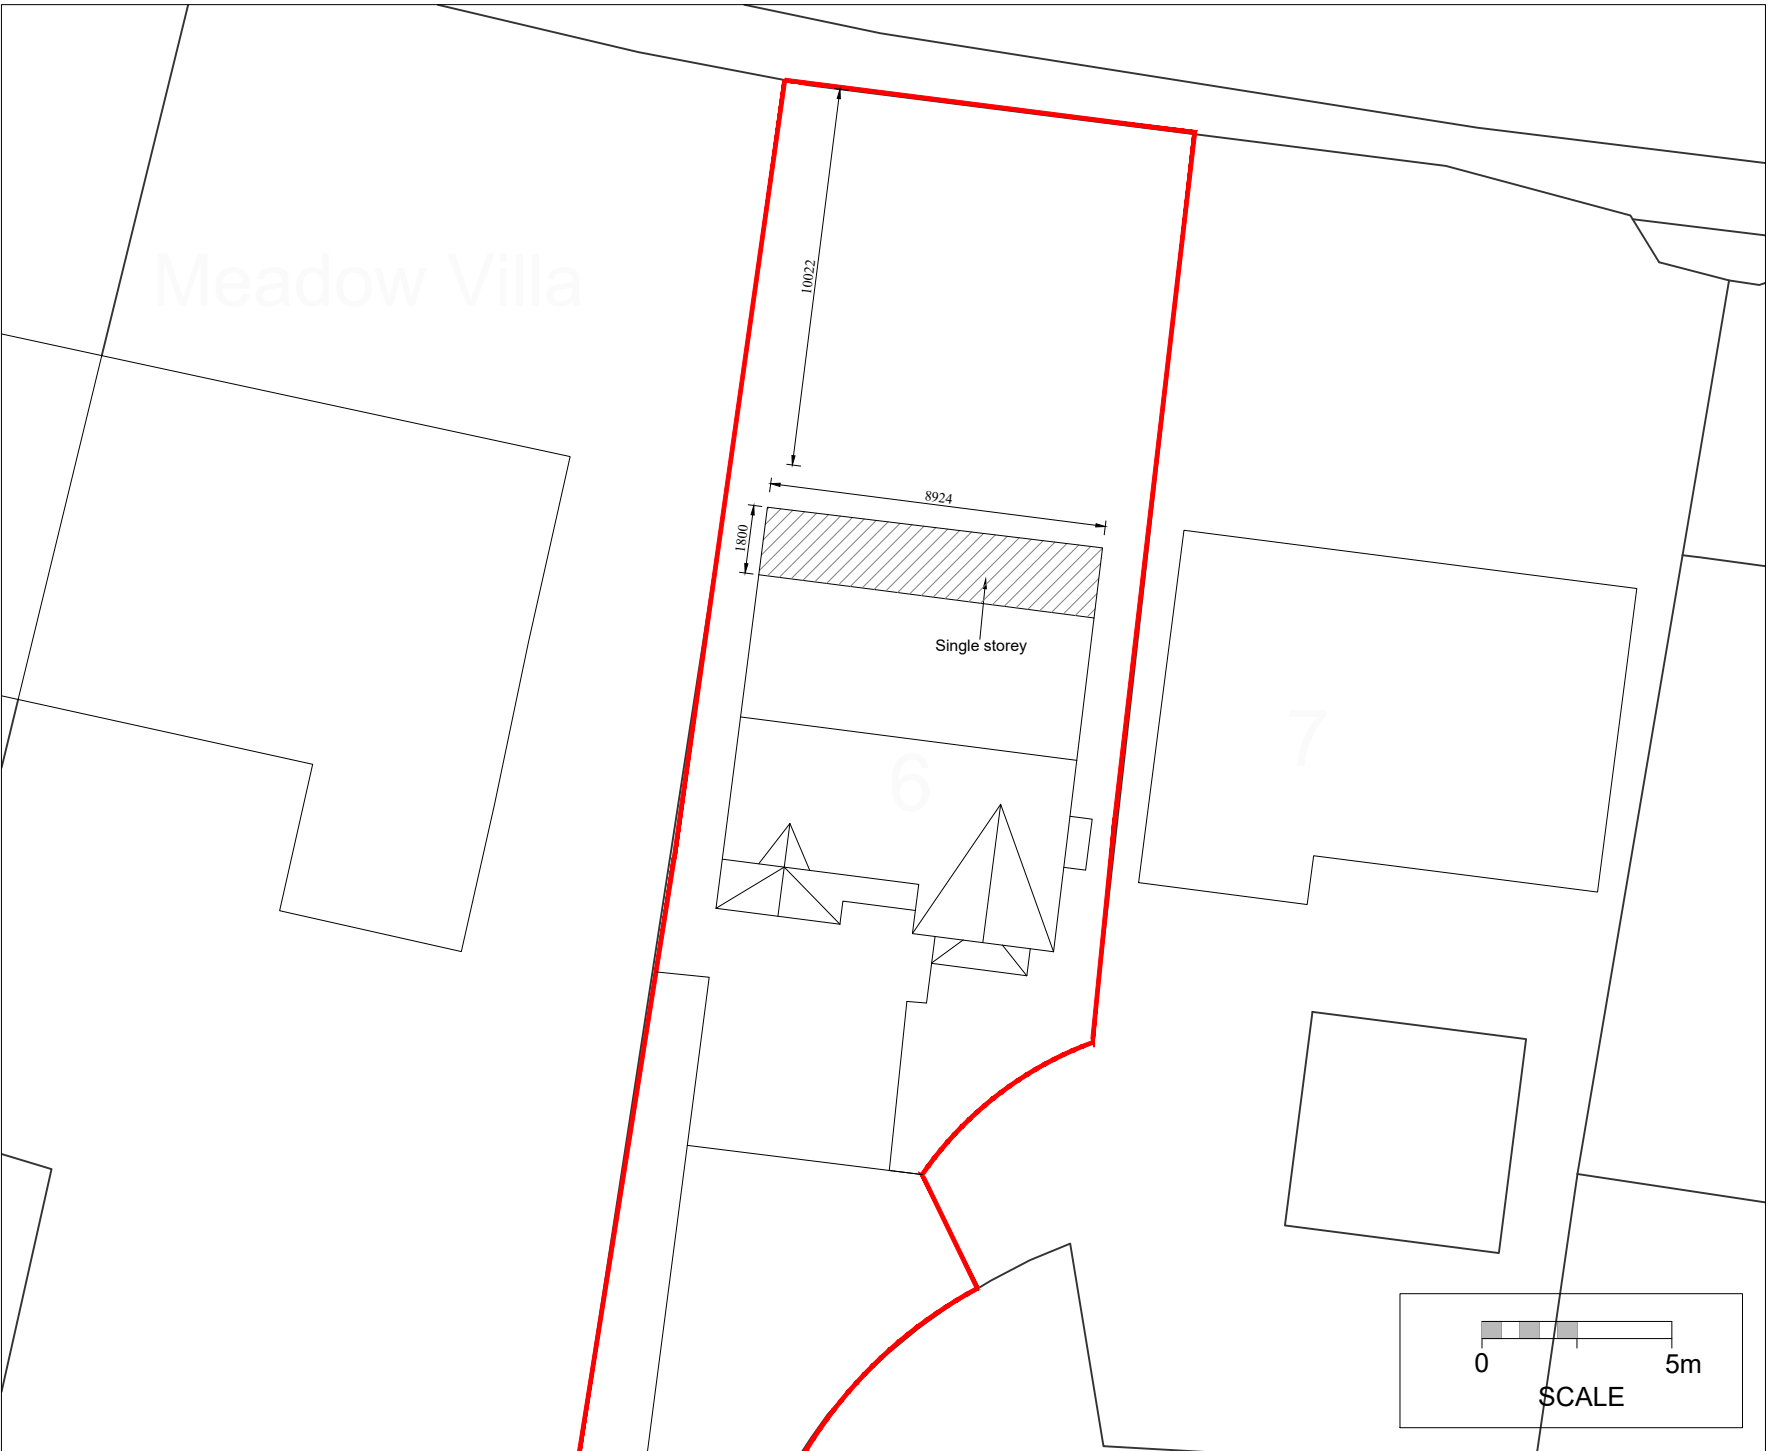

Proposed Block Plan
1:200

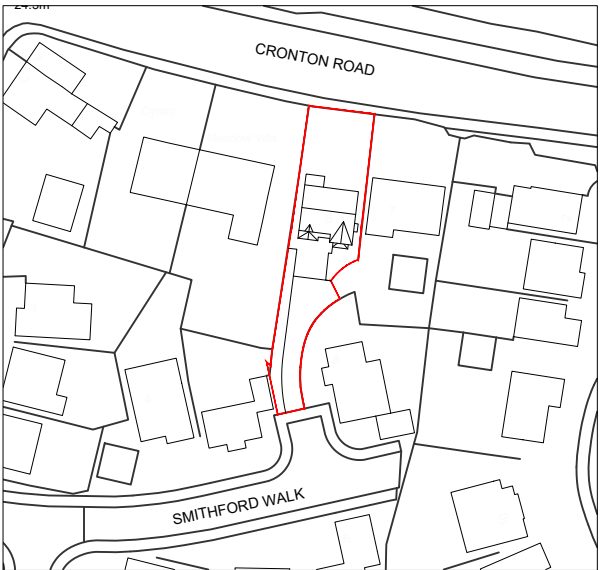

Location Plan
1:1250

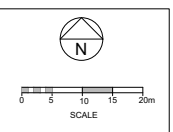

Site Boundary

THIS DRAWING IS PROTECTED BY COPYRIGHT AND MAY NOT BE REPRODUCED IN ANY FORM WITHOUT PRIOR WRITTEN CONSENT.	
DO NOT SCALE FROM THIS DRAWING. ALL DIMENSIONS ARE TO BE CHECKED ON SITE. ALL DIMENSIONS ARE SHOWN IN MILLIMETRES. DRAWING IS FOR PLANNING USE ONLY.	
ALL DRAWINGS/DESIGNS ARE SUBJECT TO BUILDING CONTROL & FIRE OFFICERS APPROVAL. ANY SPECIFICATIONS MADE TO THE SCHEME BY THE ABOVE ARE THE RESPONSIBILITY OF THE CLIENT.	
CLIENT Jen + Dwayne Farley	
PROJECT TITLE Proposed Rear extension 6 Smithford Walk, Tarbock Green, L35 1SF	
DRAWING TITLE Site Plan, Plans and Elevations	
DRAWING NO. 01.03/001	REVISION K
LEAD DESIGNER ML	DRAWN BY ML
27/04/21	SCALE as noted
DRAWING STATUS Planning	