


FOR PLANNING ONLY
BUILDING CONTRACTOR TO ARRANGE FOR BUILDING NOTICE SUBMISSION
AND COMPLIANCE WITH BUILDING REGULATIONS




FRONT ELEVATION AS PROPOSED


REAR ELEVATION AS PROPOSED

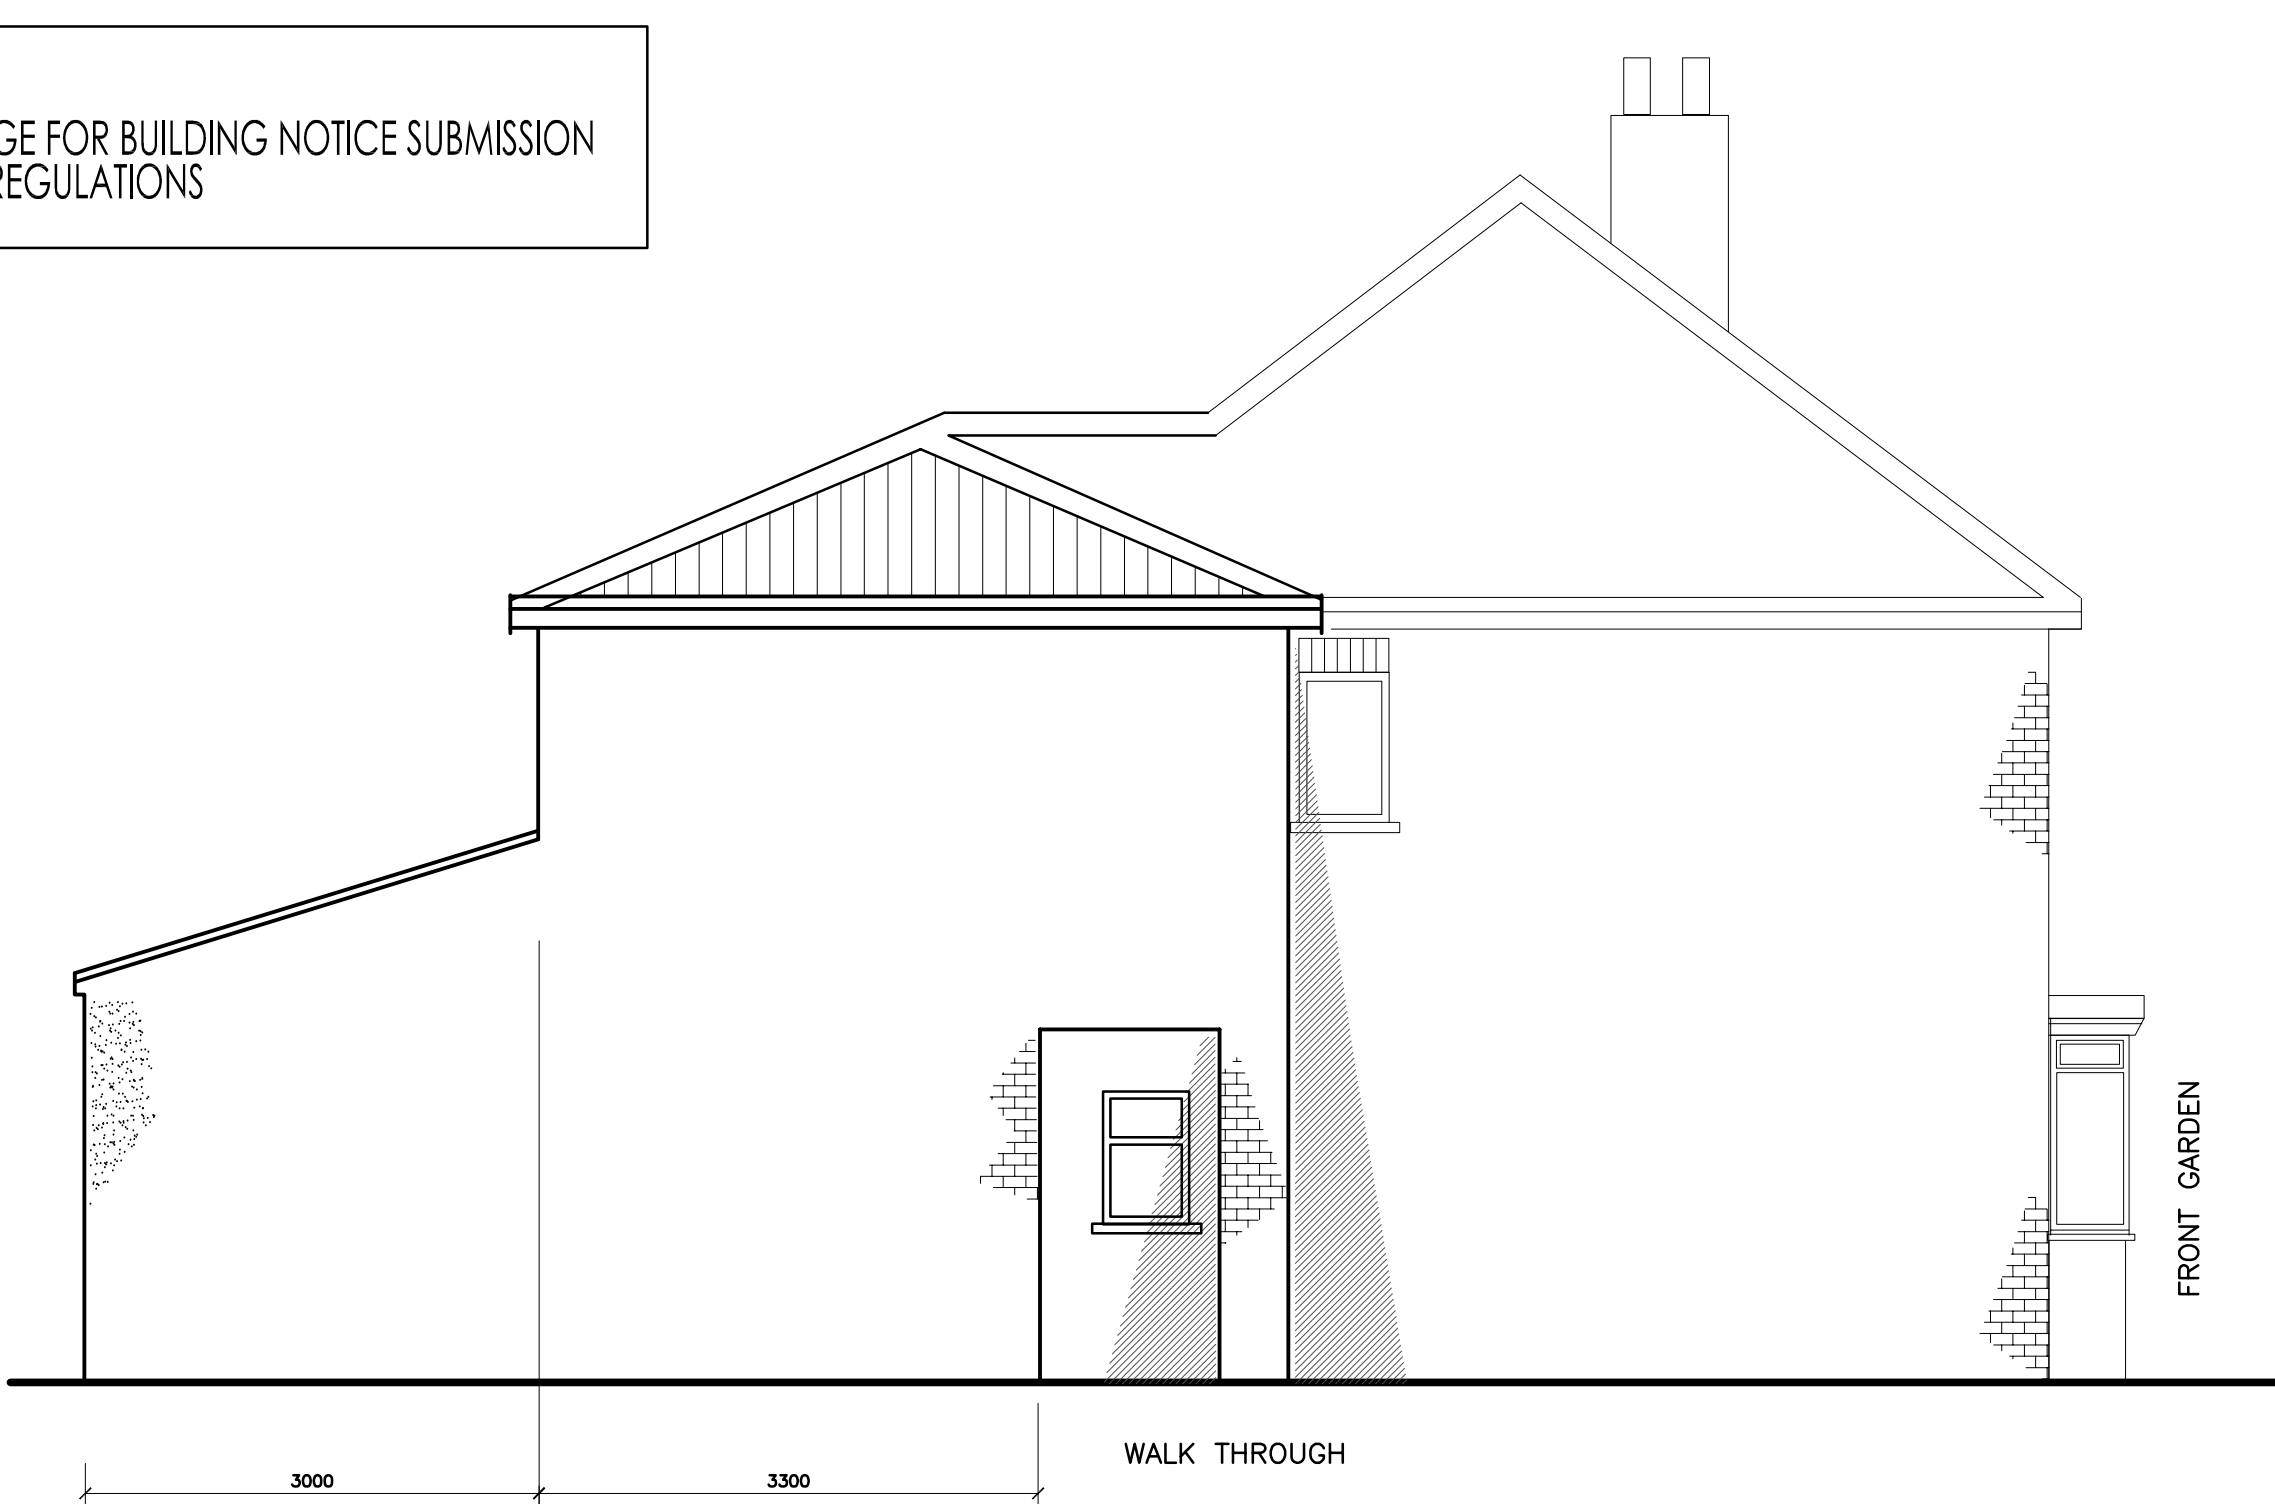



SIDE ELEVATION AS PROPOSED

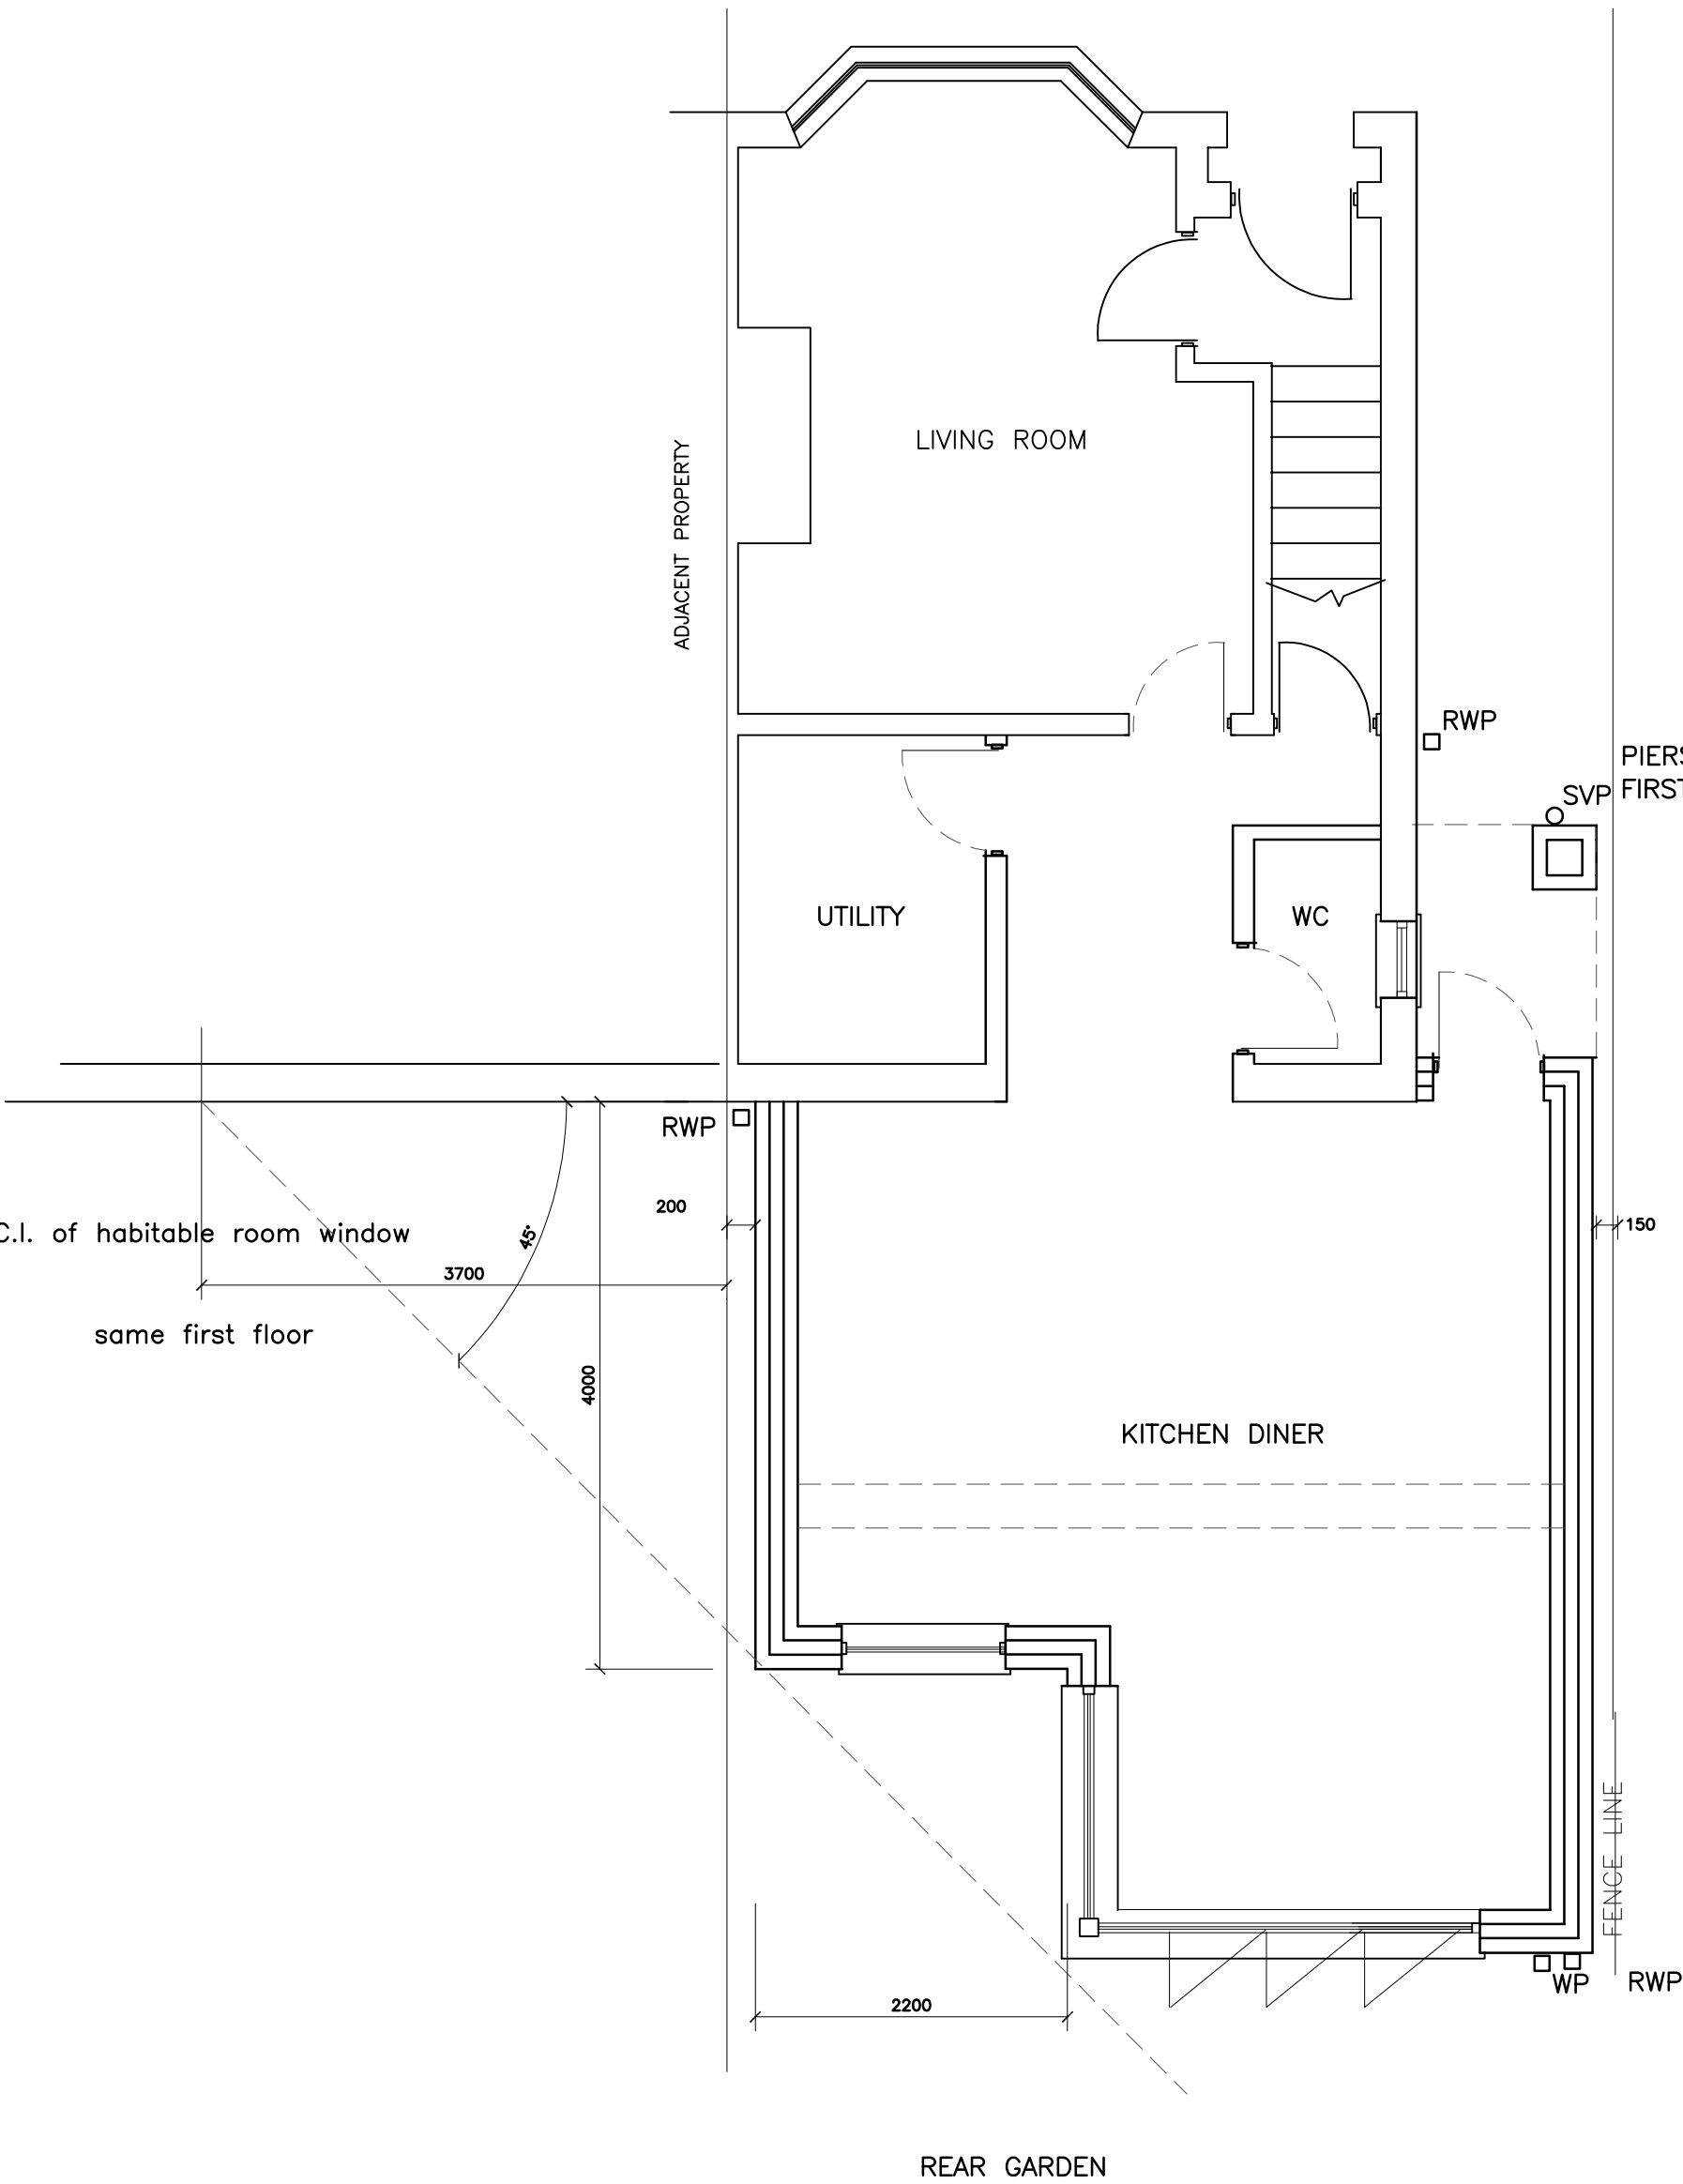


GROUND FLOOR PLAN AS PROPOSED

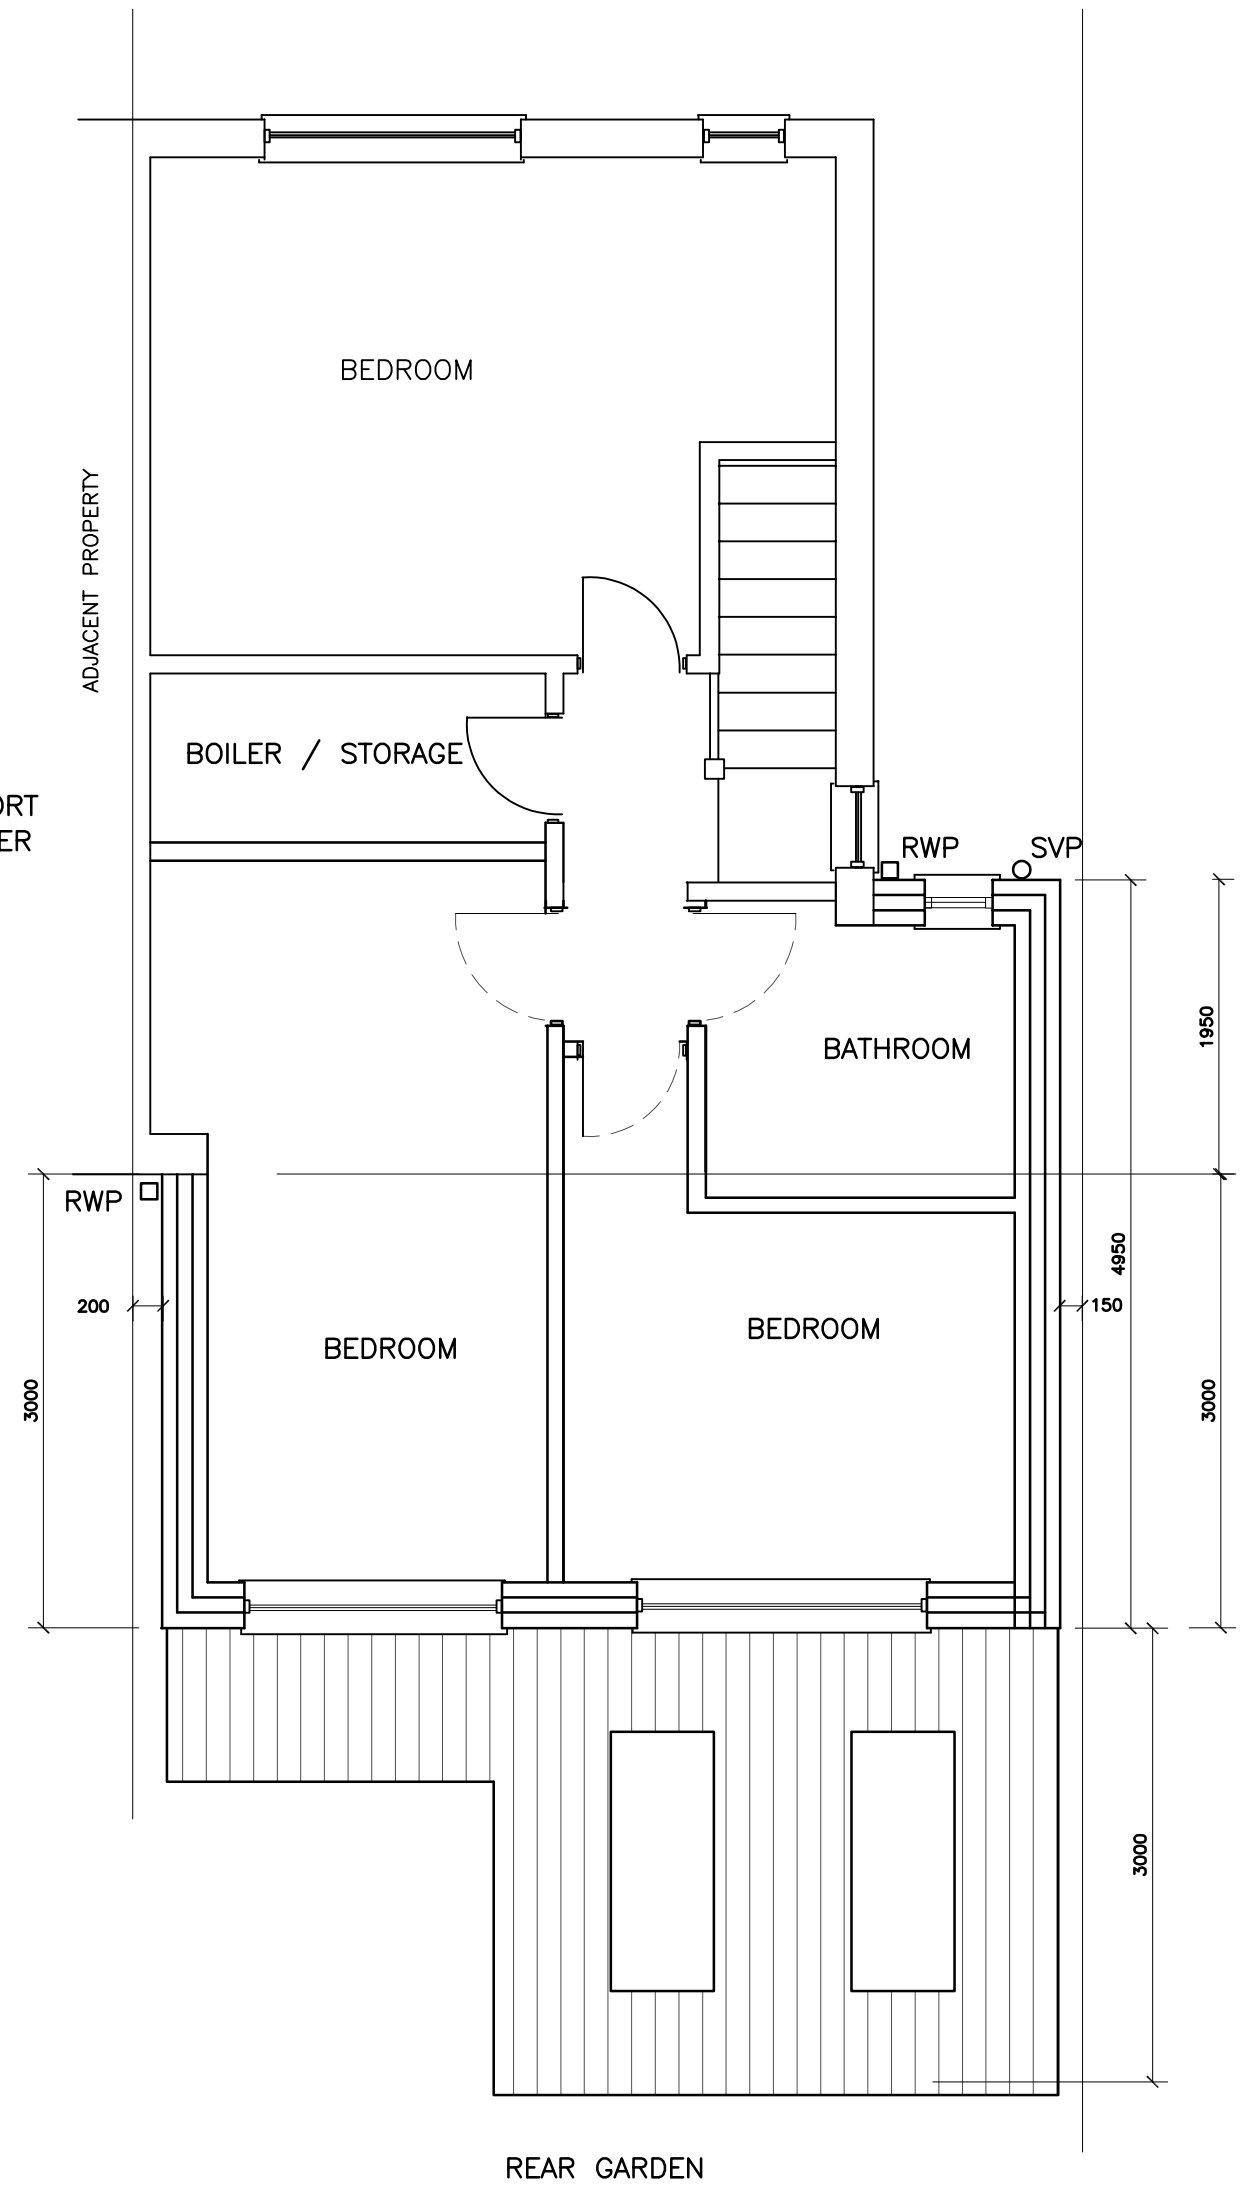

FIRST FLOOR PLAN AS PROPOSED

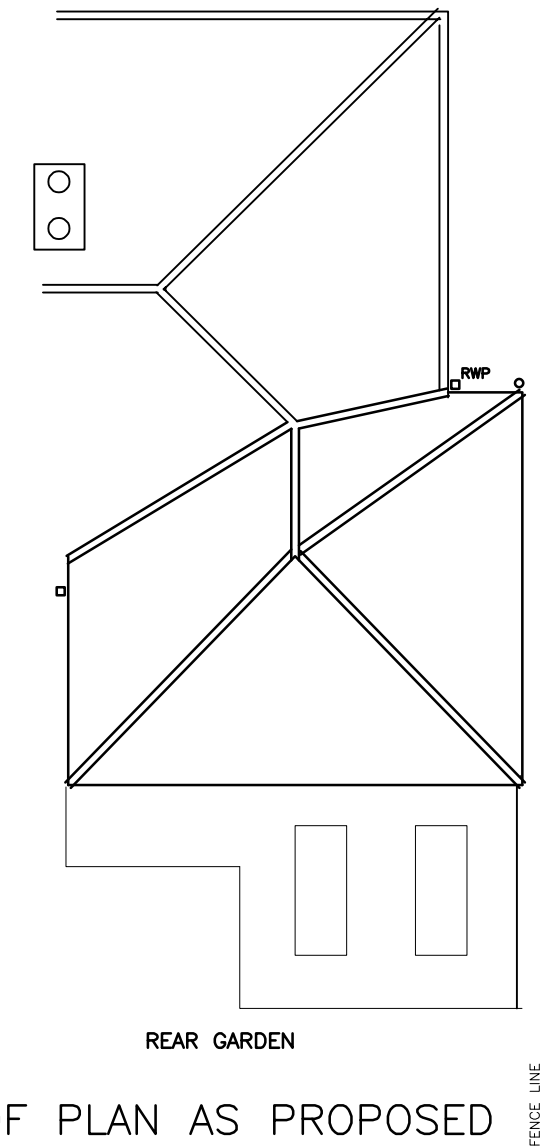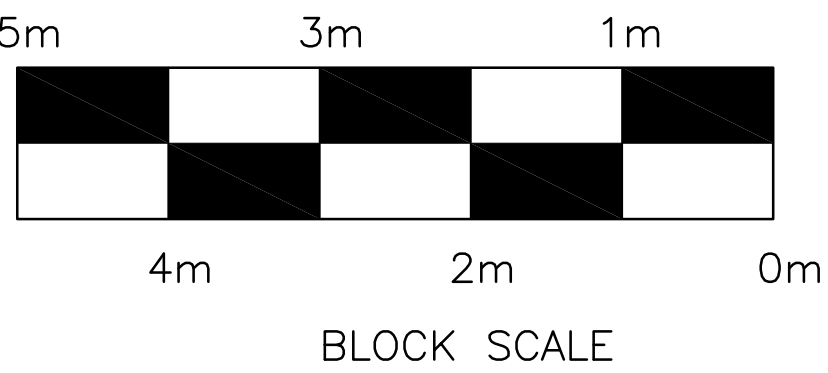

ROOF PLAN AS PROPOSED
SCALE 1:100

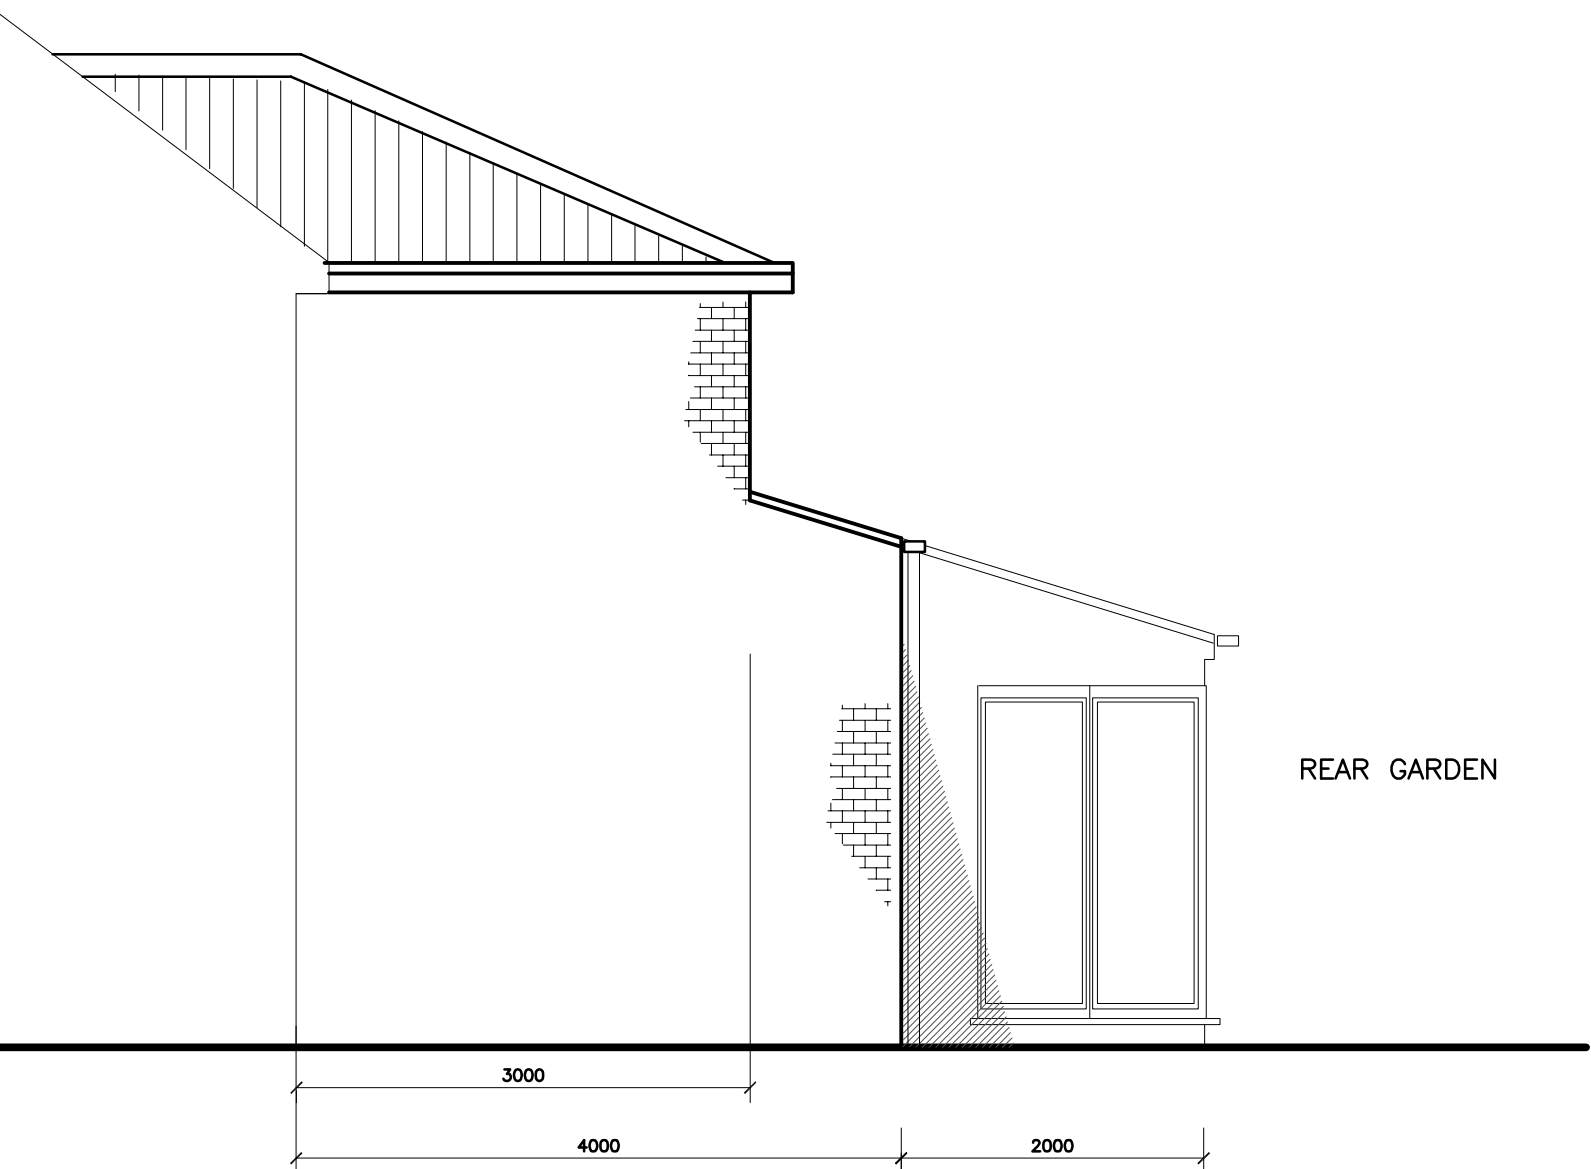

SIDE ELEVATION AS PROPOSED

Extension to be rendered at low level - alt roof area
Brickwork to match existing at high level , sides and front
New roof tiles to match existing
New windows and rainwater goods to be upvc, style to match existing
velux windows in new pitched roof to rear

Rev C altered to suit planners further comments
Rev B altered to suit planners comments
Rev A side elevation ground floor window added

Proposed plans and Elevations
March 2021
Scale 1 : 50

44 Manley road
Huyton L36 0TL

Proposed rear extension

DRG. 02 c