




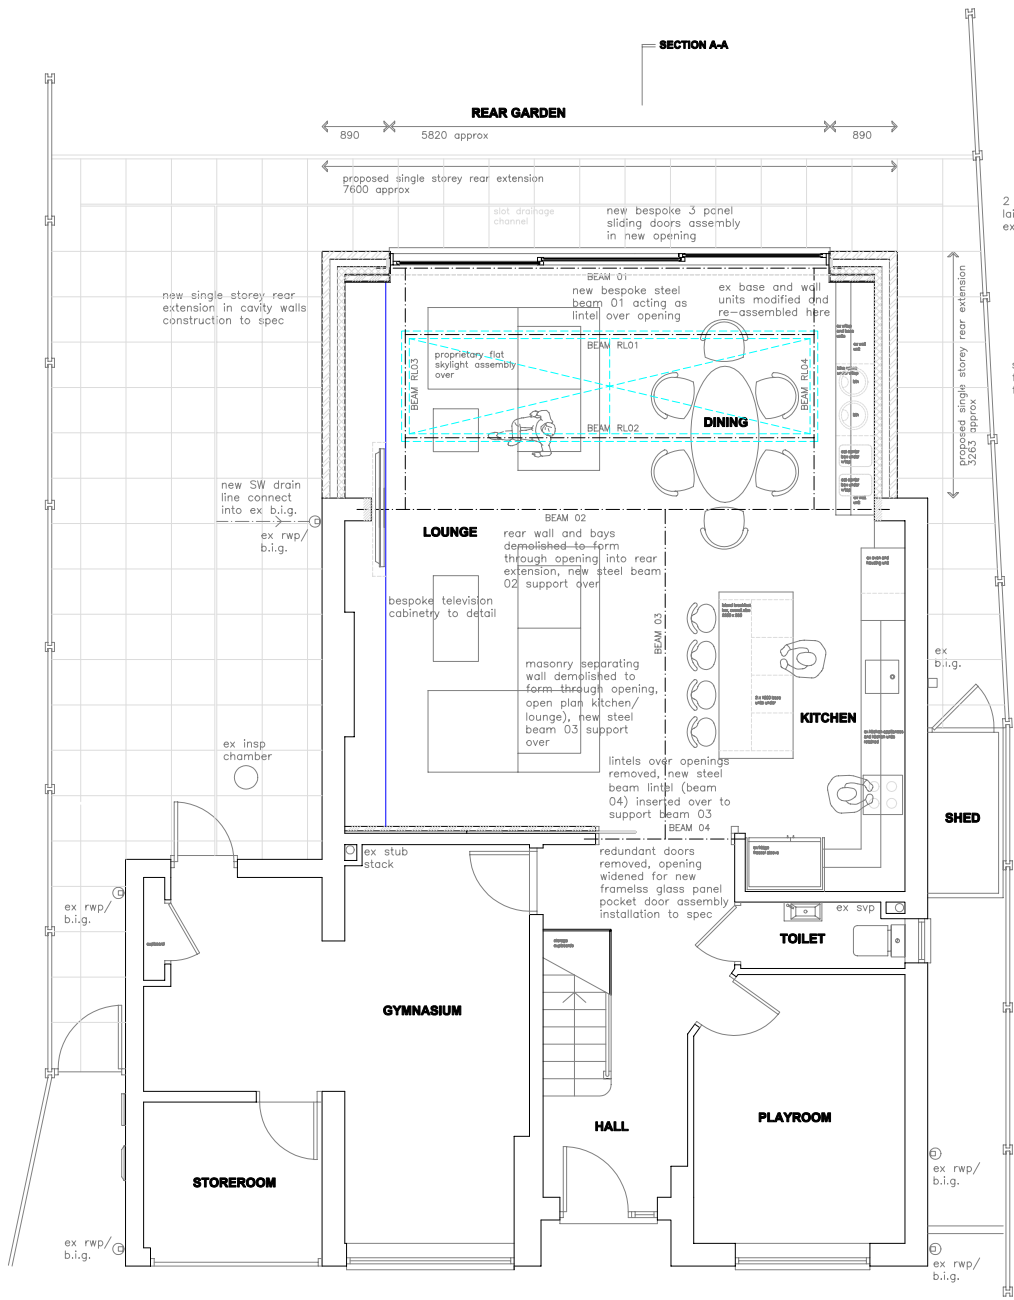


GROUND FLOOR PLAN (PROPOSED)

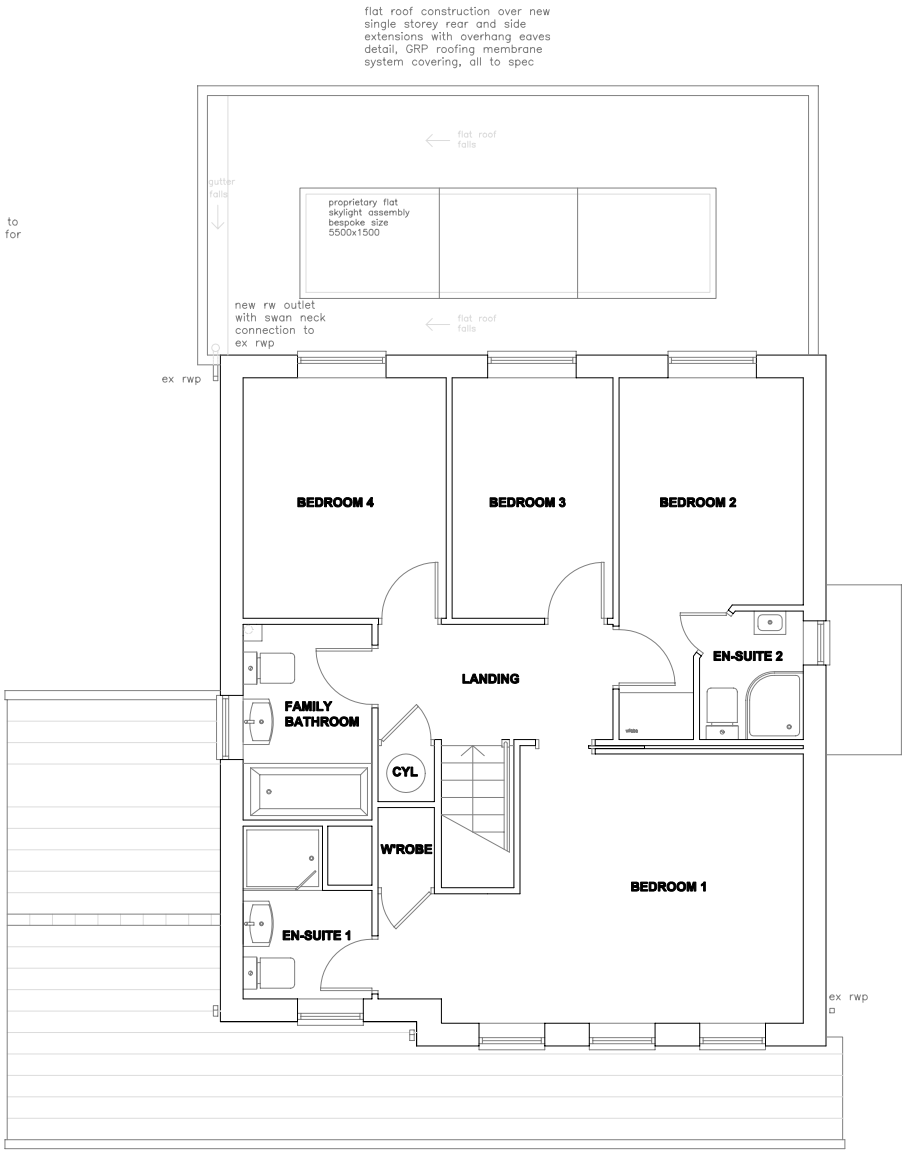

FIRST FLOOR PLAN (PROPOSED)

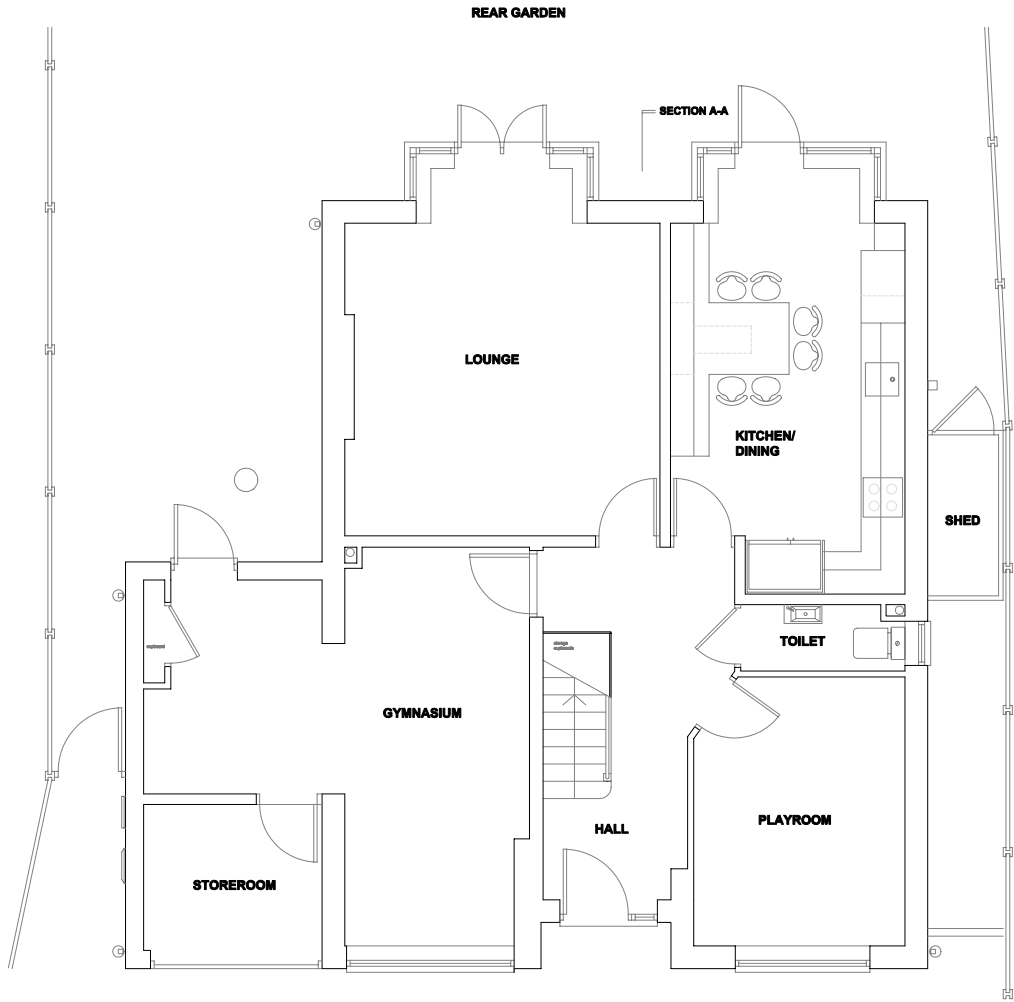

GROUND FLOOR PLAN (EXISTING)

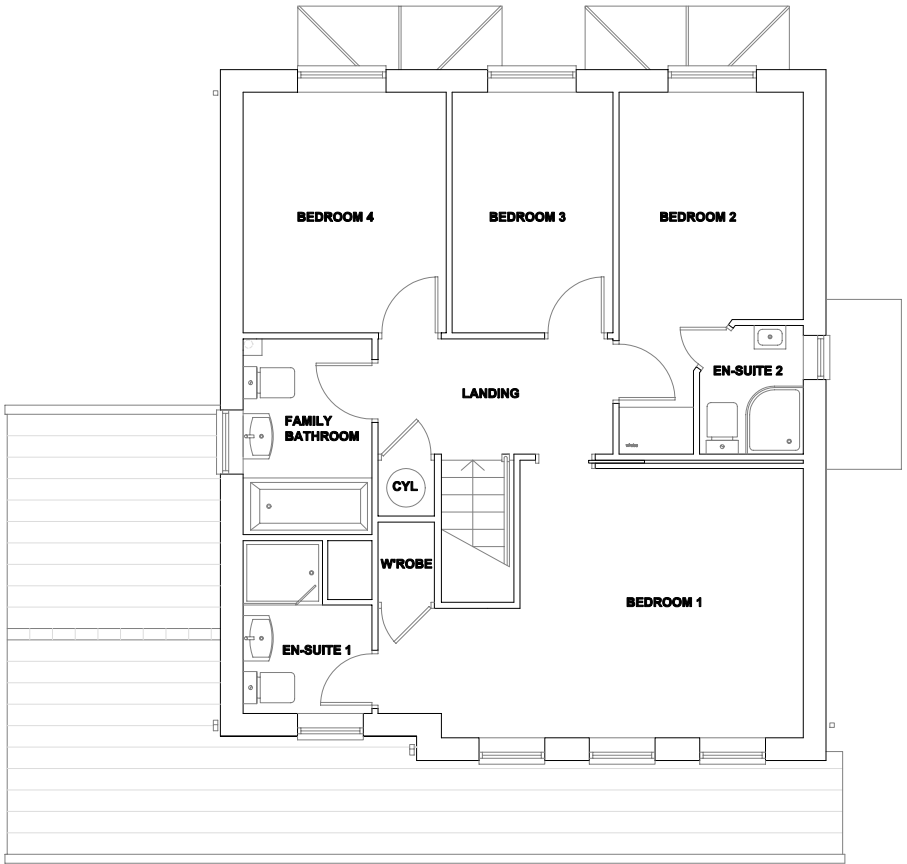

FIRST FLOOR PLAN (EXISTING)



T2D (Team2Design) Architectural and Structural Design Consultancy Building Construction and Renovations Contractors Project and Property Management Consultancy email: team2design@btinternet.com tel: 07930 607827 (mobile) 0161 6301275 (office)		
client Mrs Jenny/Mr Robin HULBERT		
project Proposed single storey rear extension 4 CRESSWELL CLOSE, HALEWOOD KNOWSLEY, MERSEYSIDE L26 6NB		
drawing title FLOOR PLANS AS EXISTING AND PROPOSED		
scale 1:100 @ A3	date April 2021	drwg no 4CC/RESUB01