





REAR ELEVATION (EXISTING)

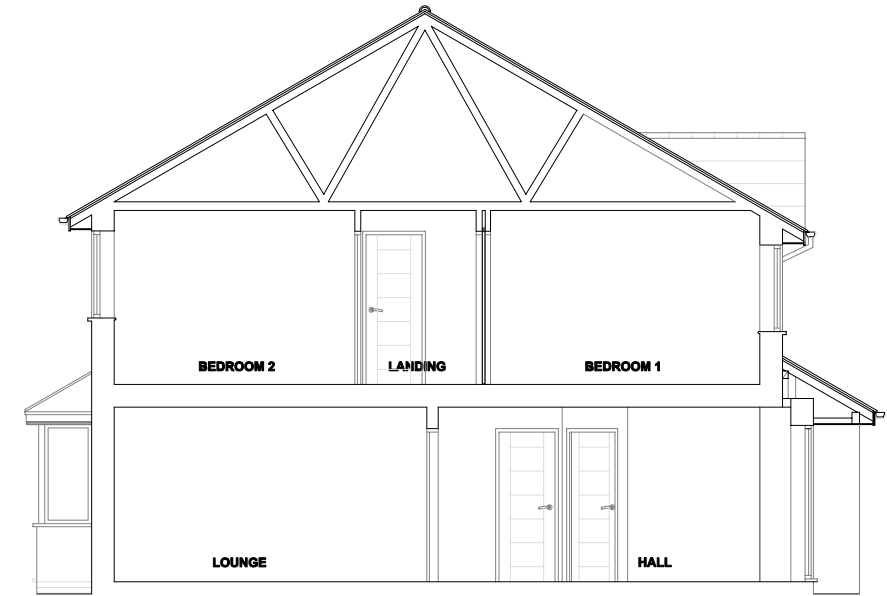

SECTION A-A (EXISTING)



GABLE ELEVATION (EXISTING) View from No. 3

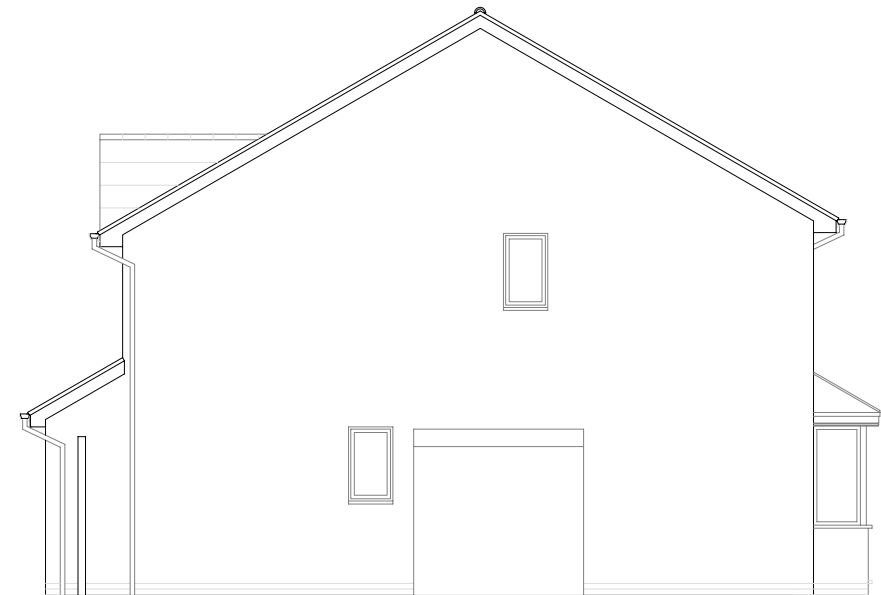

GABLE ELEVATION (EXISTING) View from No. 5



T2D (Team2Design) Architectural and Structural Design Consultancy Building Construction and Renovations Contractors Project and Property Management Consultancy email: team2design@btinternet.com tel: 07830 807827 (mobile) 0151 5301275 (office)		
client Mrs Jenny/Mr Robin HULBERT		
project Proposed single storey rear extension 4 CRESSWELL CLOSE, HALEWOOD KNOWSLEY, MERSEYSIDE L26 6NB		
drawing title ELEVATIONS AND SECTION AS EXISTING		
scale 1:100 @ A3	date April 2021	dwg. no 4CC/RESUB02