




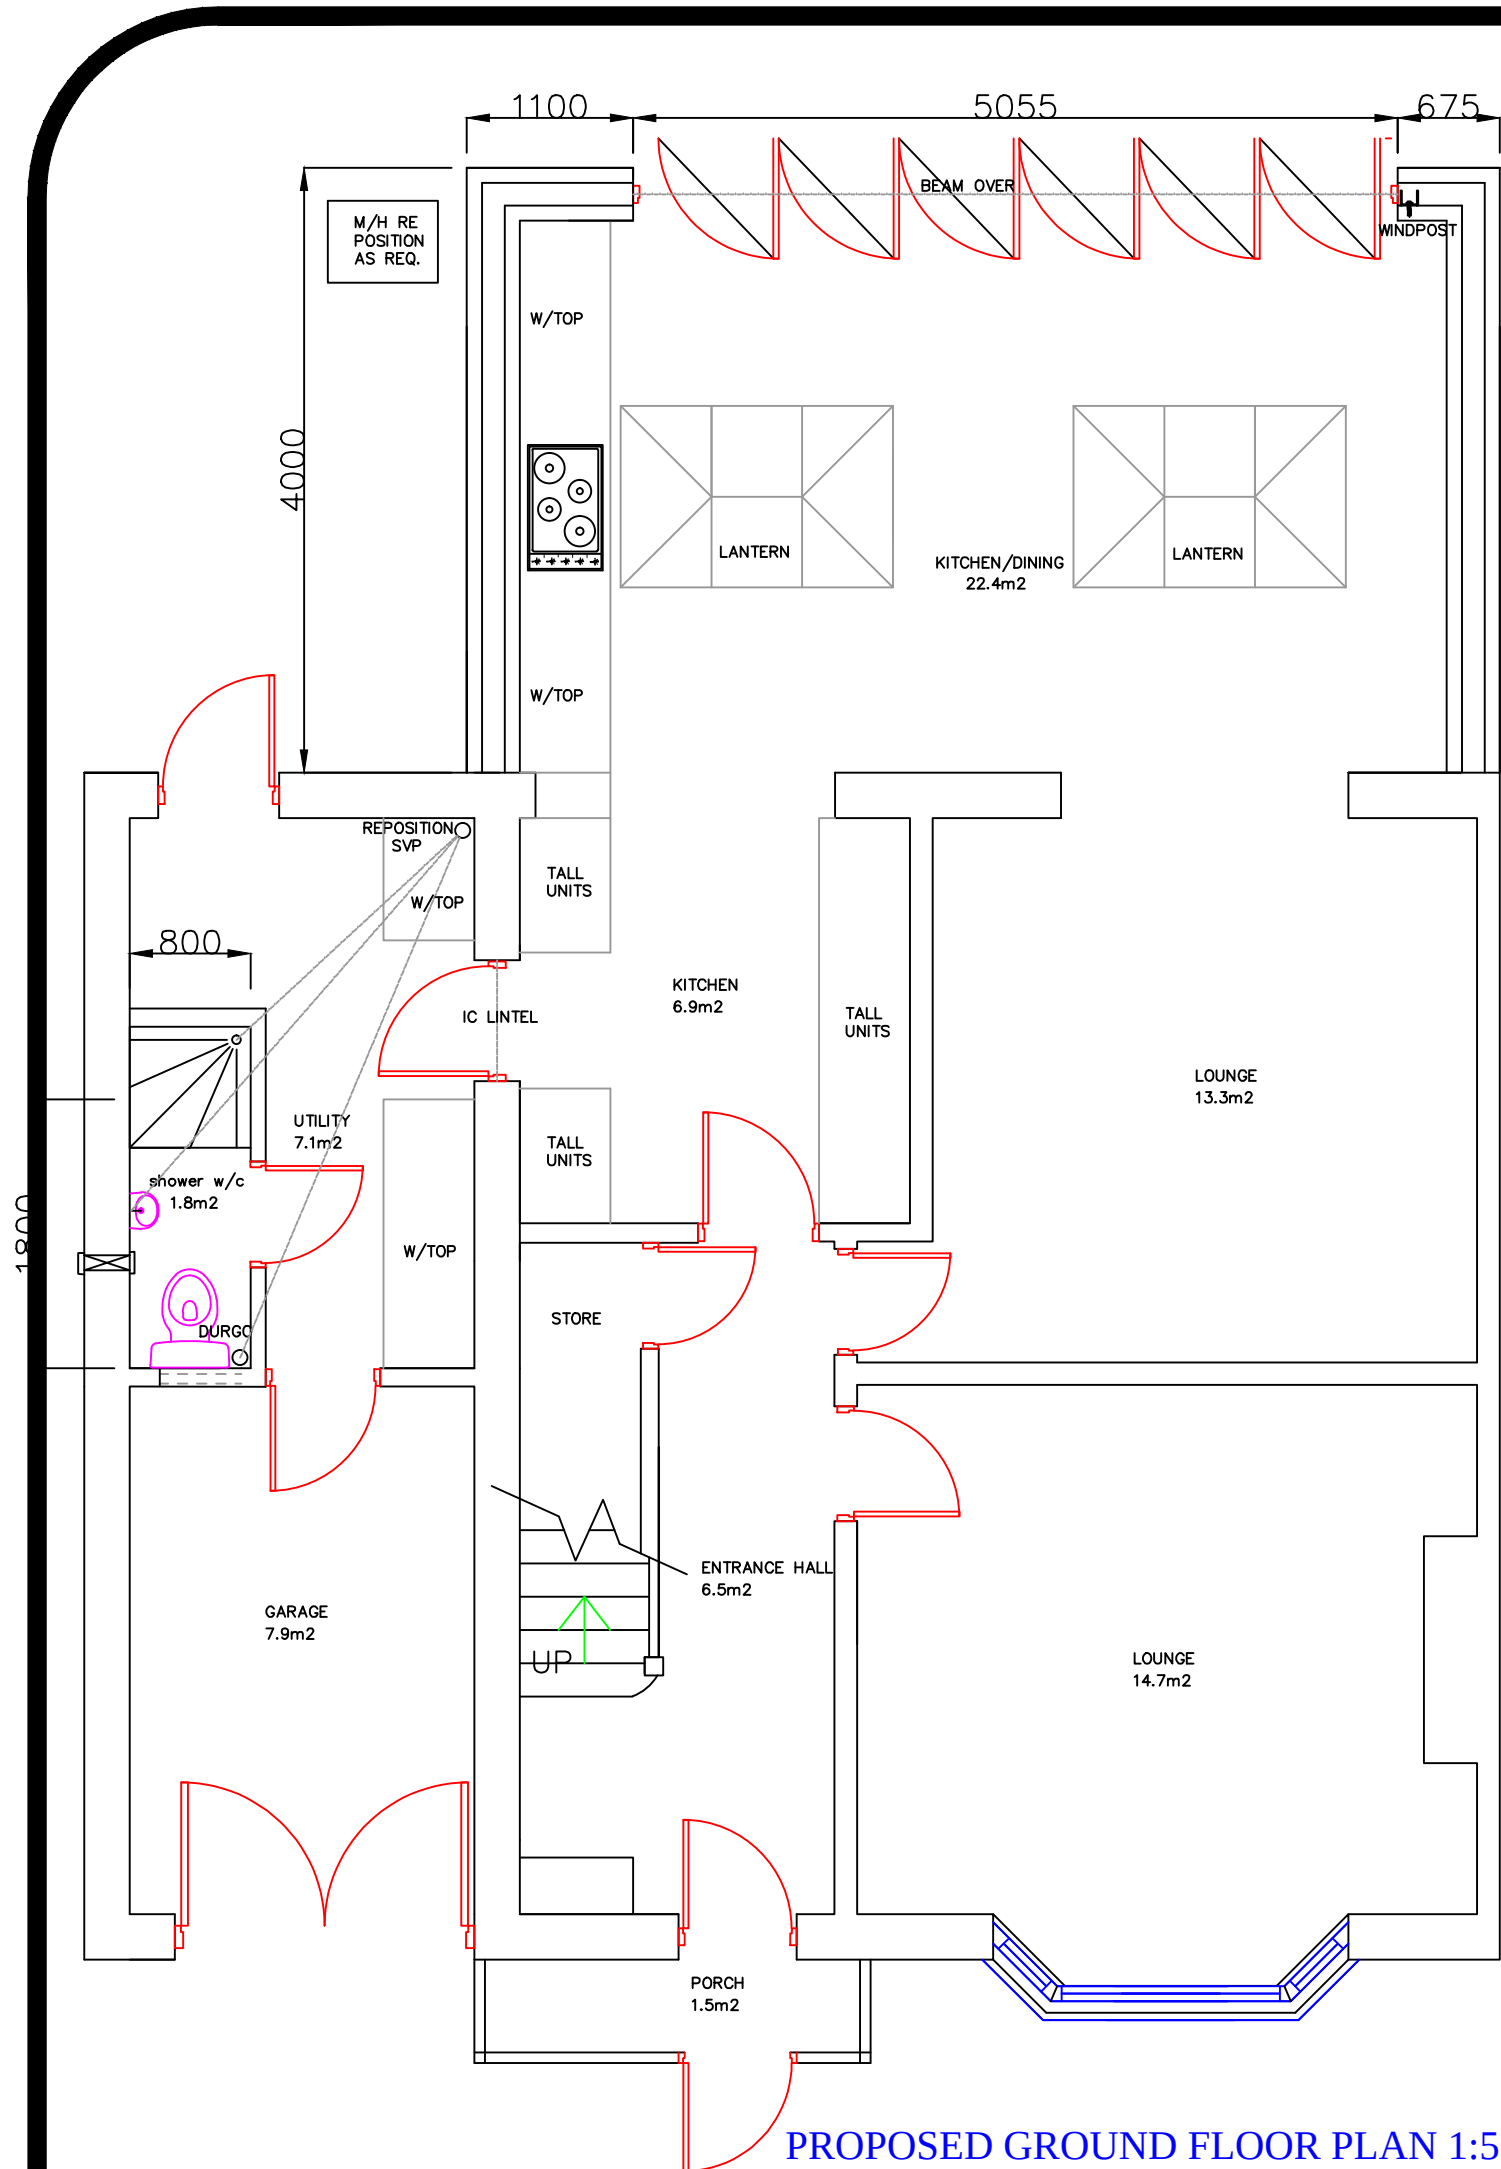


PROPOSED GROUND FLOOR PLAN 1:50

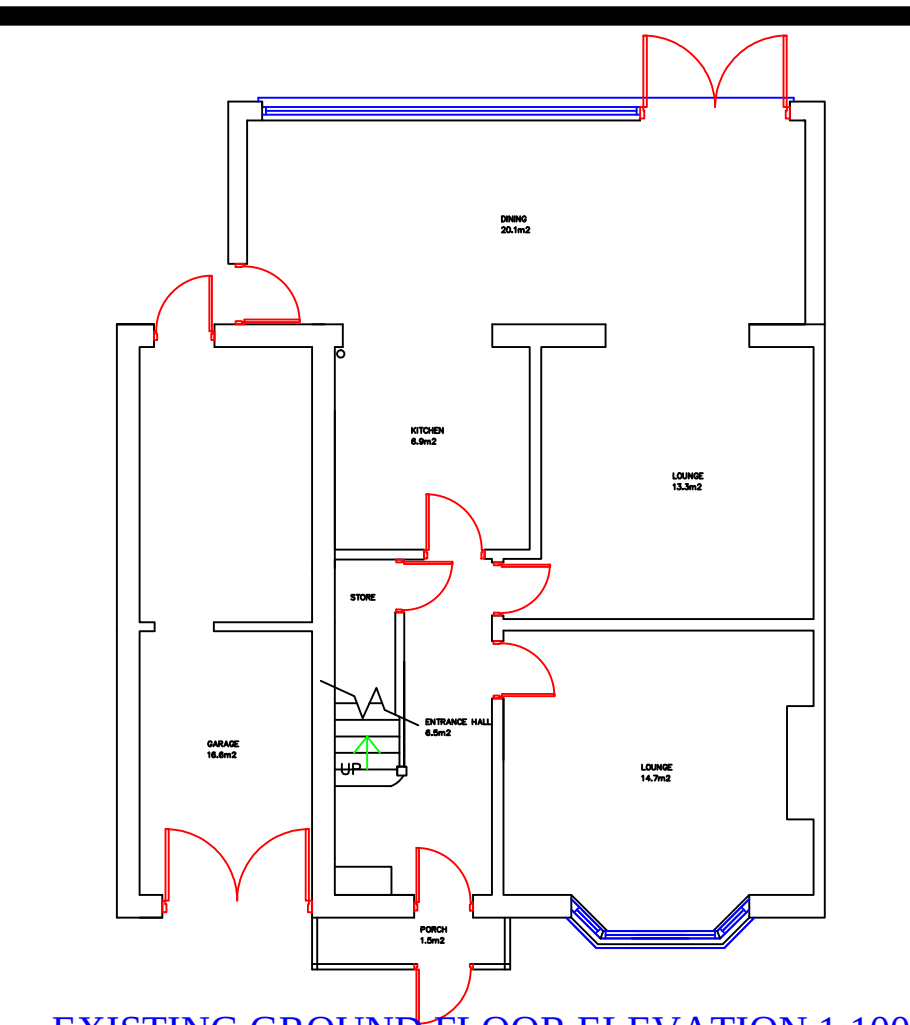


EXISTING GROUND FLOOR ELEVATION 1:100

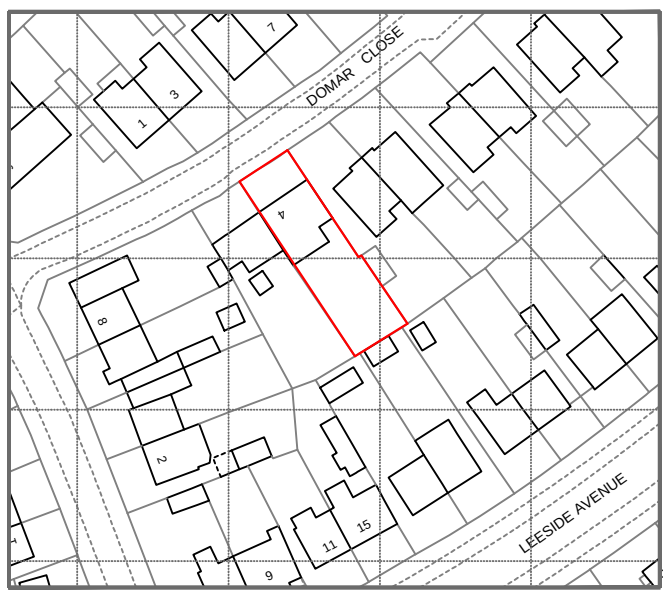

LOCATION PLAN 1:1250

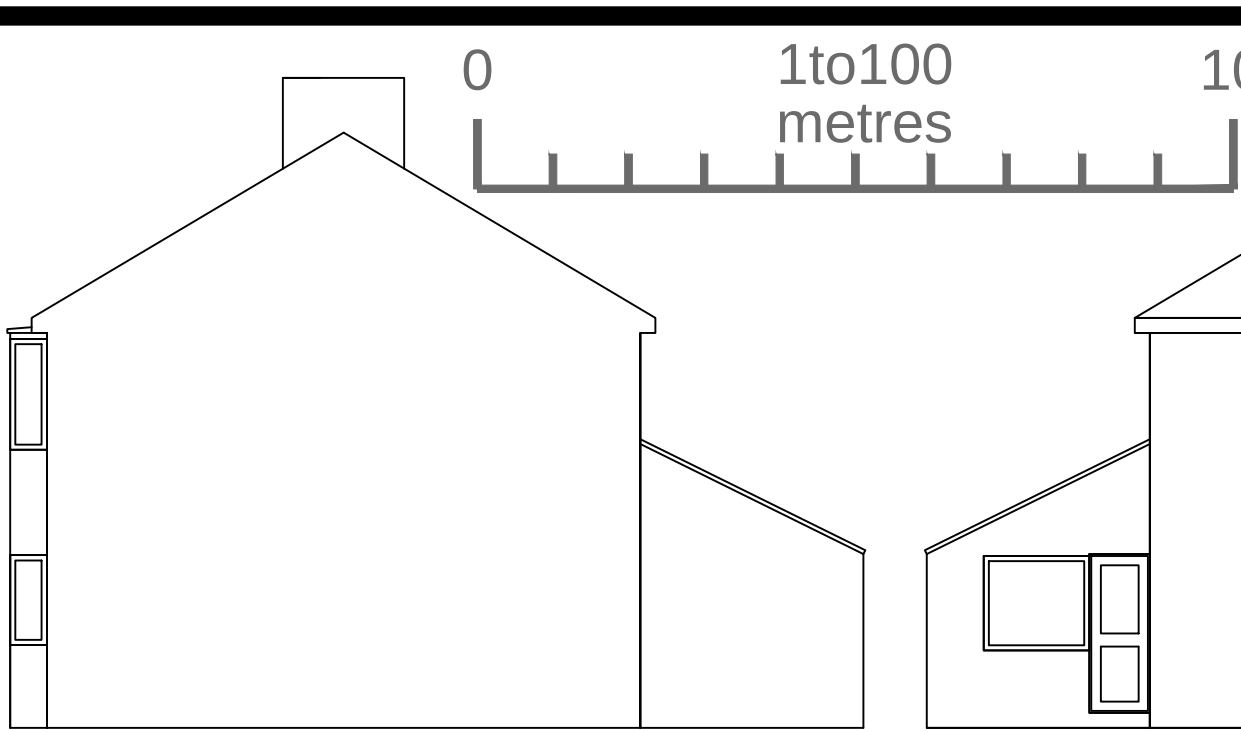


EXISTING PARTY WALL ELEVATION 1:100

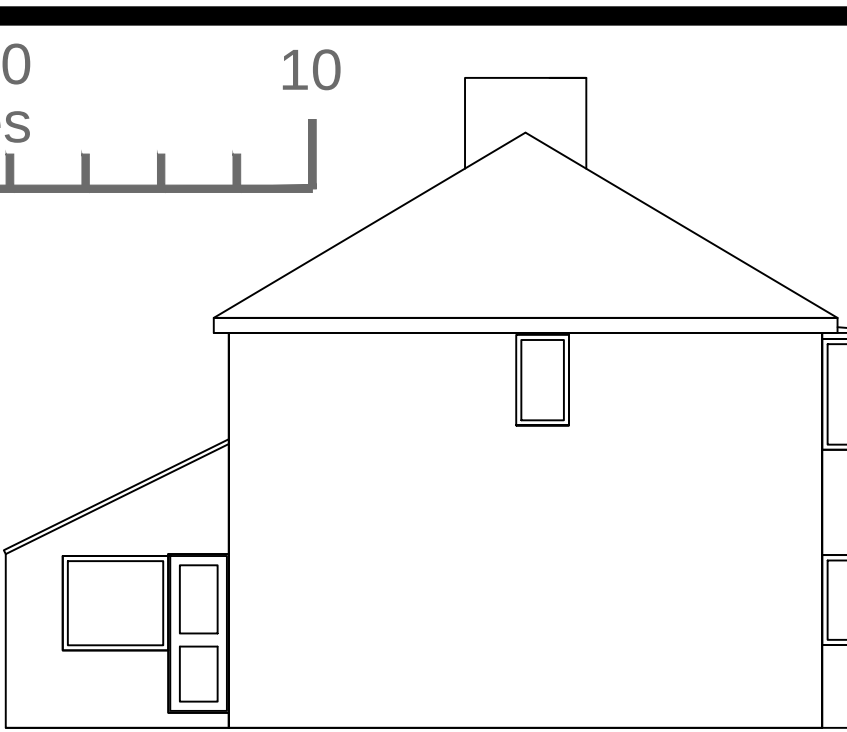


EXISTING SIDE ELEVATION 1:100




EXISTING REAR ELEVATION 1:100

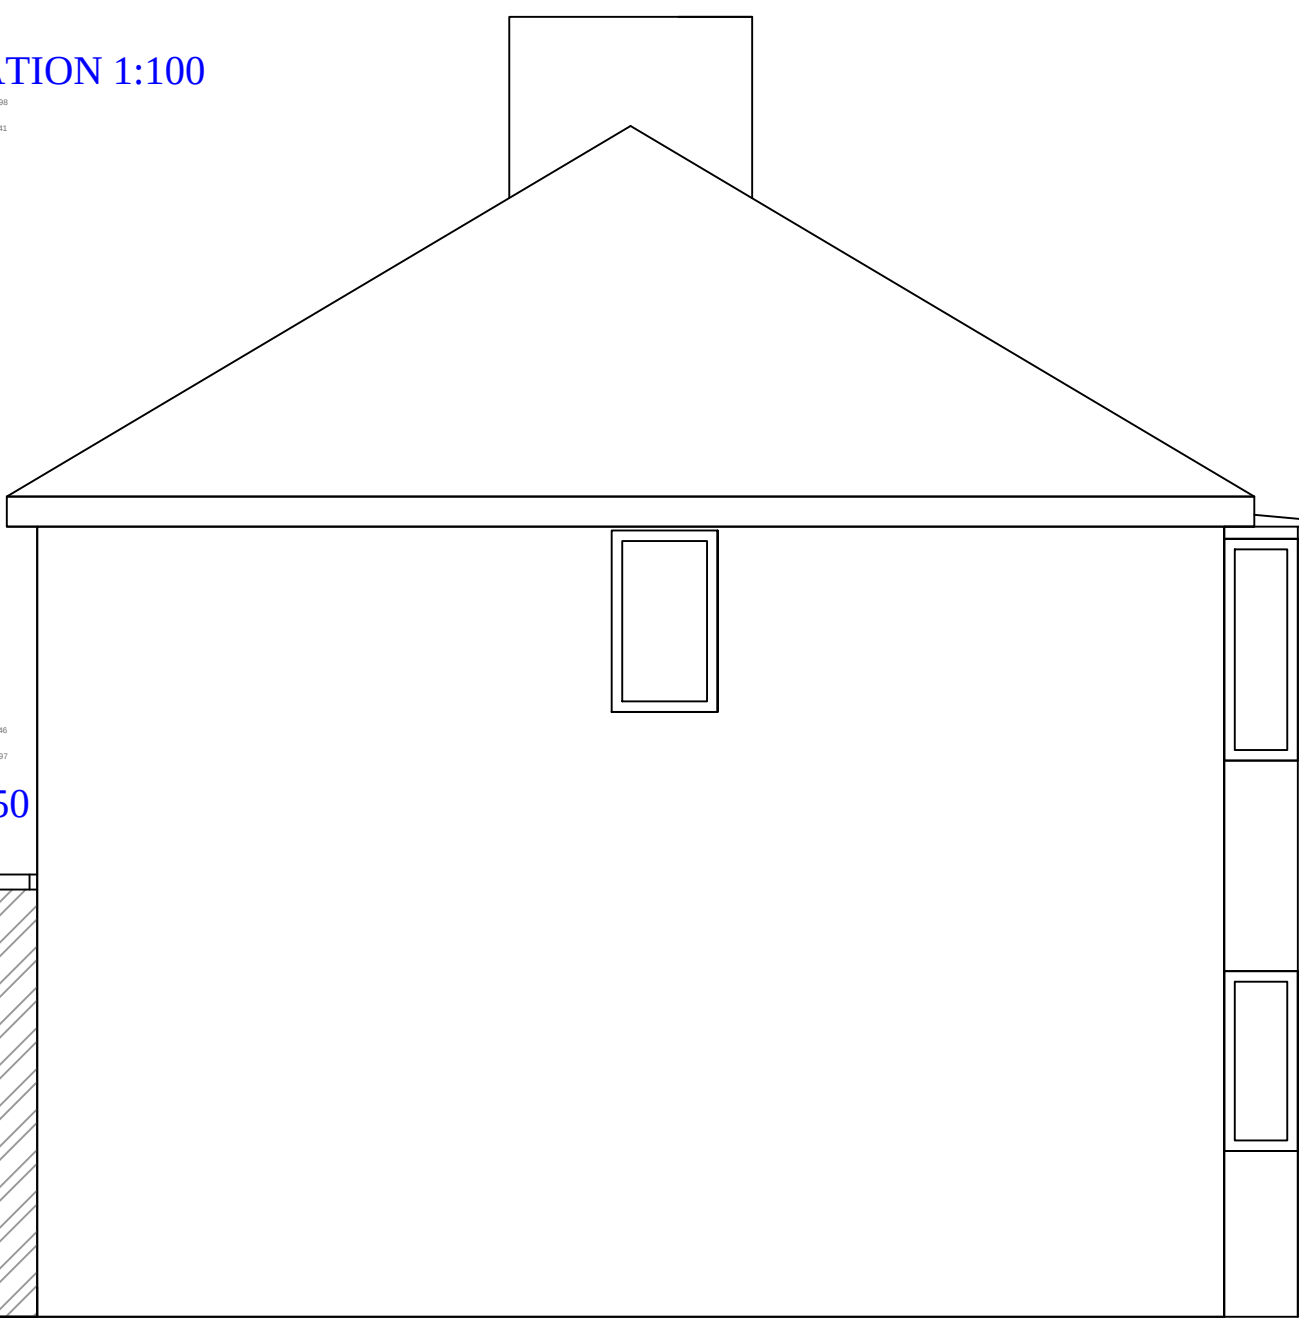


PROPOSED SIDE ELEVATION 1:50

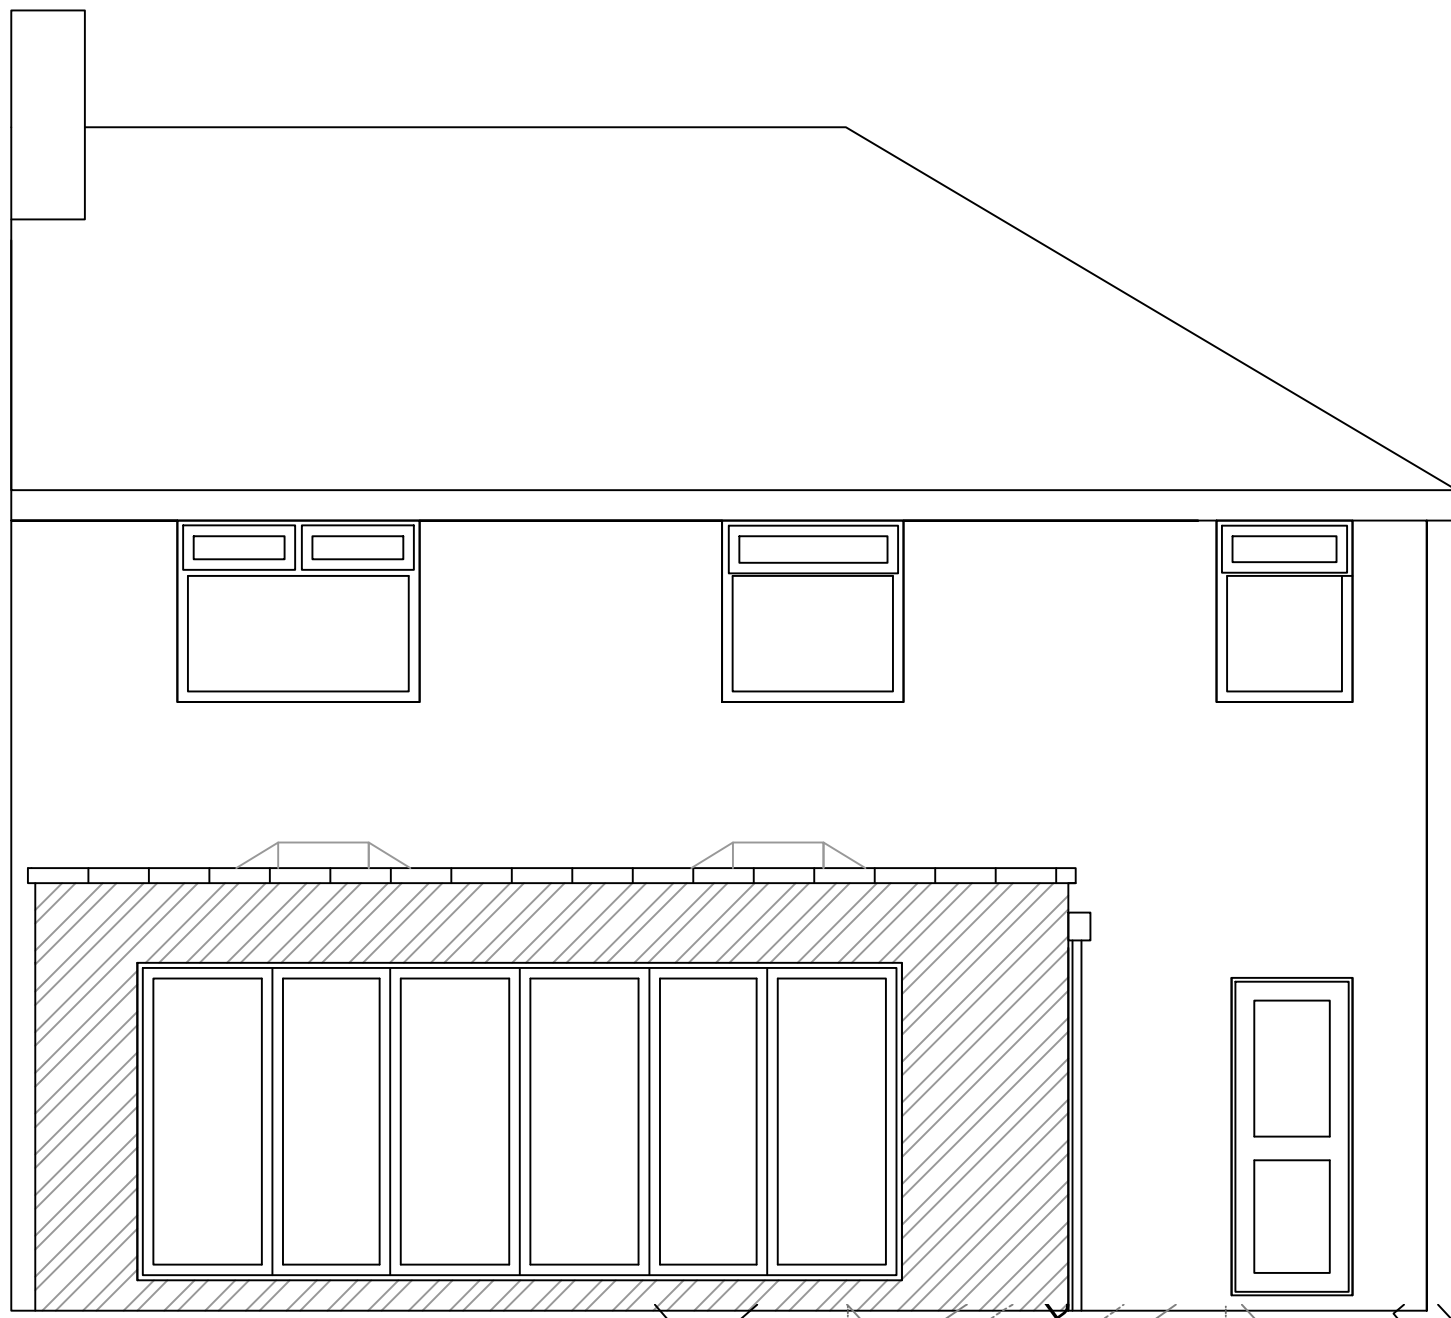


PROPOSED REAR ELEVATION 1:50

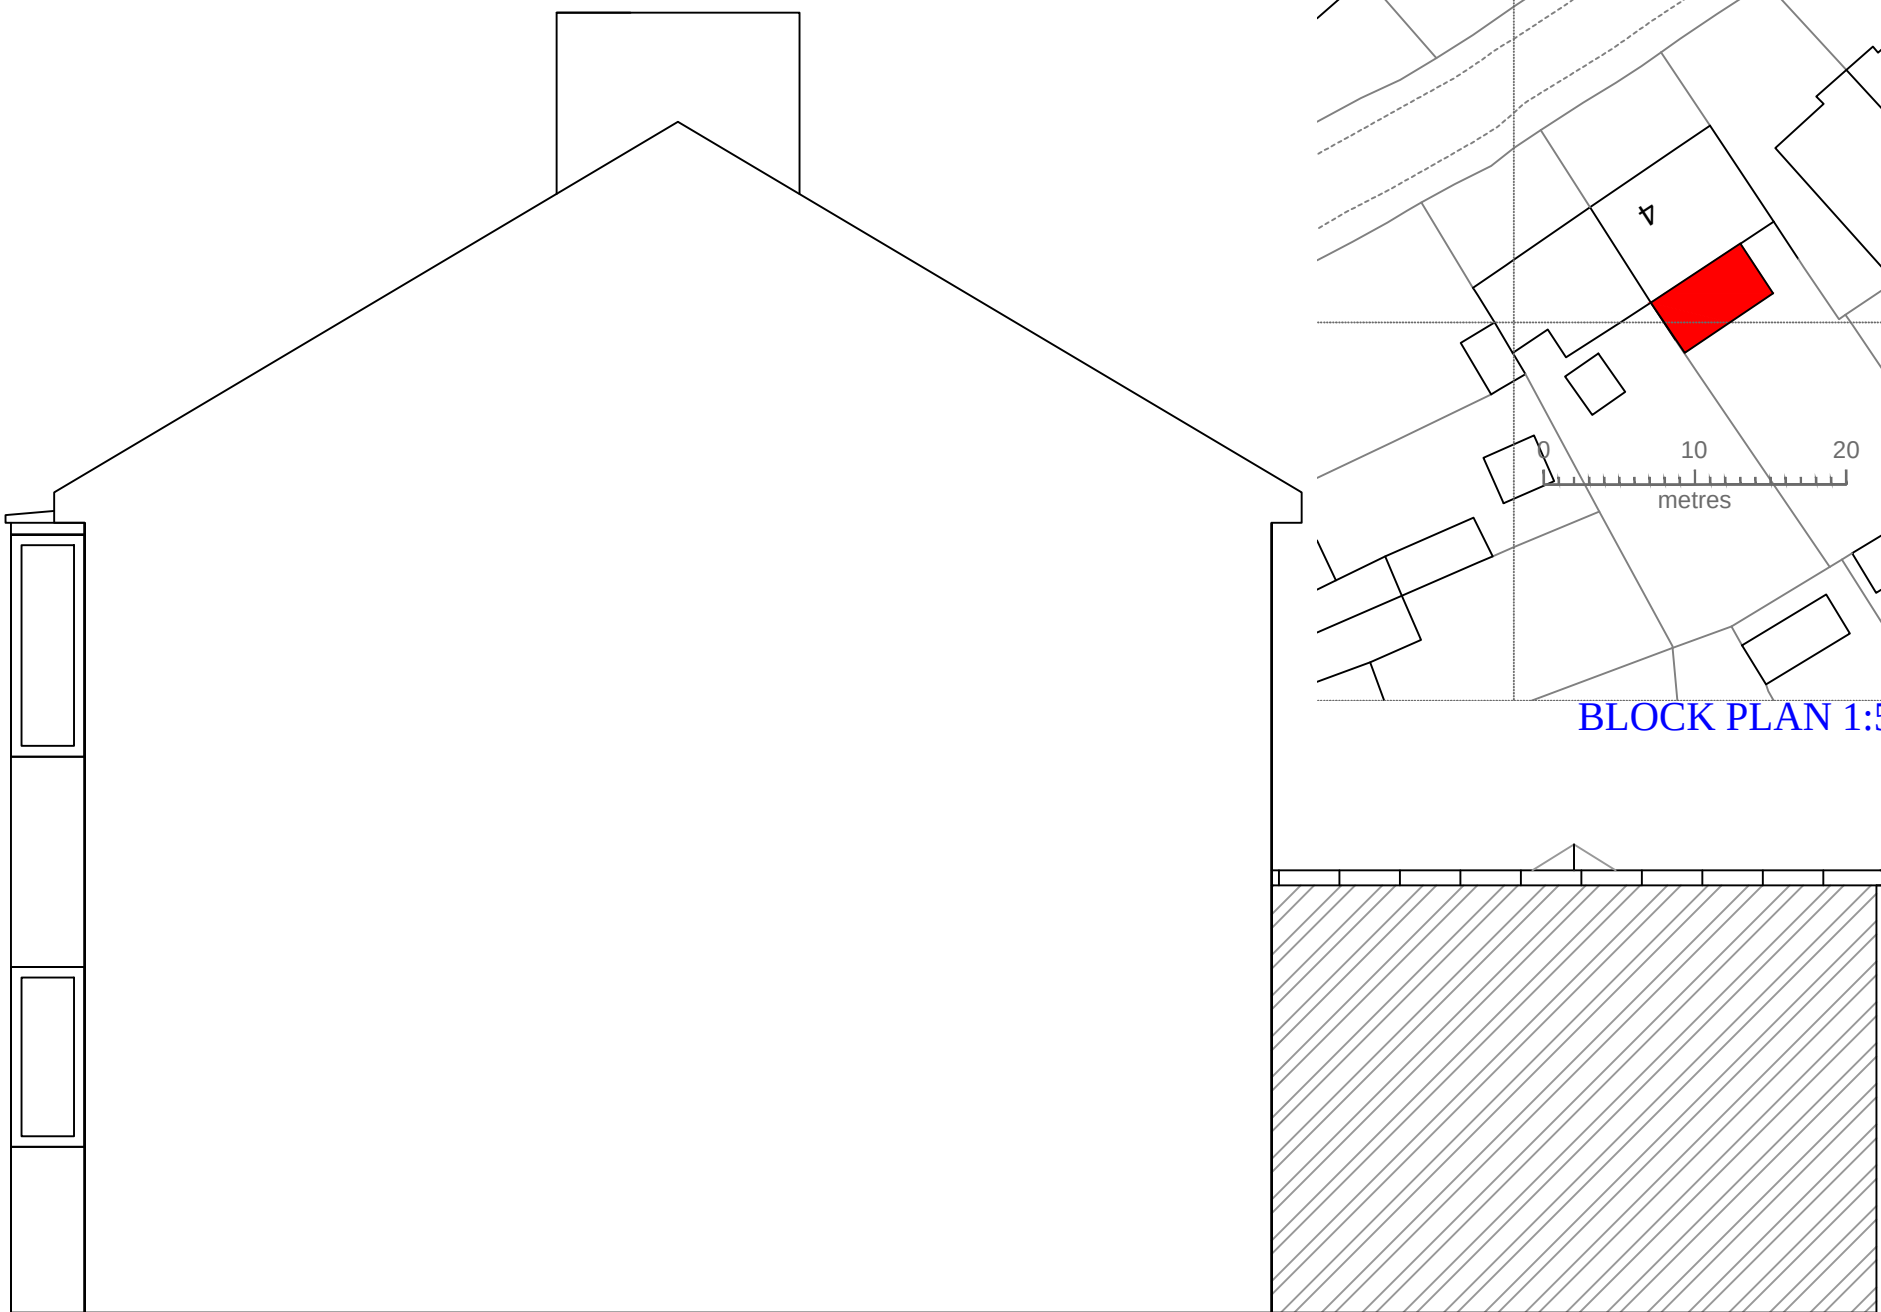

PROPOSED PARTY WALL ELEVATION 1:50

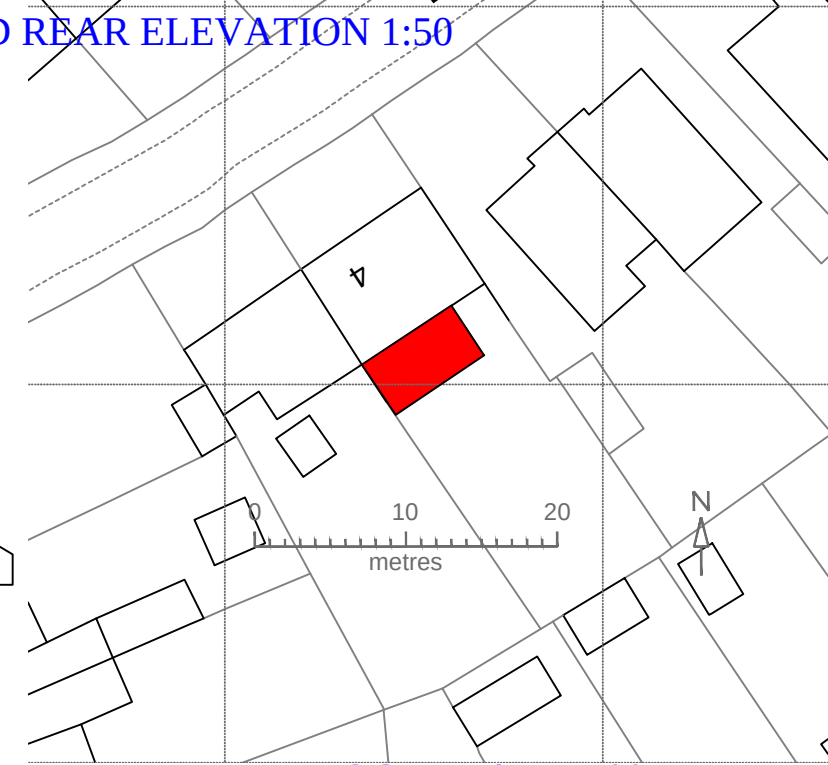

BLOCK PLAN 1:500

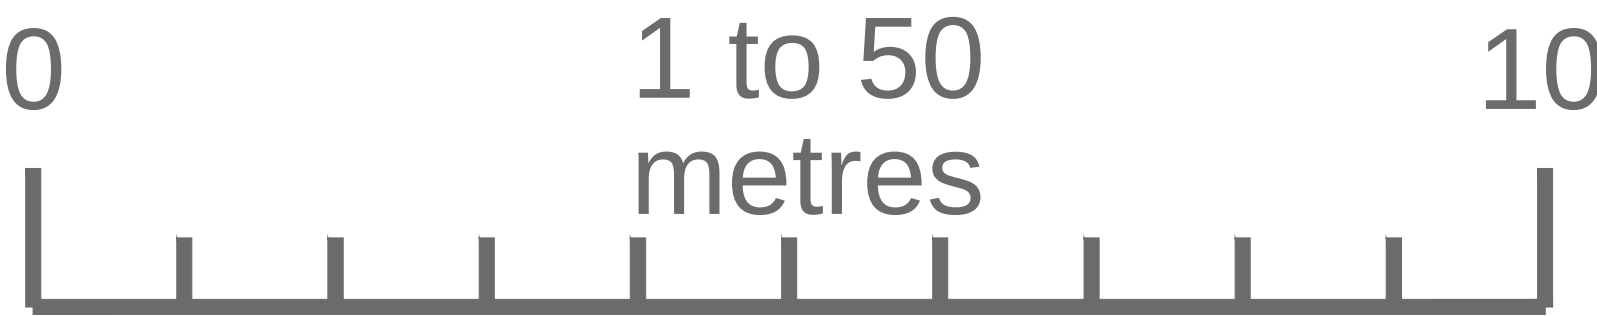

SPECIFICATION

General Notes

No.	Revision/Issue	Date

Firm Name and Address
DEMOLISH EXISTING
CONSERVATORY AND
CONSTRUCT SINGLE STOREY
ORANGARY TO REAR

Project Name and Address
4 DOMAR CLOSE
KIRKBY, L32 9QR

Project DOMA01	Sheet 1
Date APR 23	
Scale 1:50/1:100/1:1250/1:500	