




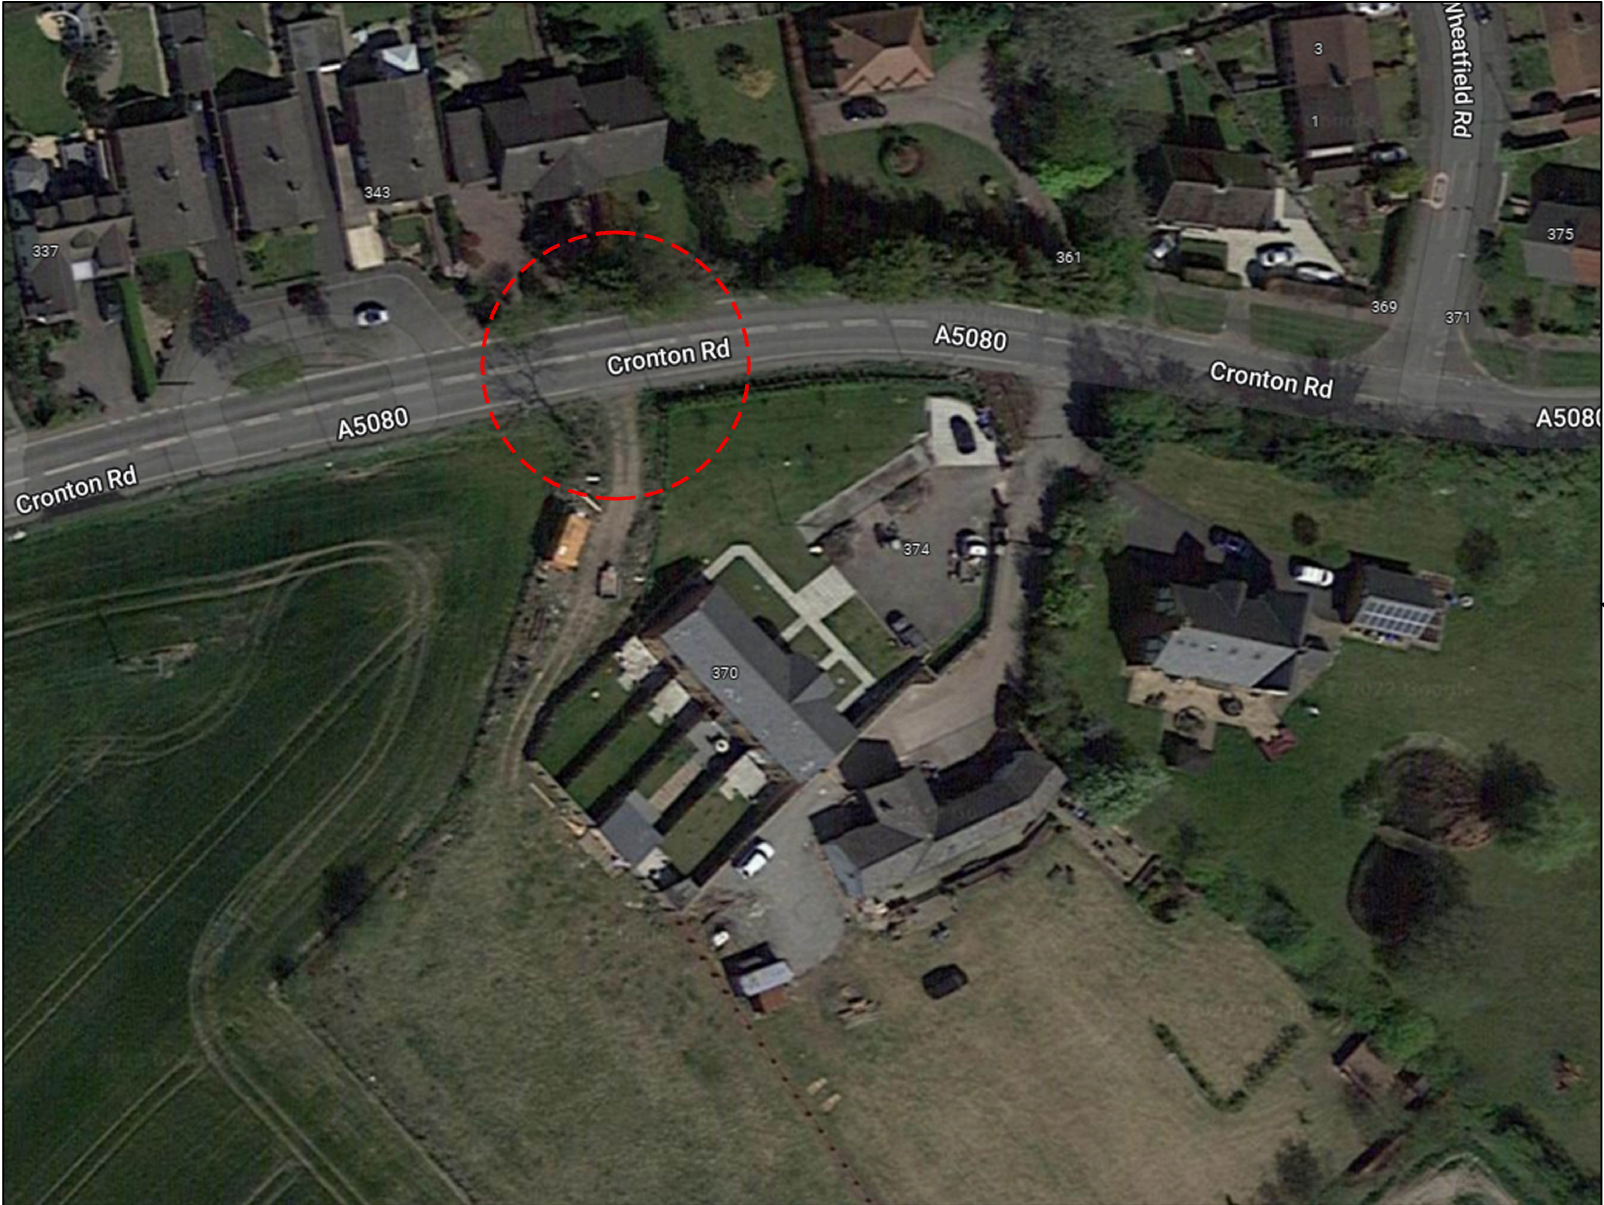


AERIAL VIEW (CRONTON ROAD) - EXISTING ACCESS

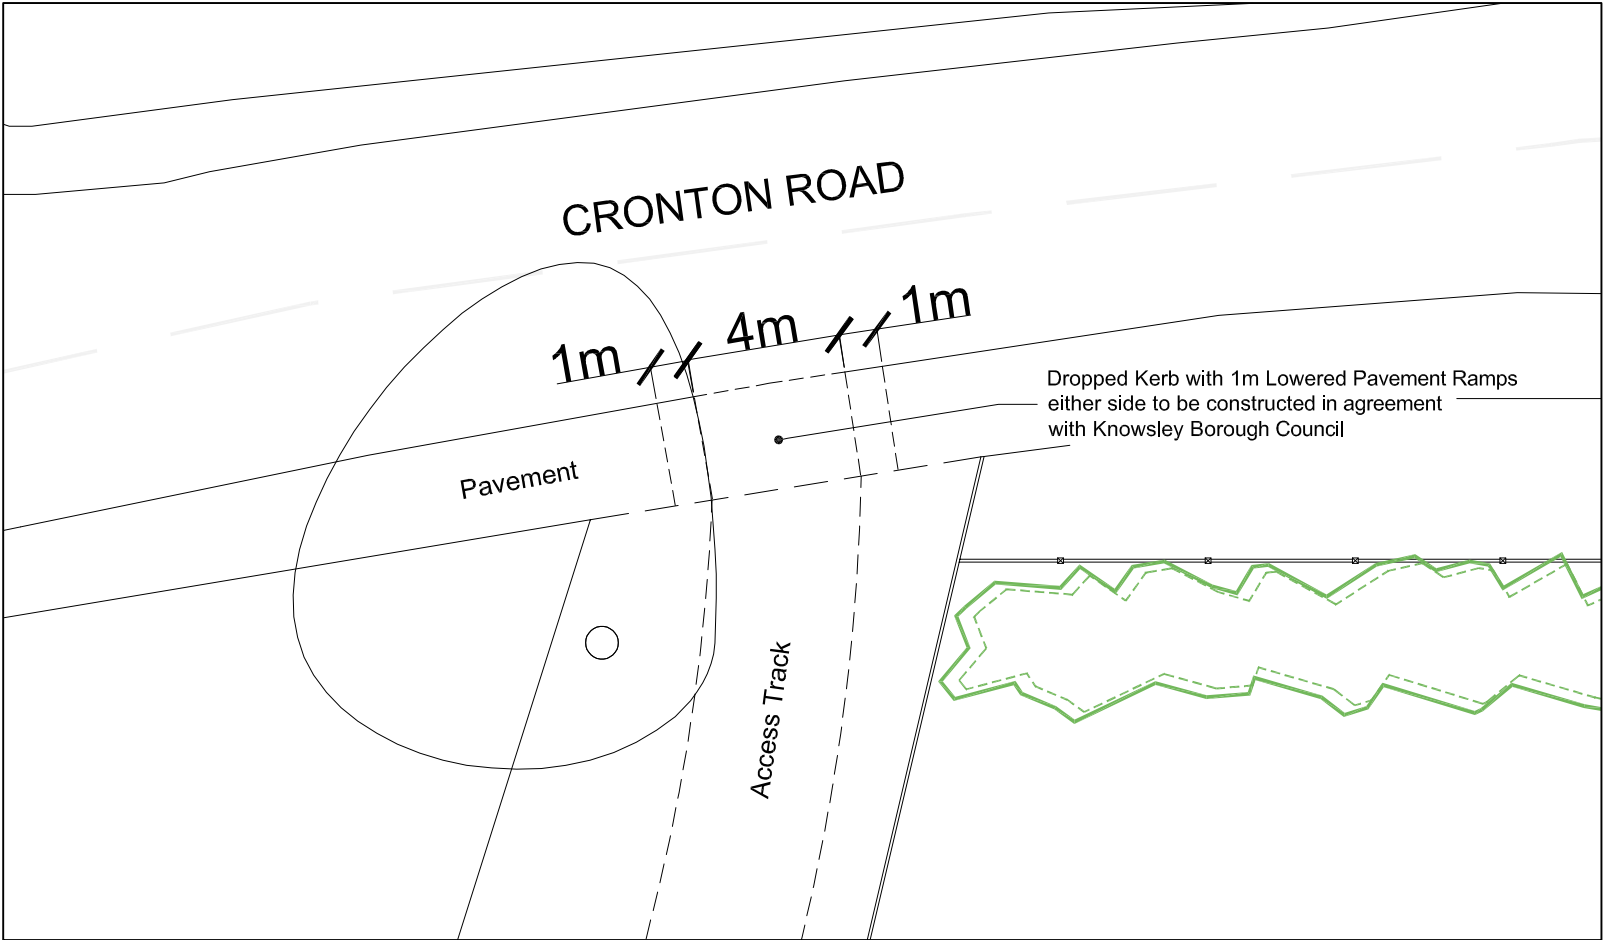

DROPPED KERB ACCESS      Scale 1:200

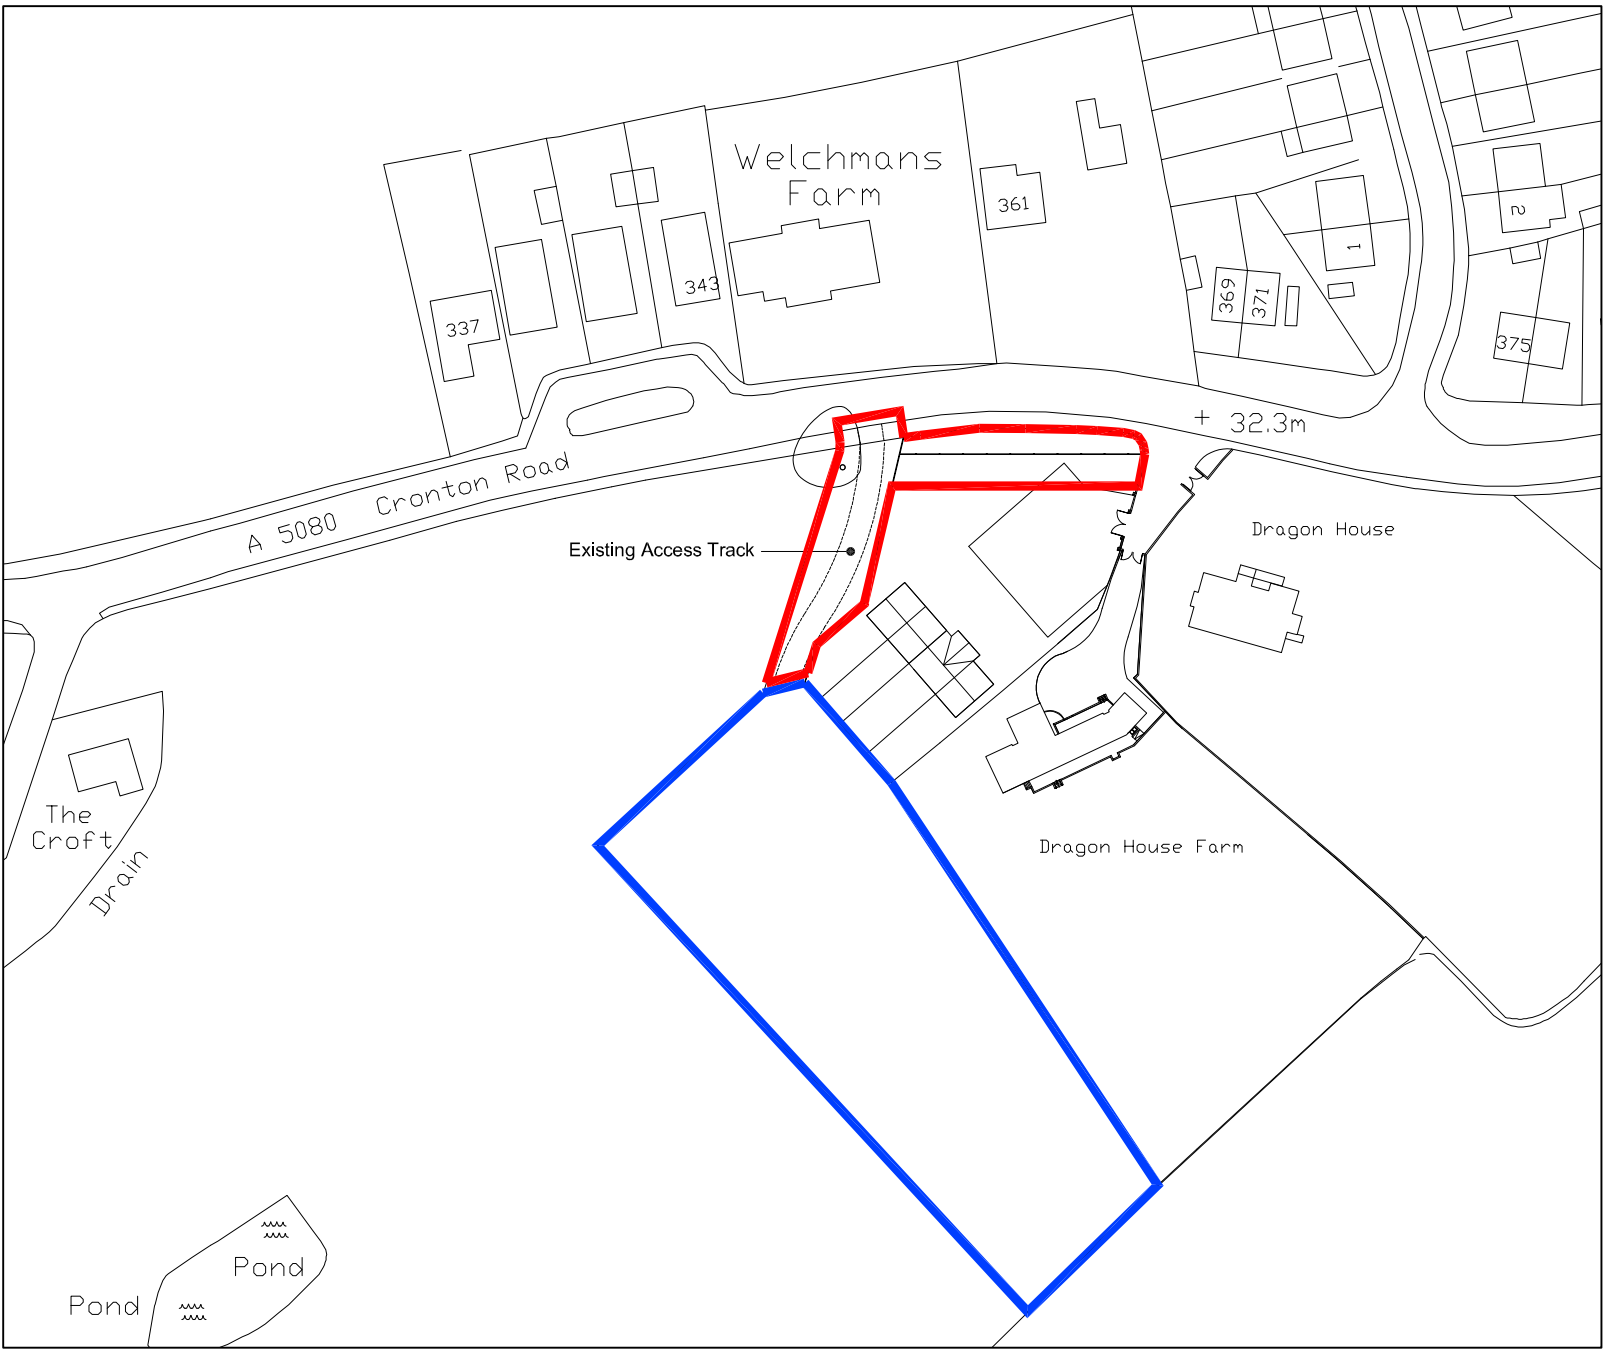

LOCATION PLAN      Scale 1:1250

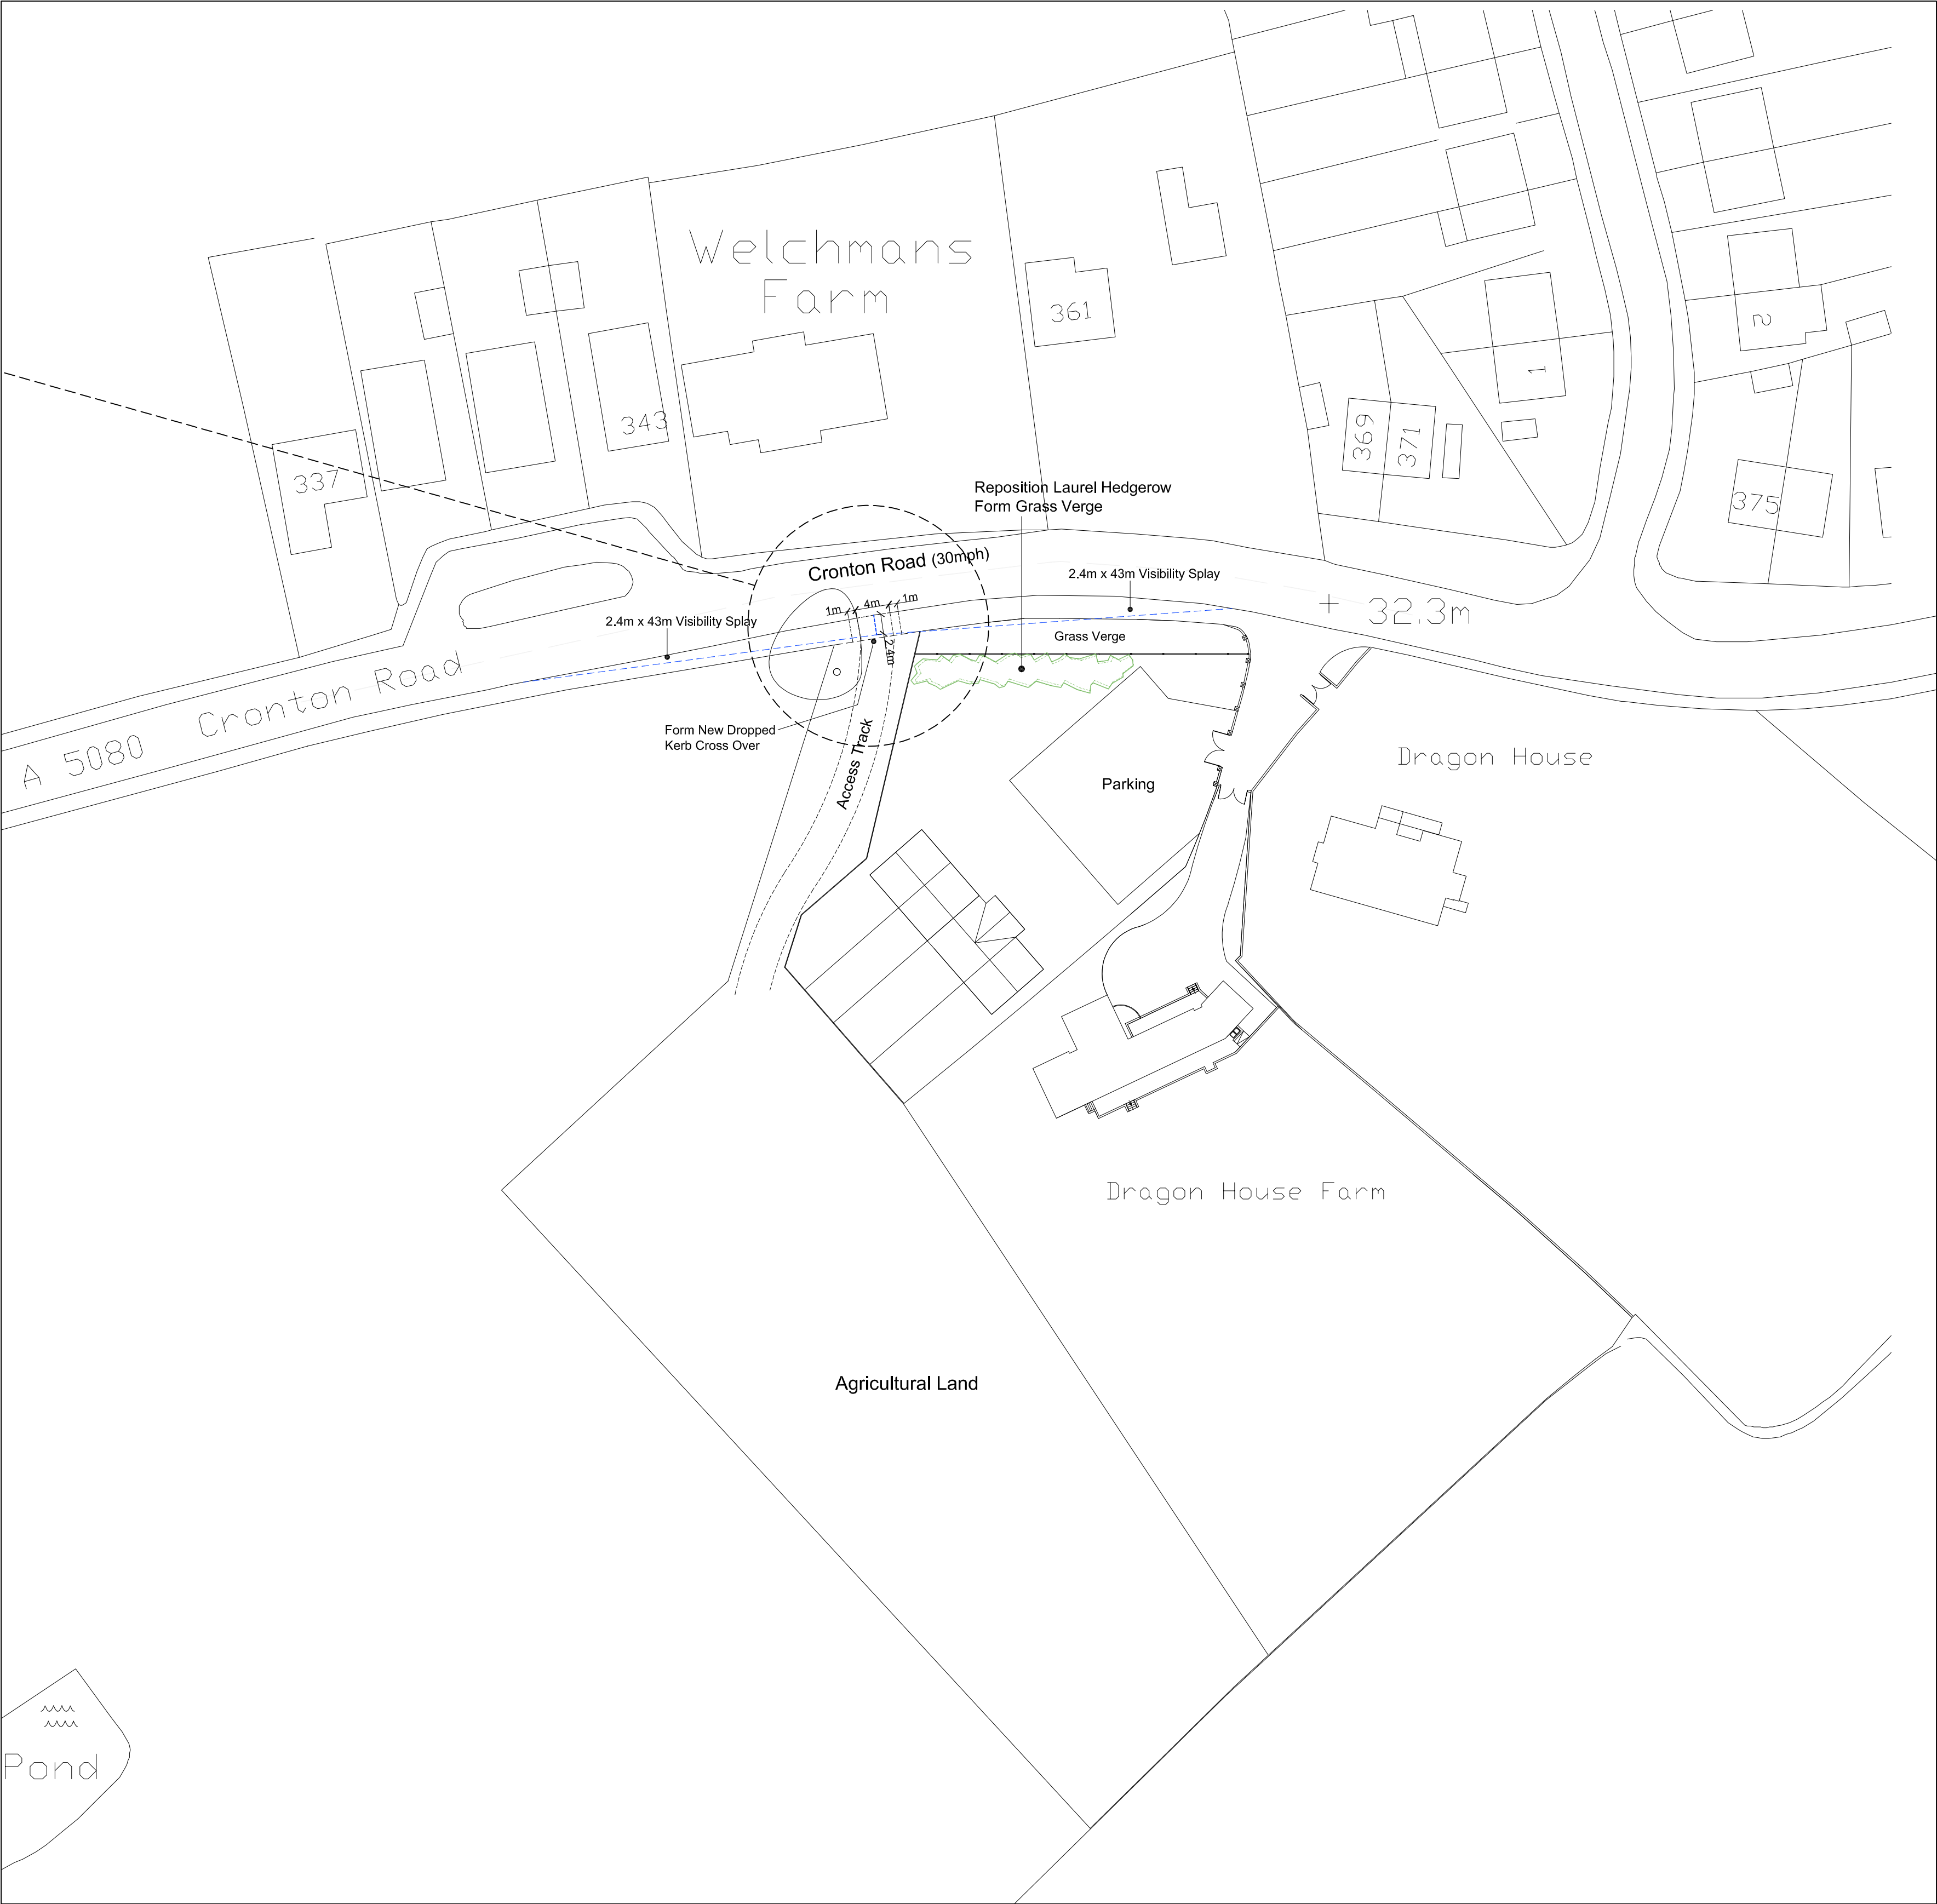

PROPOSED SITE PLAN      Scale 1:500