


EXISTING

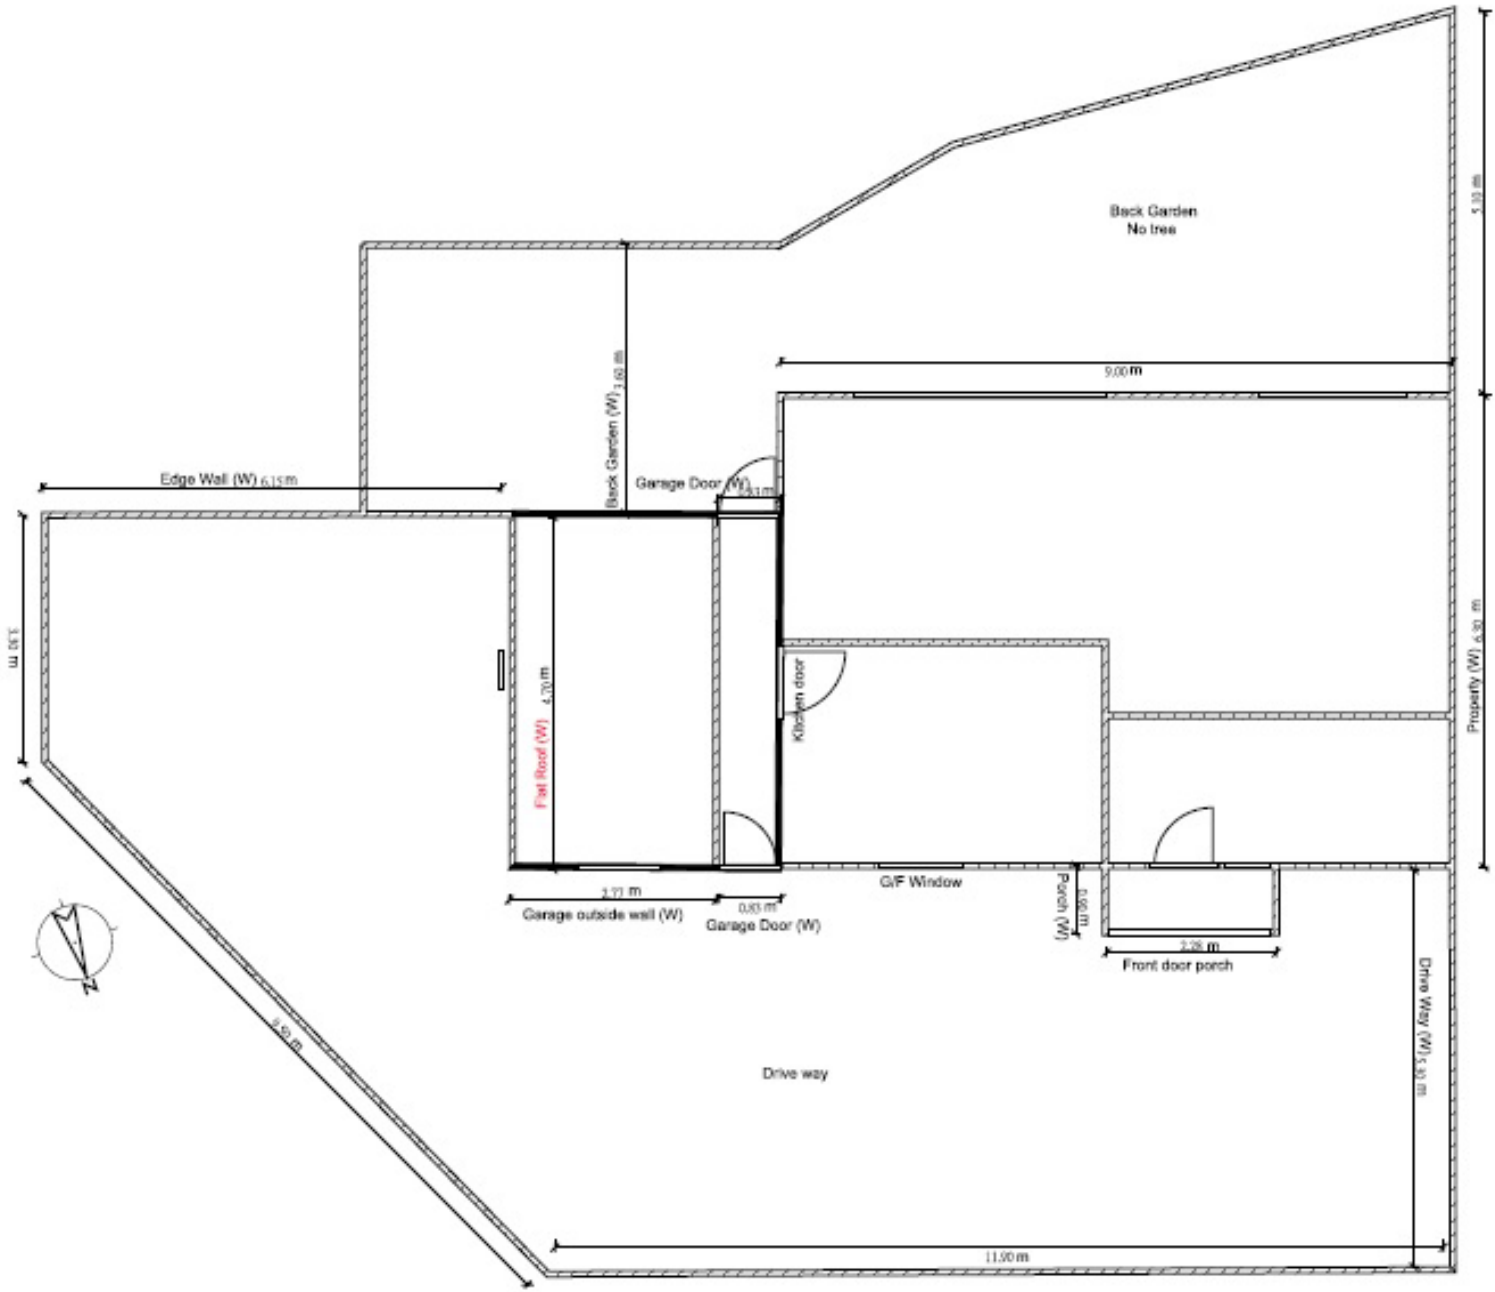

BASE MATERIALS

- Roofing tiles
- Roofing sheet
- Timber
- PVC cladding
- Insulation
- Gutter
- Lead flashing
- UPVC DG windows
- Brick

PLANNING APPLICATION	
FLAT ROOF CHANGE TO PITCHED ROOF	
ADDRESS	
1 ST JAMES ROAD HUYTON LIVERPOOL L36 0XH	
DRAWING NO	
003-1	
DRAWING NAME	
EXISTING AND PROPOSED ROOF PLANS	
SCALE	
1:100 @A4	0m 1m 2m
DATE	
18 APR., 2023	
DRAWN BY	
LAI YIN HO	