


PROPOSED

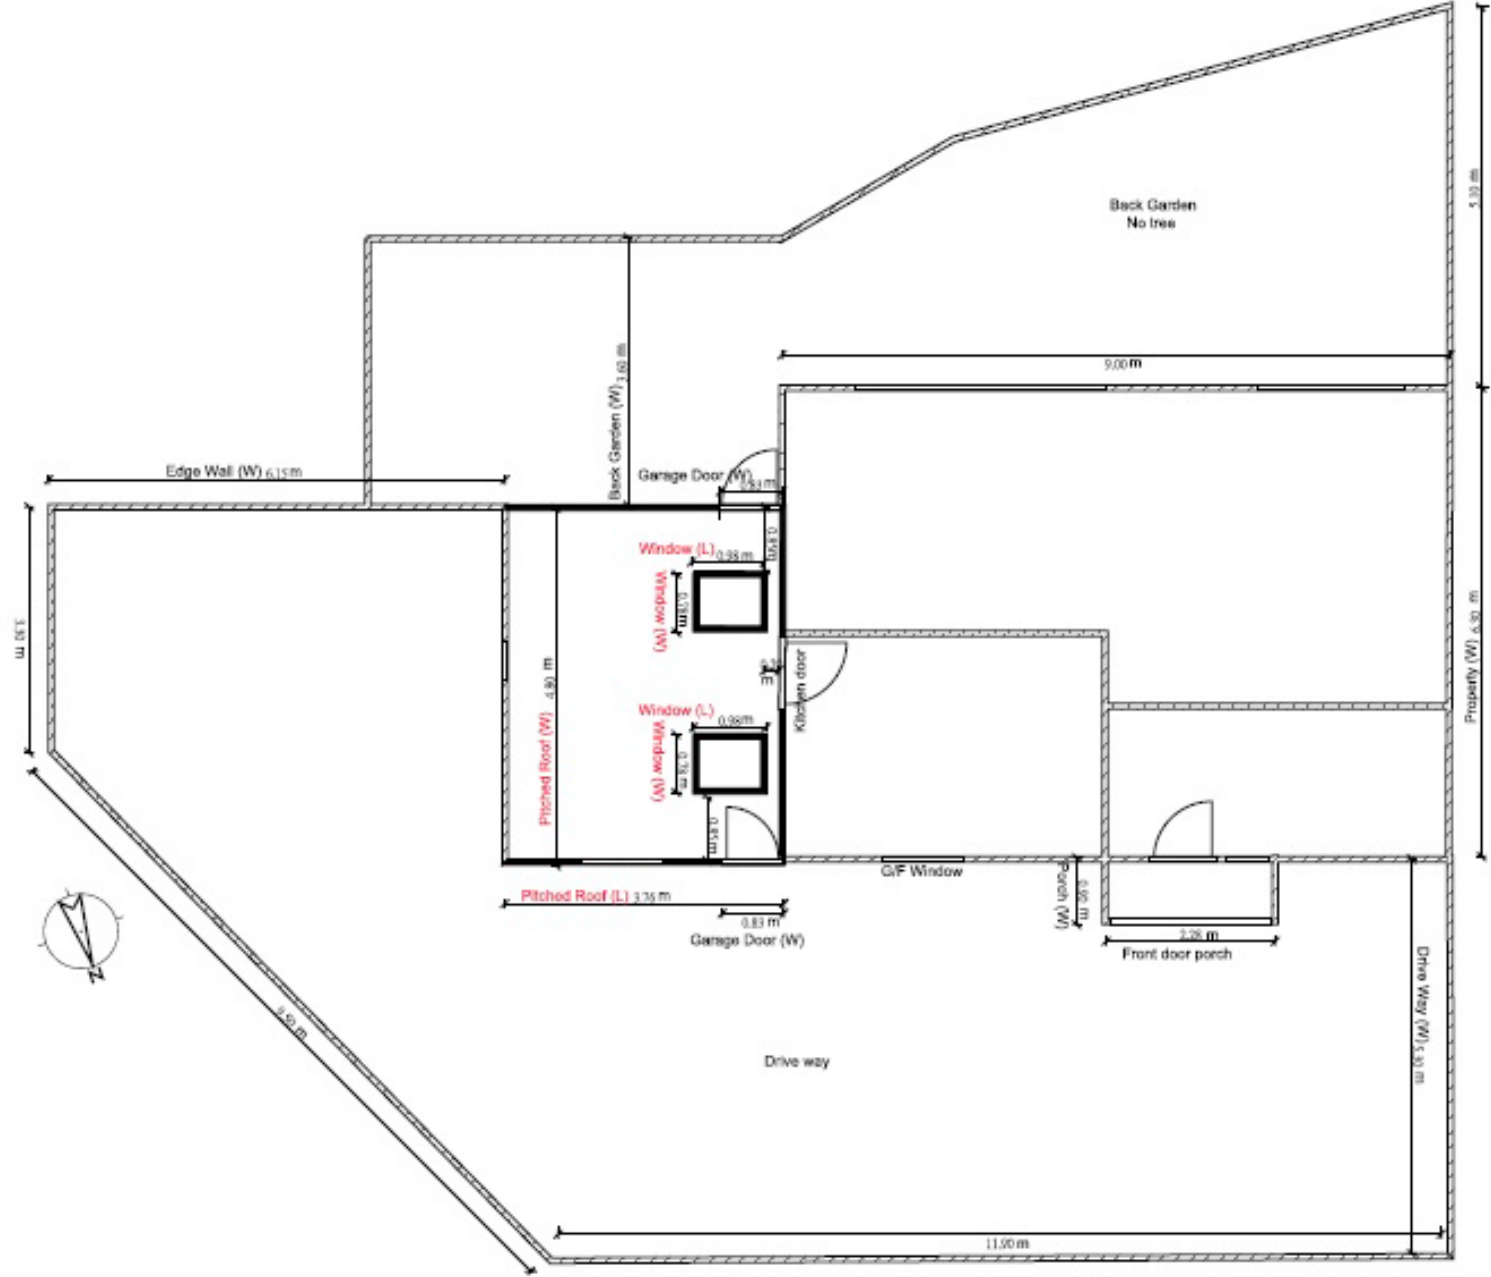

PROPOSED PITCHED ROOF SIZE

Pitched roof (Length): 3.76m
Pitched roof (Bottom Length): 3.60m
Pitched roof (High): 1.10m
Pitched roof (Width): 4.80m
Pitched roof windows (Length): 0.98m
Pitched roof windows (Width): 0.78m

BASE MATERIALS

Roofing tiles
Roofing sheet
Timber
PVC cladding
Insulation
Gutter
Lead flashing
UPVC DG windows
Brick

PLANNING APPLICATION	
FLAT ROOF CHANGE TO PITCHED ROOF	
ADDRESS	
1 ST JAMES ROAD HUYTON LIVERPOOL L36 0XH	
DRAWING NO	
003-2	
DRAWING NAME	
EXISTING AND PROPOSED ROOF PLANS	
SCALE	
1:100 @A4	0m 1m 2m
DATE	
18 APR., 2023	
DRAWN BY	
LAI YIN HO	