


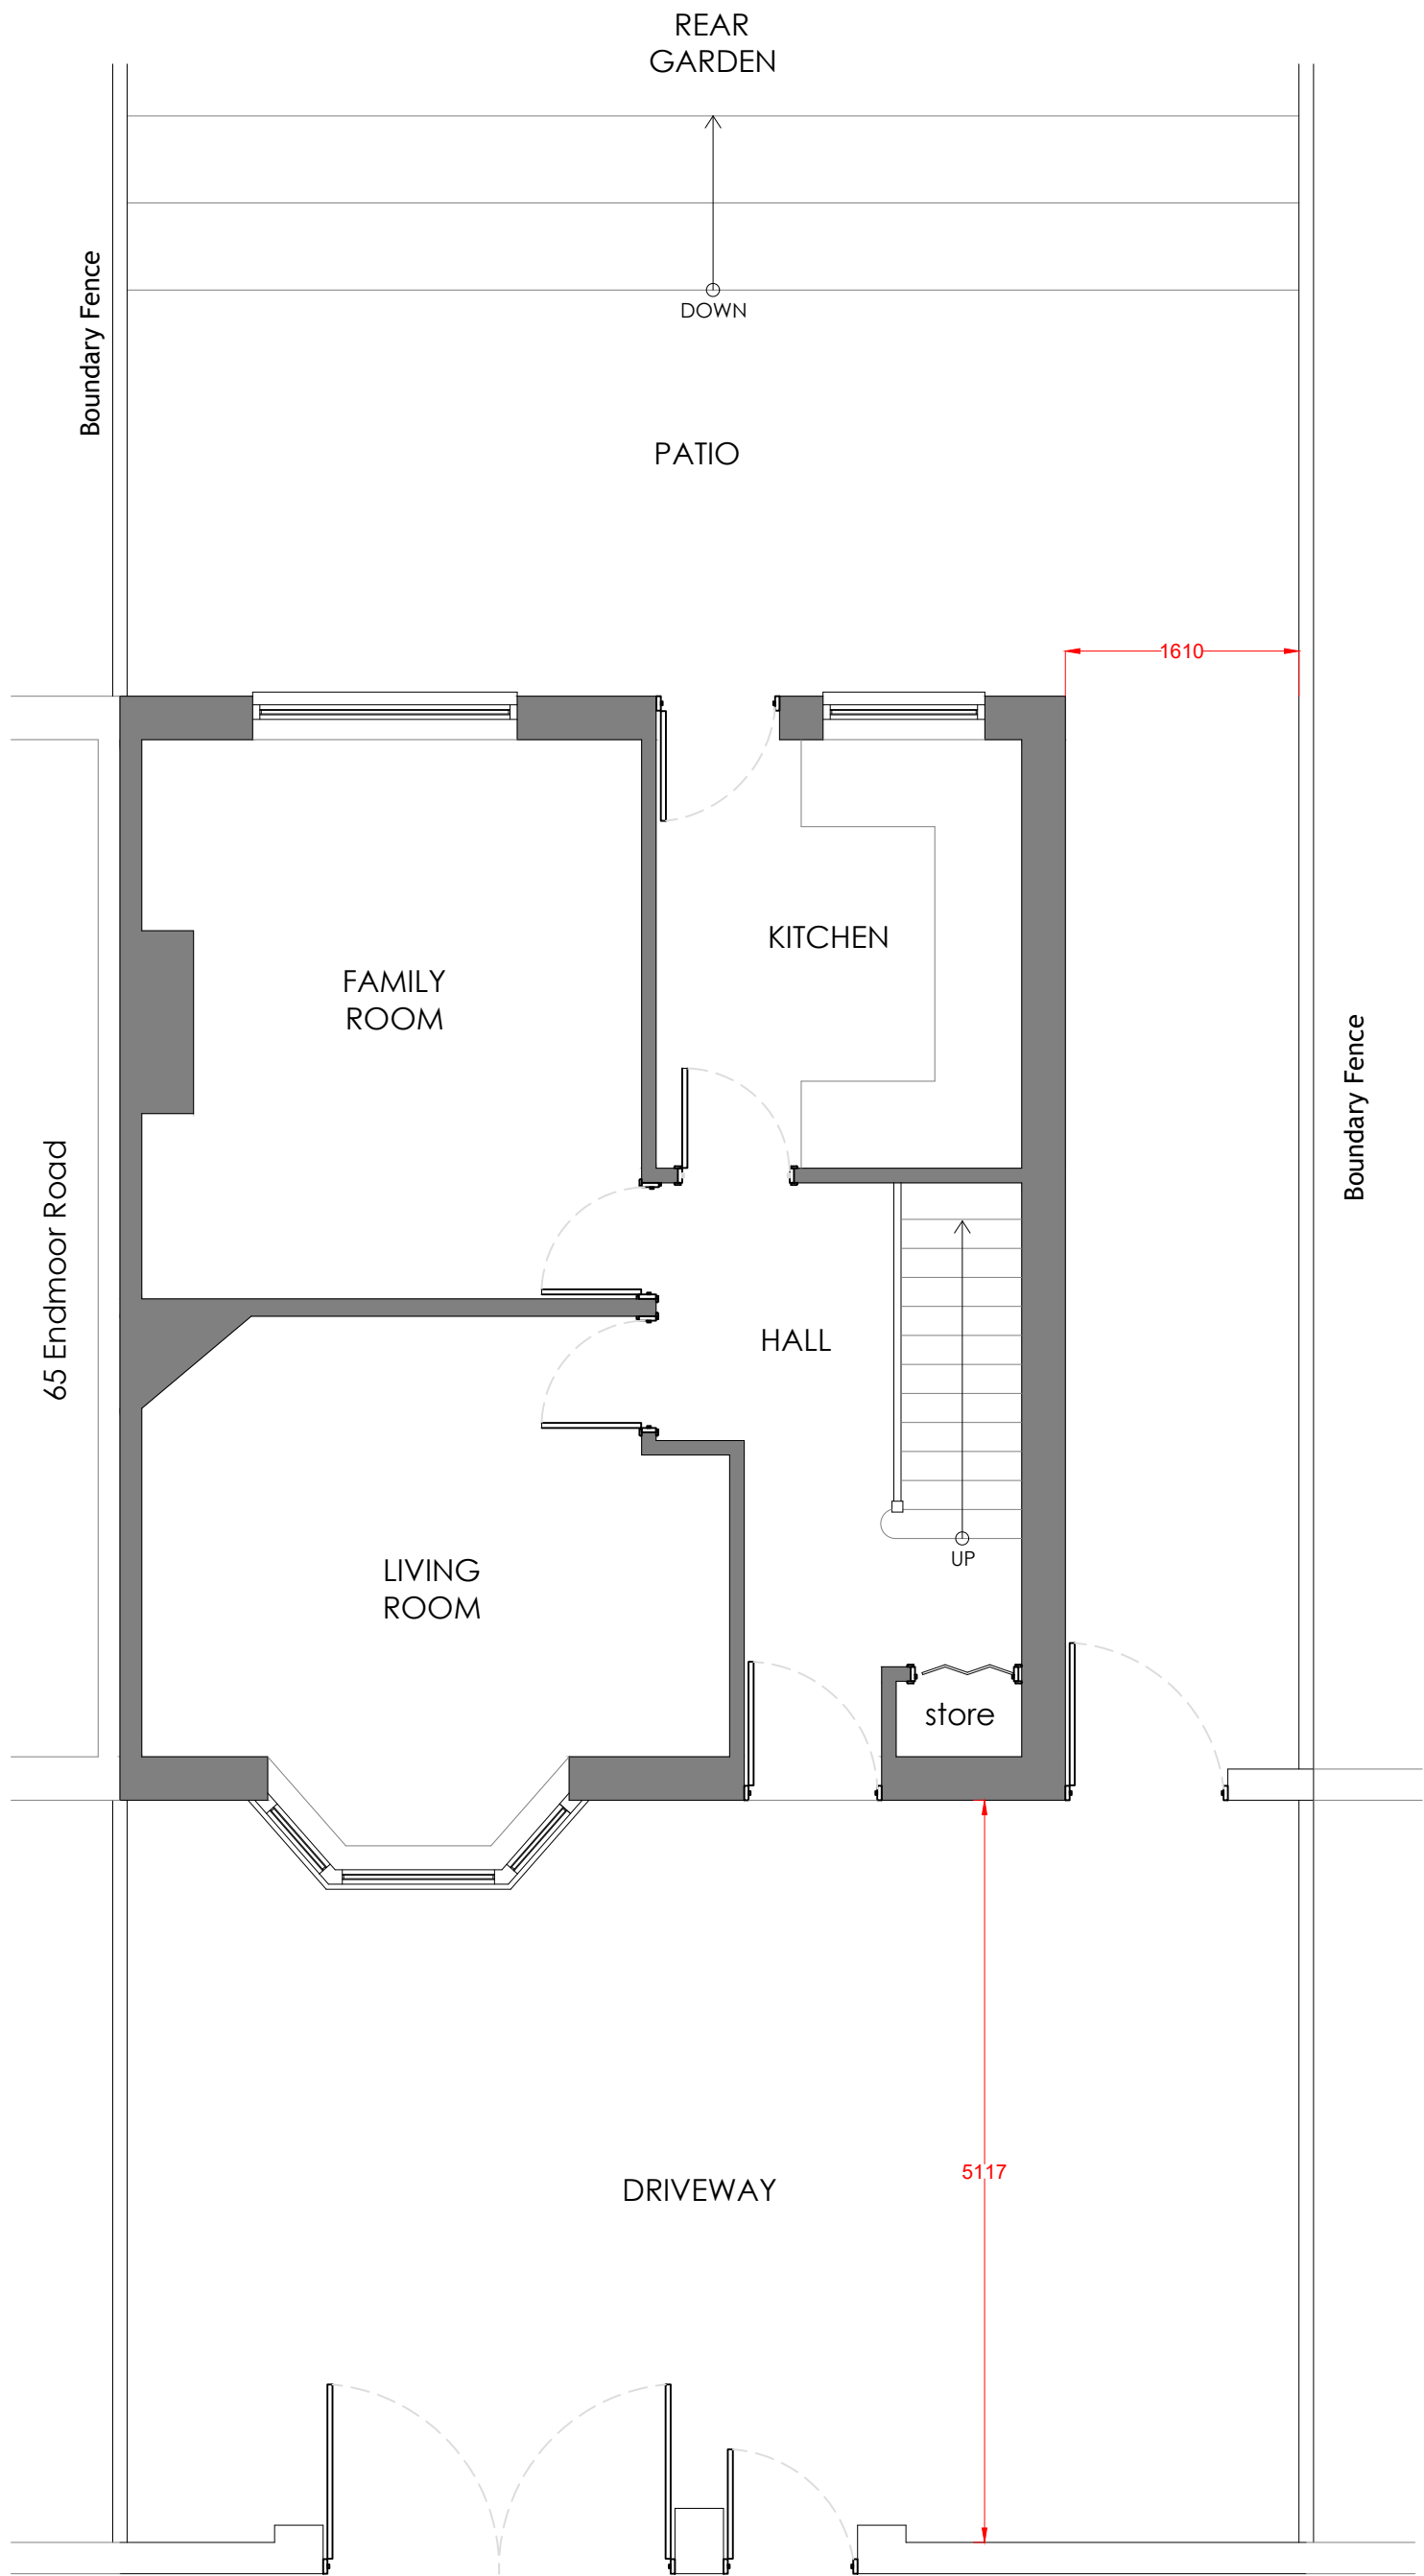

Existing Ground Floor

NOTES:

Existing Walls

Proposed Walls

CLIENTRachel & Tom

DRAWING NO + TITLE:Existing Ground Floor Plan

67 Endmoor Road
Huyton
Liverpool
L36 3UH

SCALES:1:50PAGE SIZE:A3

DRAWN BY:LSDATE13/03/2023


ARCHITEVO