


Existing Front Elevation



Existing Rear Elevation

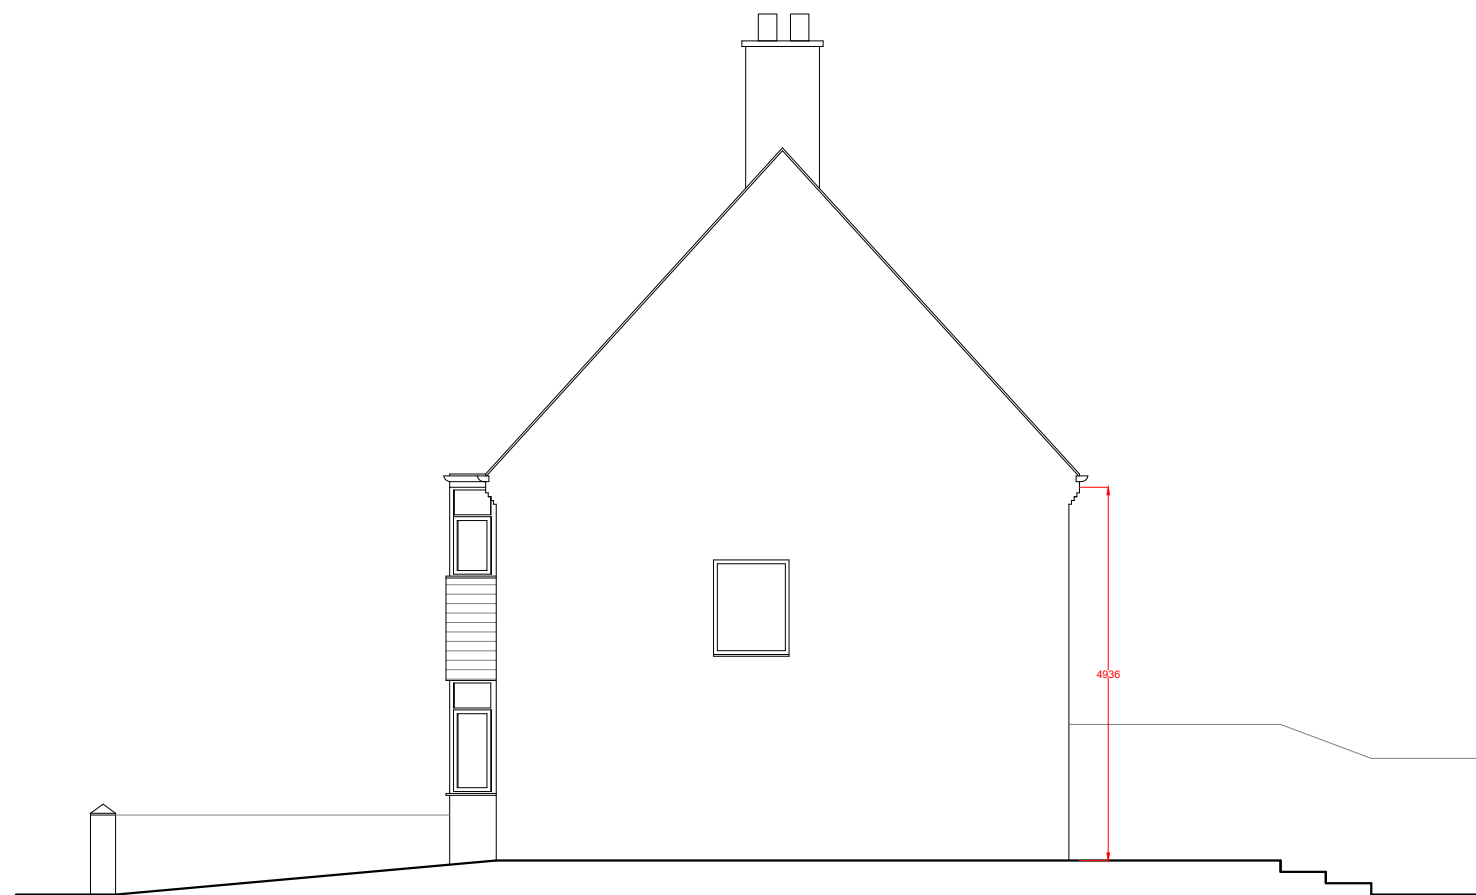

Existing North Side Elevation

NOTES:

- Existing Walls
- Proposed Walls

CLIENT		Rachel & Tom	
DRAWING NO + TITLE:			
Existing Elevations			
67 Endmoor Road Huyton Liverpool L36 3UH			
SCALES:		1:100	PAGE SIZE:
			A3
DRAWN BY:		LS	DATE
			13/03/2023