


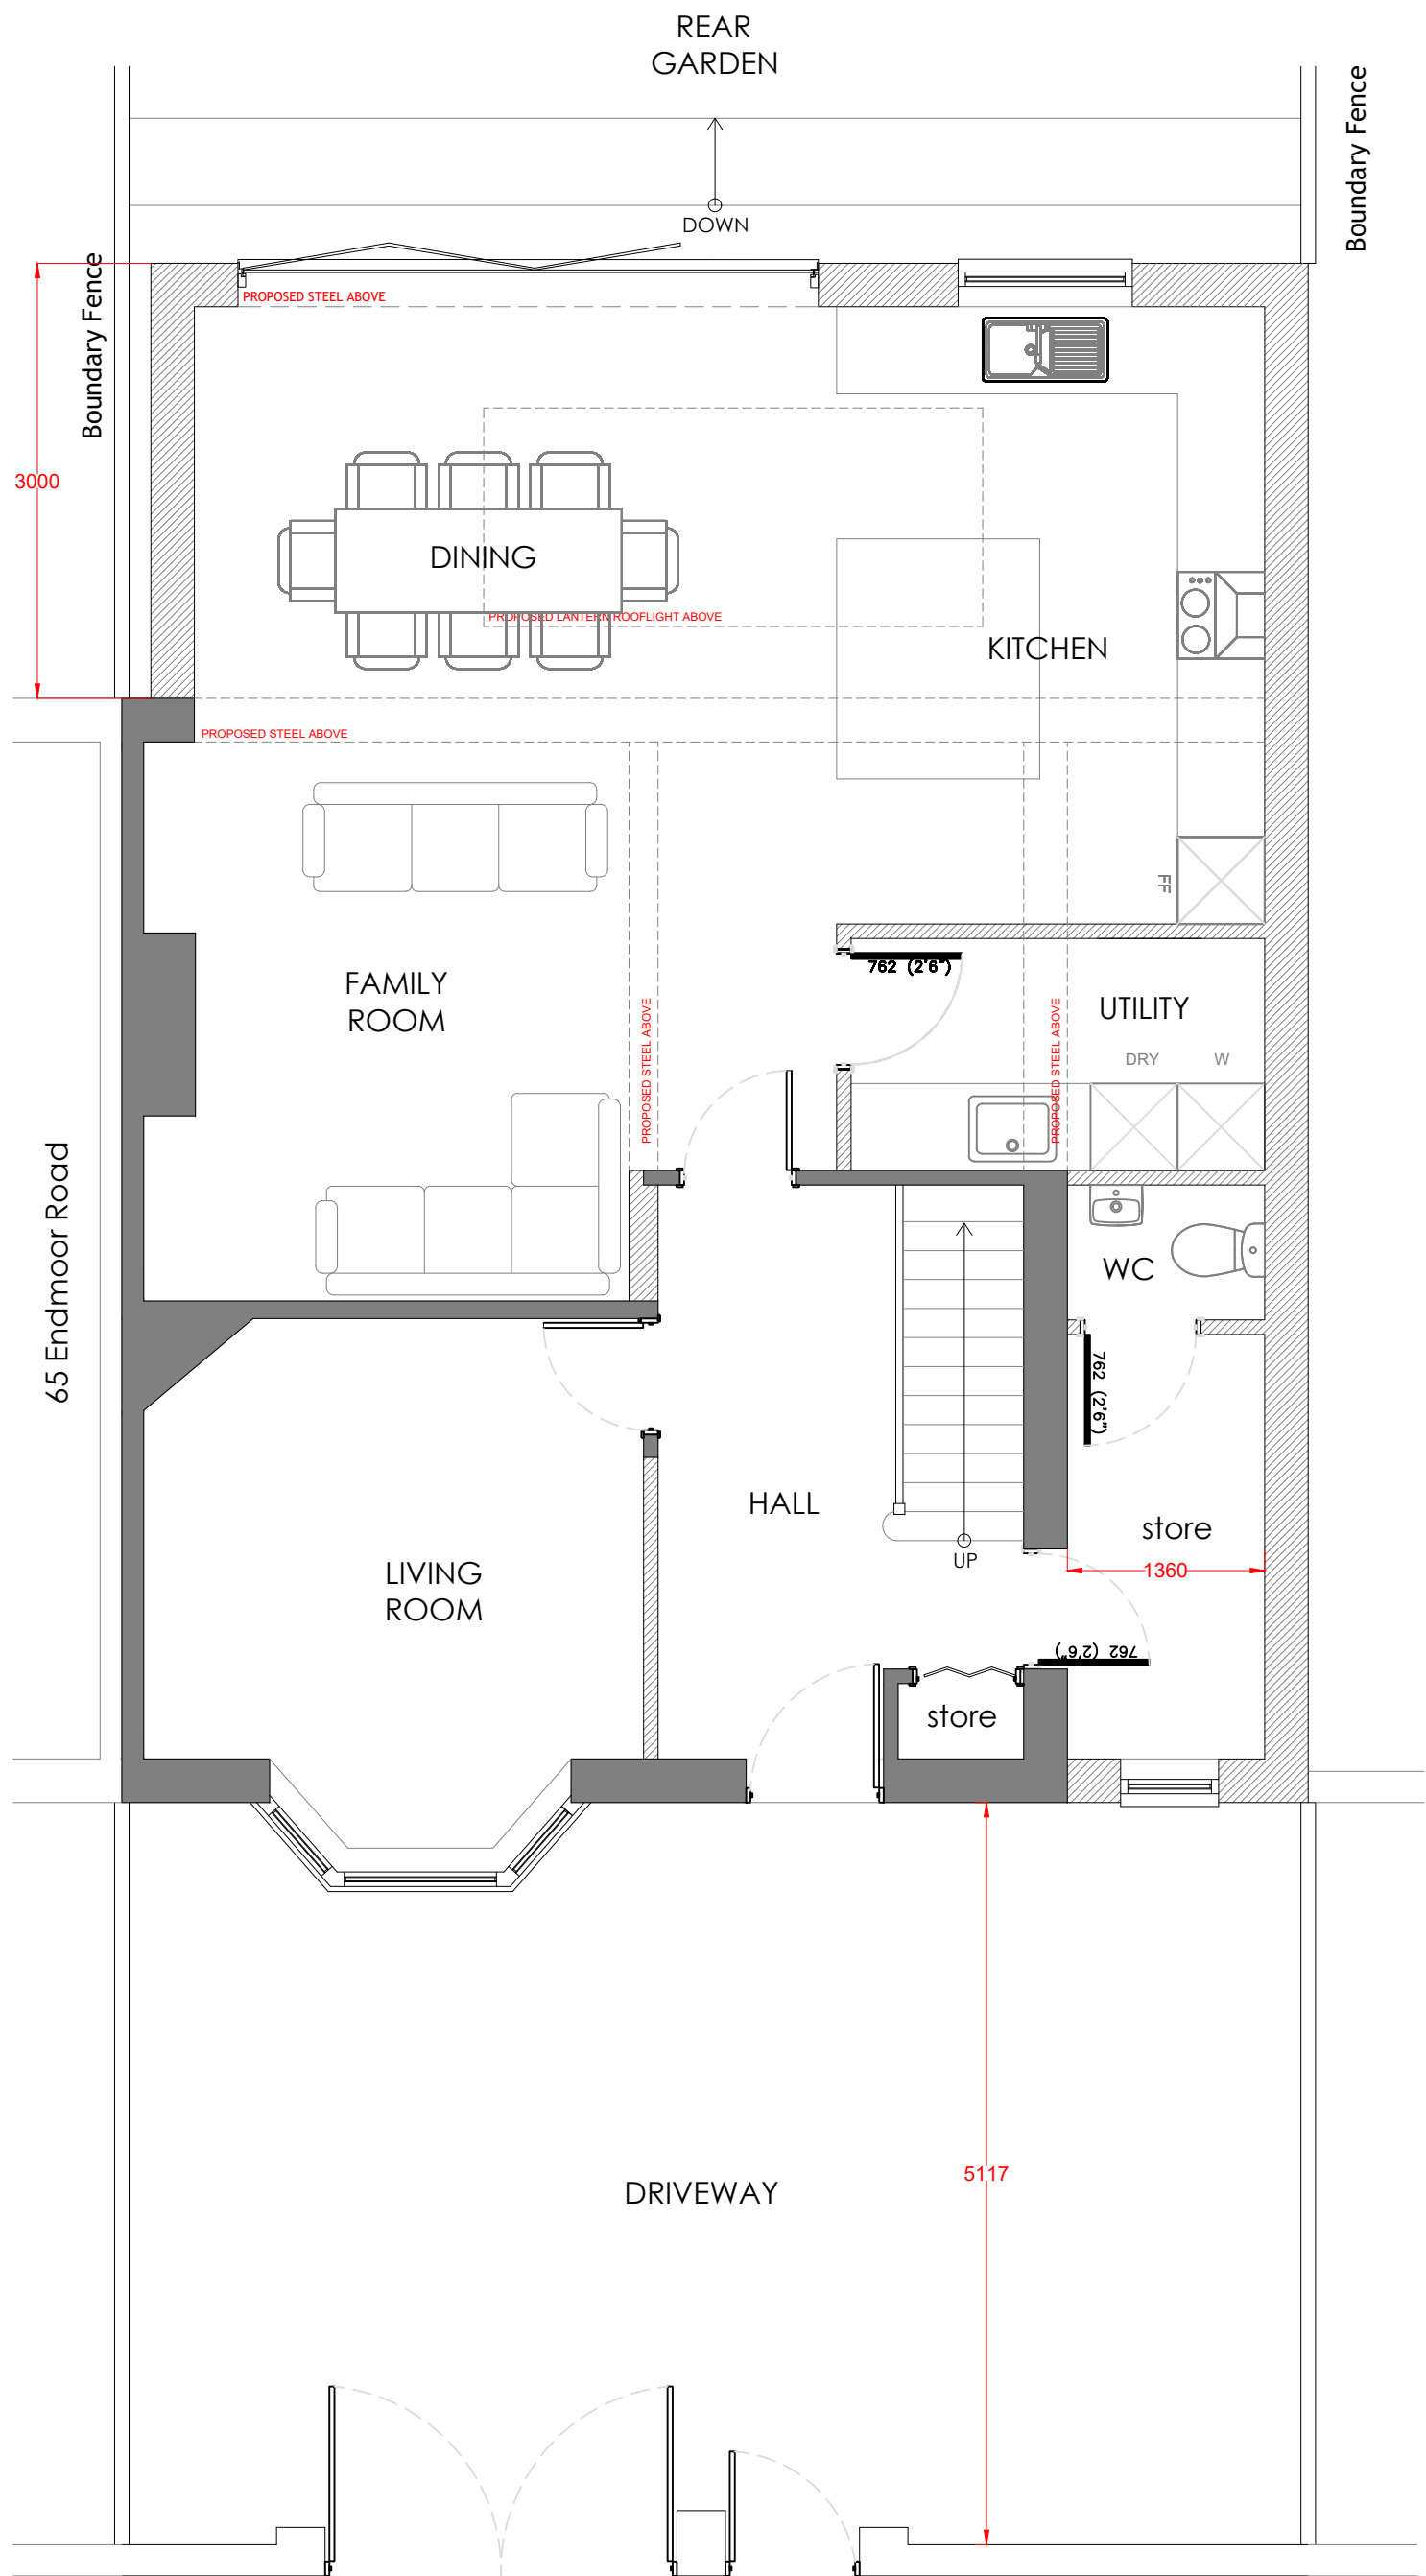

Proposed Ground Floor

**NOTES:**

Existing Walls

Proposed Walls

CLIENT

Rachel & Tom

DRAWING NO + TITLE:

Proposed Ground Floor Plan

67 Endmoor Road  
Huyton  
Liverpool  
L36 3UH

SCALES: 1:100

PAGE SIZE: A3

DRAWN BY: LS

DATE 13/03/2023



ARCHITEVO