


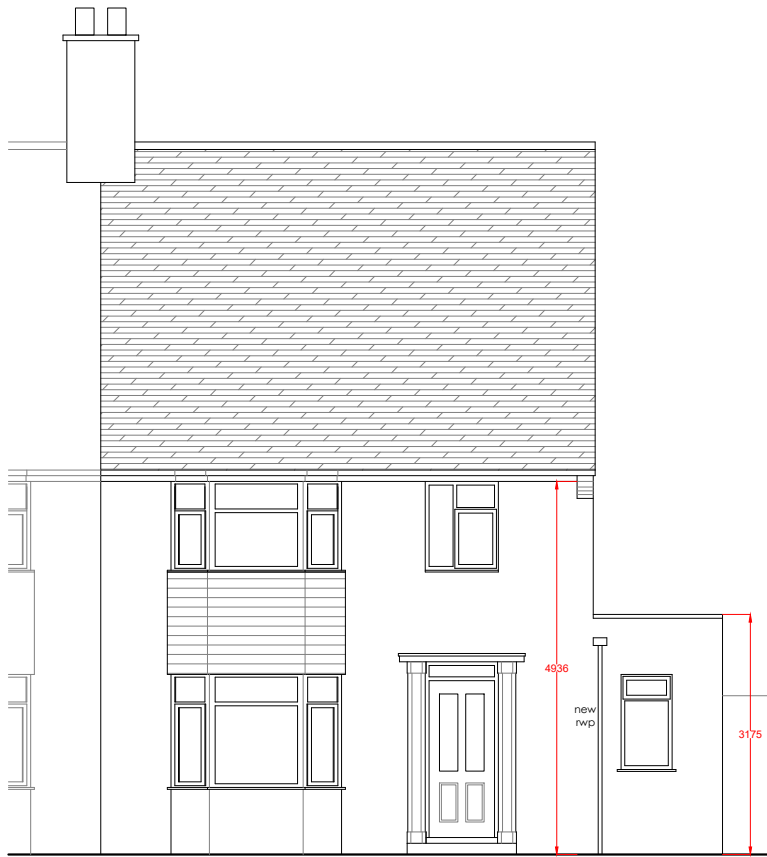


 

Proposed Front Elevation

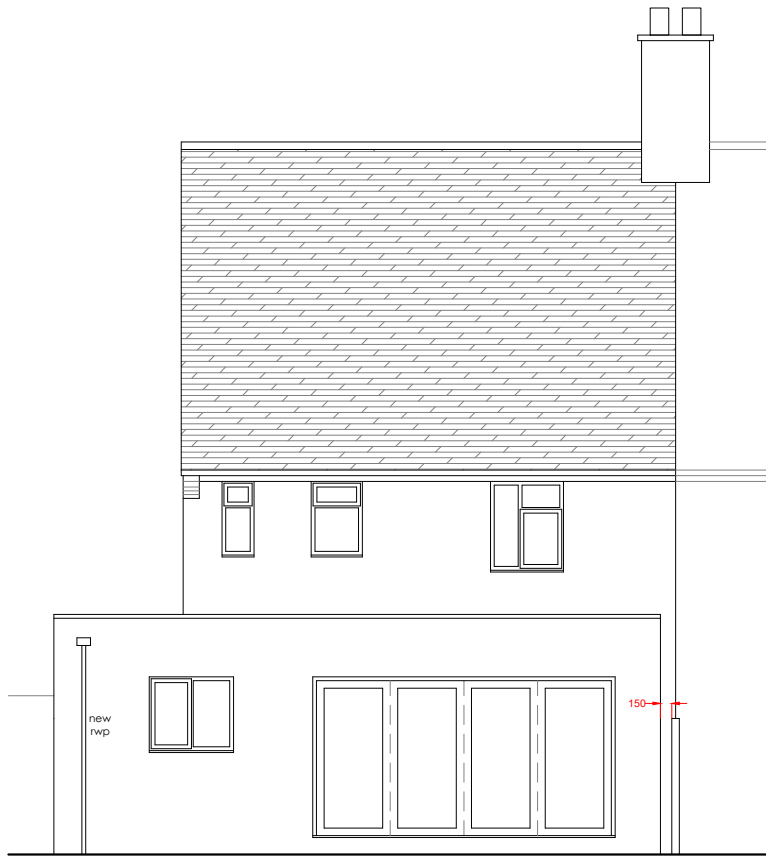

Proposed Rear Elevation

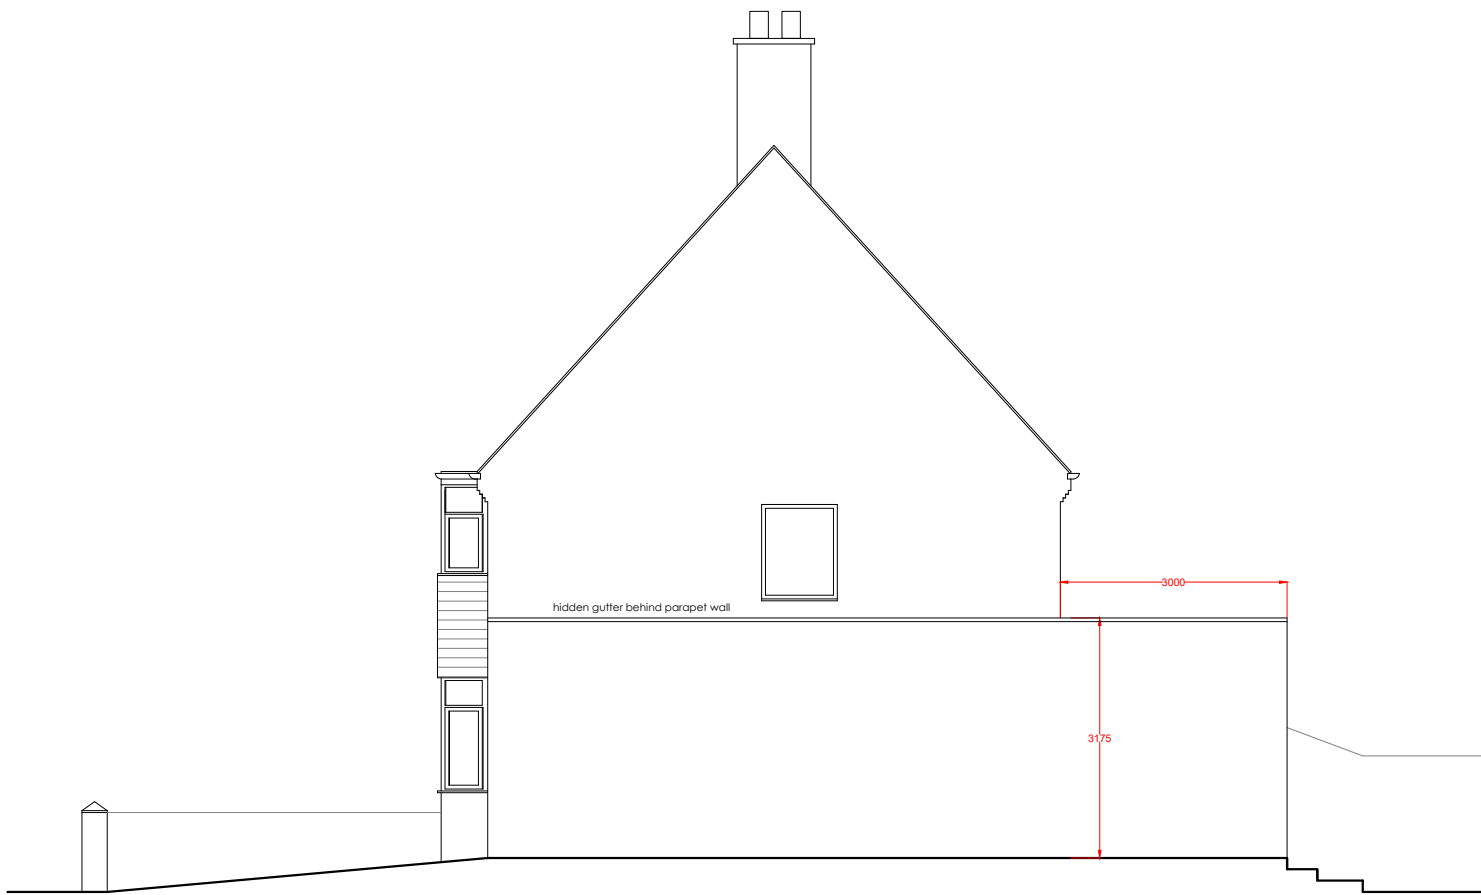

Proposed North Side Elevation

NOTES:

- Existing Walls
- Proposed Walls

CLIENT Rachel & Tom

DRAWING NO + TITLE: Proposed Elevations

67 Endmoor Road
Huyton
Liverpool
L36 3UH

SCALES:	1:100	PAGE SIZE:	A3
DRAWN BY:	LS	DATE	13/03/2023

