

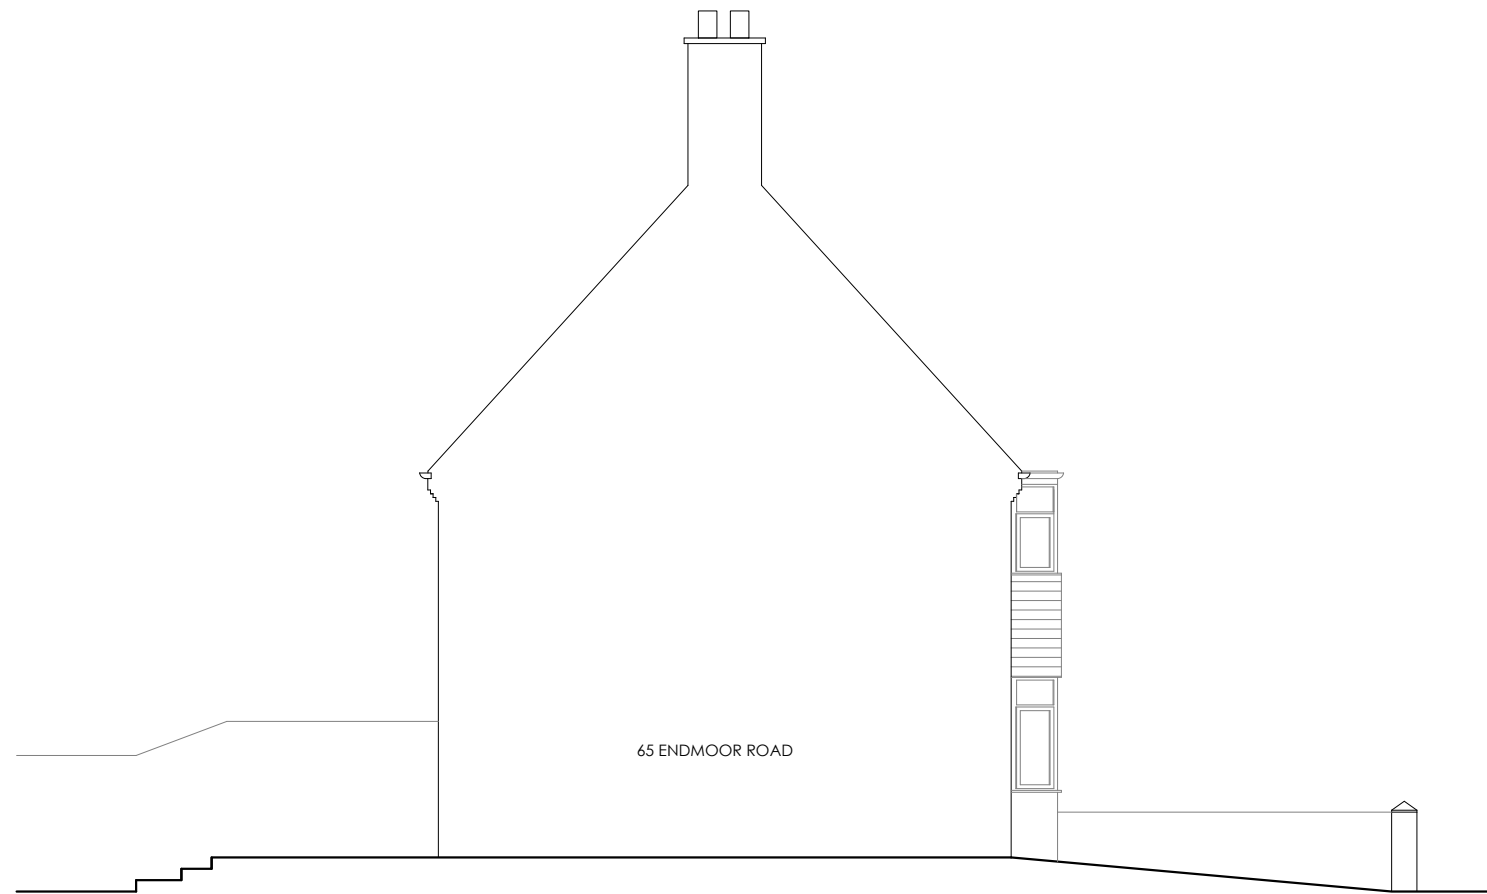


 

Existing South Side Elevation

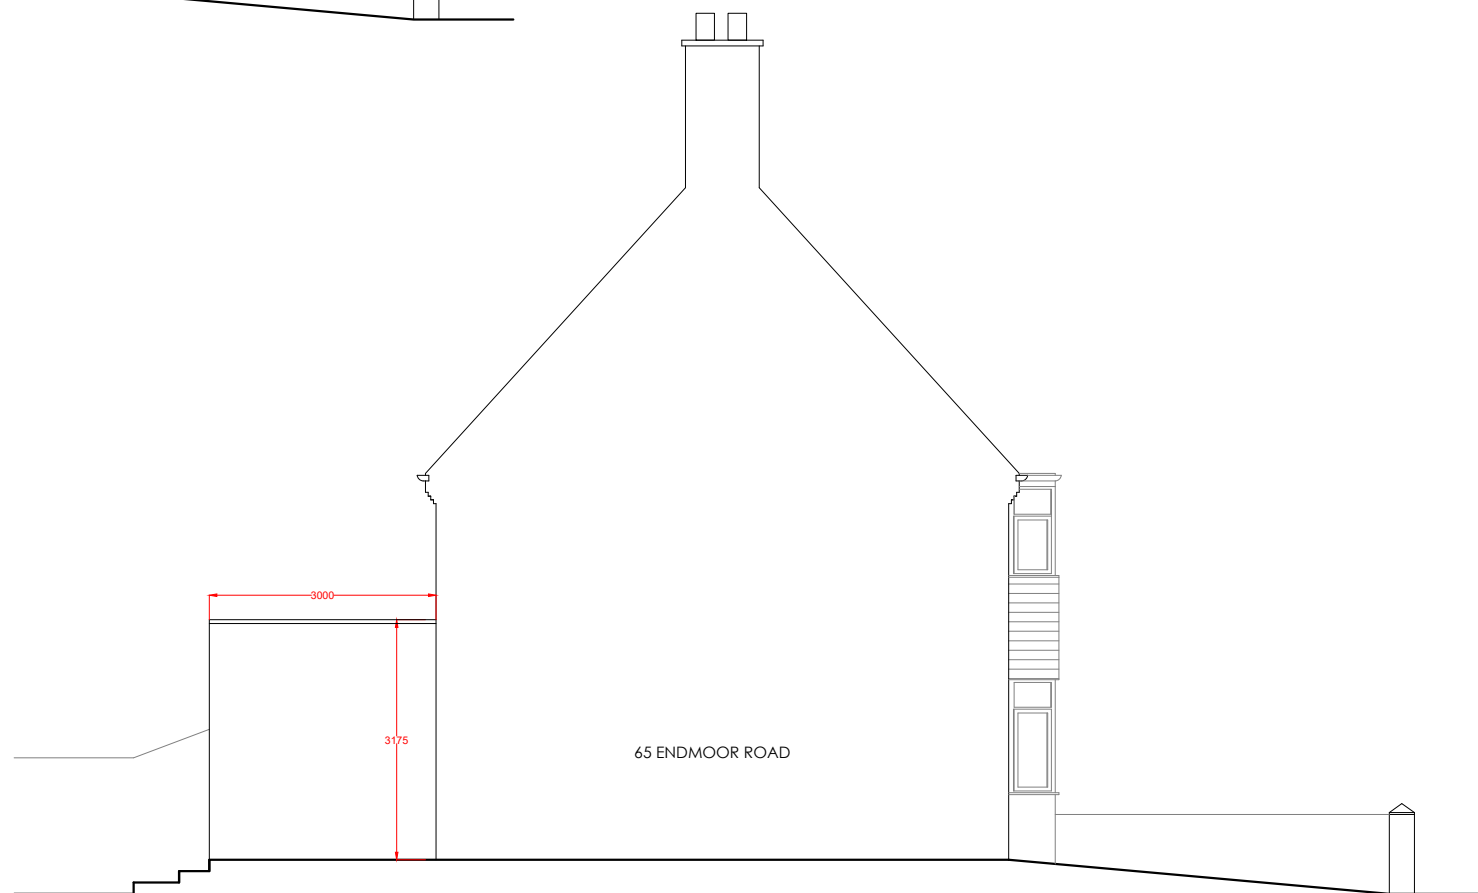

Proposed South Side Elevation

NOTES:

- Existing Walls
- Proposed Walls

CLIENT Rachel & Tom

DRAWING NO + TITLE:
Existing & Proposed South Elevations

67 Endmoor Road
Huyton
Liverpool
L36 3UH

SCALES: 1:100 PAGE SIZE: A3

DRAWN BY: LS DATE 13/03/2023

