

Scale Bars TO BE USED ONLY AS GUIDANCE									
1:500	mm	1:1000	mm	1:2000	mm	1:500	mm	1:1000	mm
1:500	m	1:1000	m	1:2000	m	1:500	m	1:1000	m
1:500	m	1:1000	m	1:2000	m	1:500	m	1:1000	m

NOTES

- All dimensions and levels are to be checked on site.
 - Any discrepancies are to be reported to the architect before any work commences.
 - This drawing shall not be scaled to ascertain any dimensions. Work to figured dimensions only.
 - This drawing shall not be reproduced without express written permission from AEW.
 - Title overlay drawings and ownership boundaries are produced using all reasonable endeavours. AEW cannot be responsible for the accuracy or scale discrepancy of base plans supplied to them.
 - All works are to be undertaken in accordance with Building Regulations and the latest British Standards.
 - All proprietary materials and products are to be used strictly in accordance with the manufacturers recommendations.
- This drawing contains the following model files: -
- 13546-AEW-BC-XX-M3-A-0003

CDM 2015

Client notified of duties:

Principal Designer: **Client**

Unless noted below, all known hazards have been highlighted on the drawing.

Rev	Date	Description	Drawn By	Checked By
P01	30/09/23	Initial Issue	SG	DRS
S2		For Information		

drawing stage: **Planning**

client:

DAVOS Industrial Ltd



project:

Phase 1 Sovereign Business Park, Huyton


drawing title:

Unit C - Proposed GA Floor Plans

date: Aug 2023
scale @ A0: 1:200
drawn: SG
checked: DRS

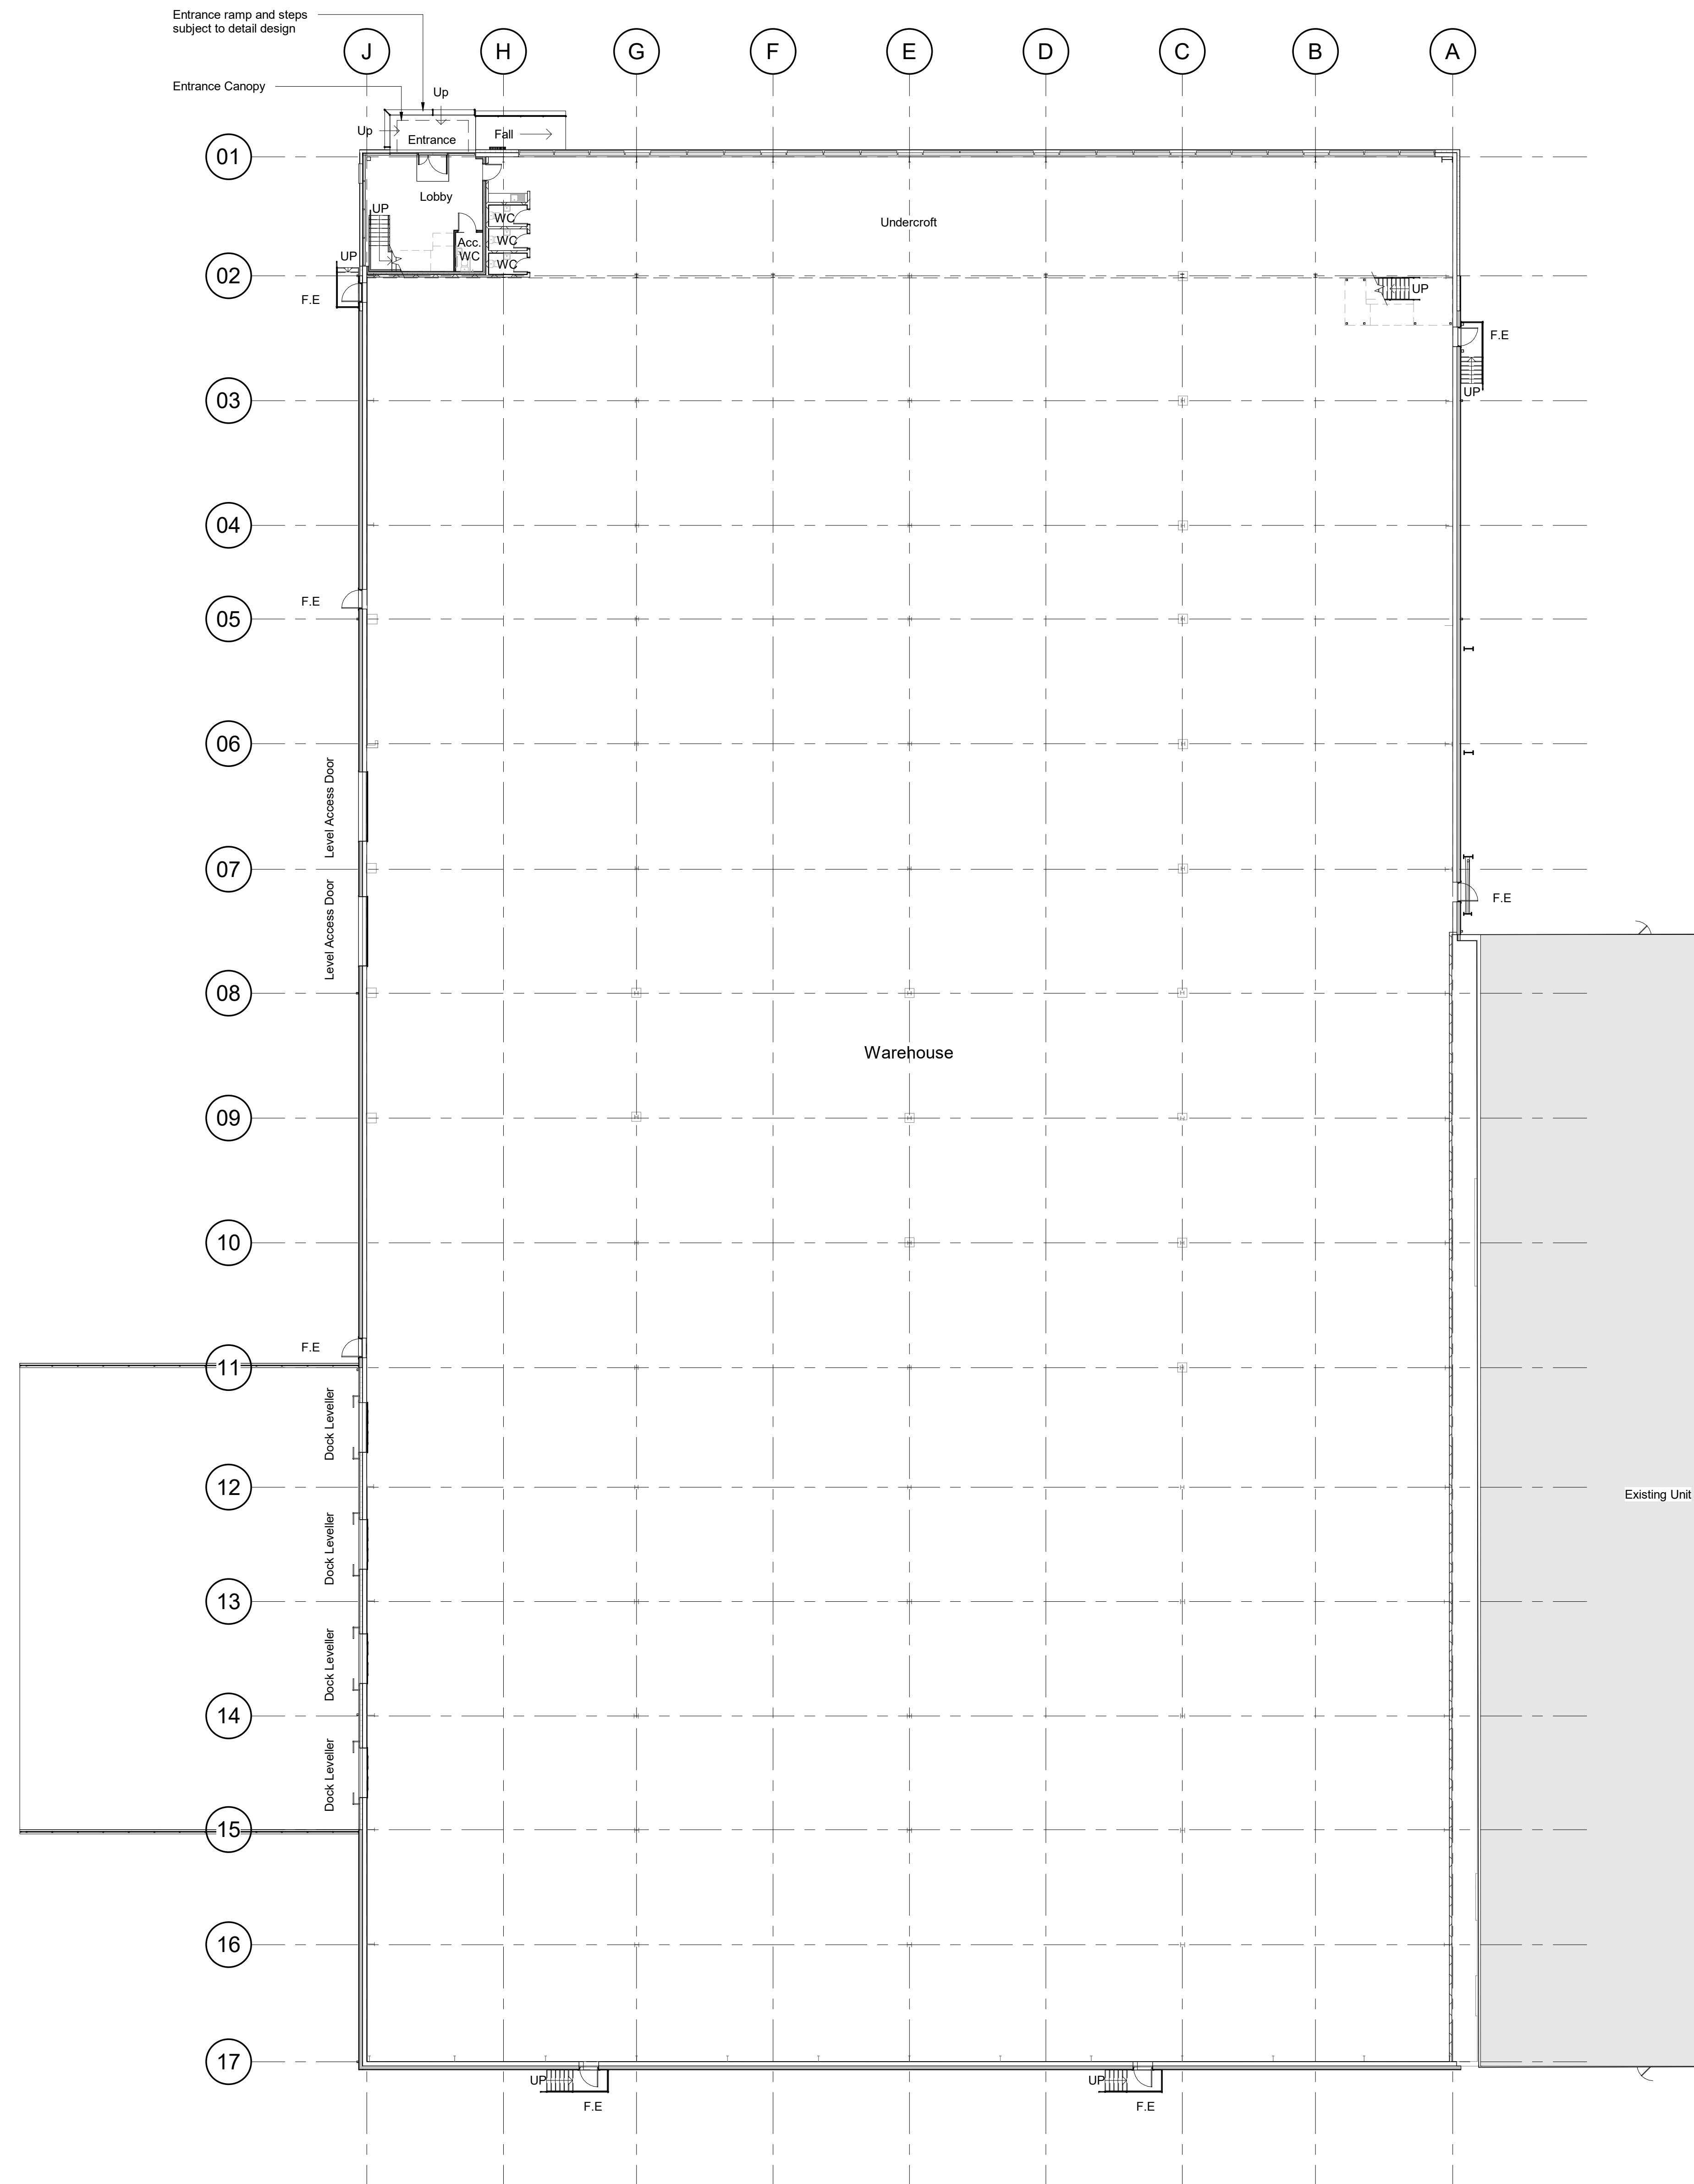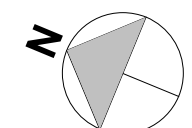

Proposed Ground Floor GA
Scale @ 1:200

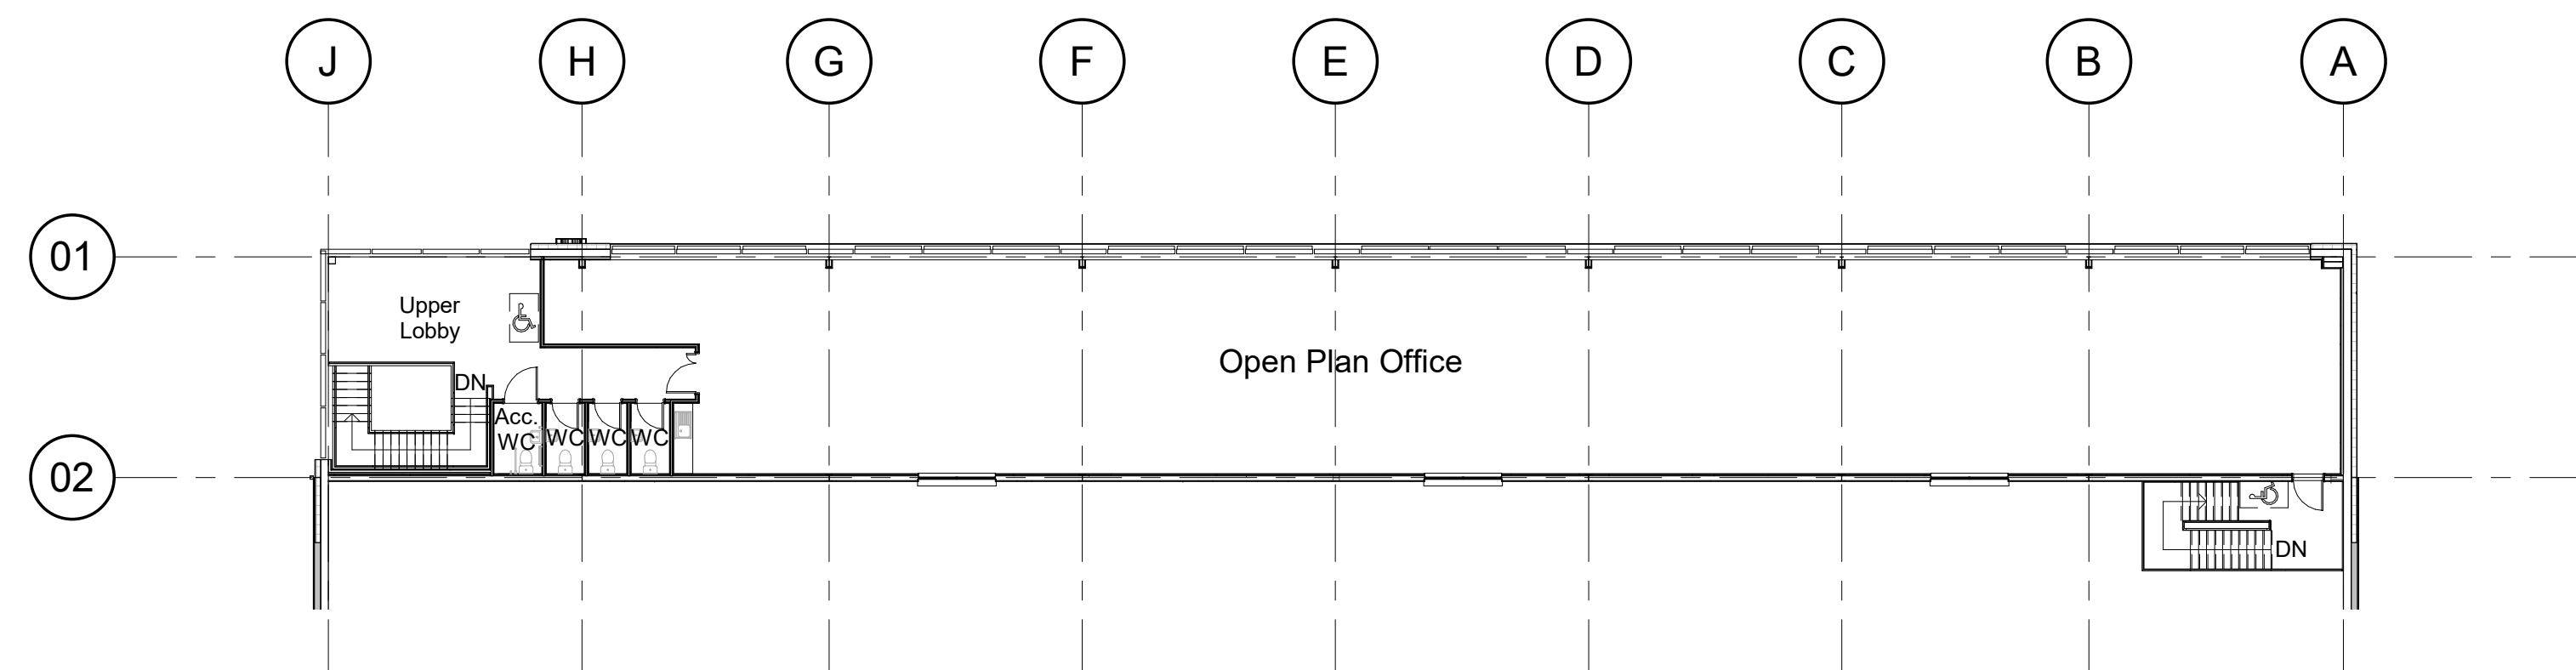

Proposed First Floor GA
Scale @ 1:200

Rev

P01

13546-AEW-BC-XX-DR-A-0535

DAVOS

Phase 1 Sovereign Business Park, Huyton

Unit C - Proposed GA Floor Plans

Aug 2023

1:200

SG

DRS

aei architects
0161 214 4370
www.aeiarchitects.com