

Scale Bars									
TO BE USED ONLY AS GUIDANCE									
1:500	m	0	10	20	30	40	50	60	70
1:1000	m	0	10	20	30	40	50	60	70
1:1500	m	0	10	20	30	40	50	60	70

NOTES

- All dimensions and levels are to be checked on site.
 - Any discrepancies are to be reported to the architect before any work commences.
 - This drawing shall not be scaled to ascertain any dimensions. Work to figured dimensions only.
 - This drawing shall not be reproduced without express written permission from AEW.
 - Title overlay drawings and ownership boundaries are produced using all reasonable endeavours. AEW cannot be responsible for the accuracy or scale discrepancy of base plans supplied to them.
 - All works are to be undertaken in accordance with Building Regulations and the latest British Standards.
 - All proprietary materials and products are to be used strictly in accordance with the manufacturers recommendations.
- This drawing contains the following model files: -
- 13546-AEW-BC-XX-M3-A-0003

CDM 2015


Client notified of duties:

Principal Designer: **Client**


Unless noted below, all known hazards have been highlighted on the drawing.

ROOF FABRIC - MATERIALS SCHEDULE

- Roof Cladding – Trapezoidal Profile
Colorcoat HP5200 Ultra – Goosewing Grey (RAL 7038)
- Rooflights
GRP, in-plane, non-fragile, triple skinned
Translucent
- Rainwater Goods & Gutters (square)
Outboard, proprietary aluminium
PPC Slate Grey (RAL 7012)
- Verge Flashing
Profiled aluminium
PPC Slate Grey (RAL 7012)

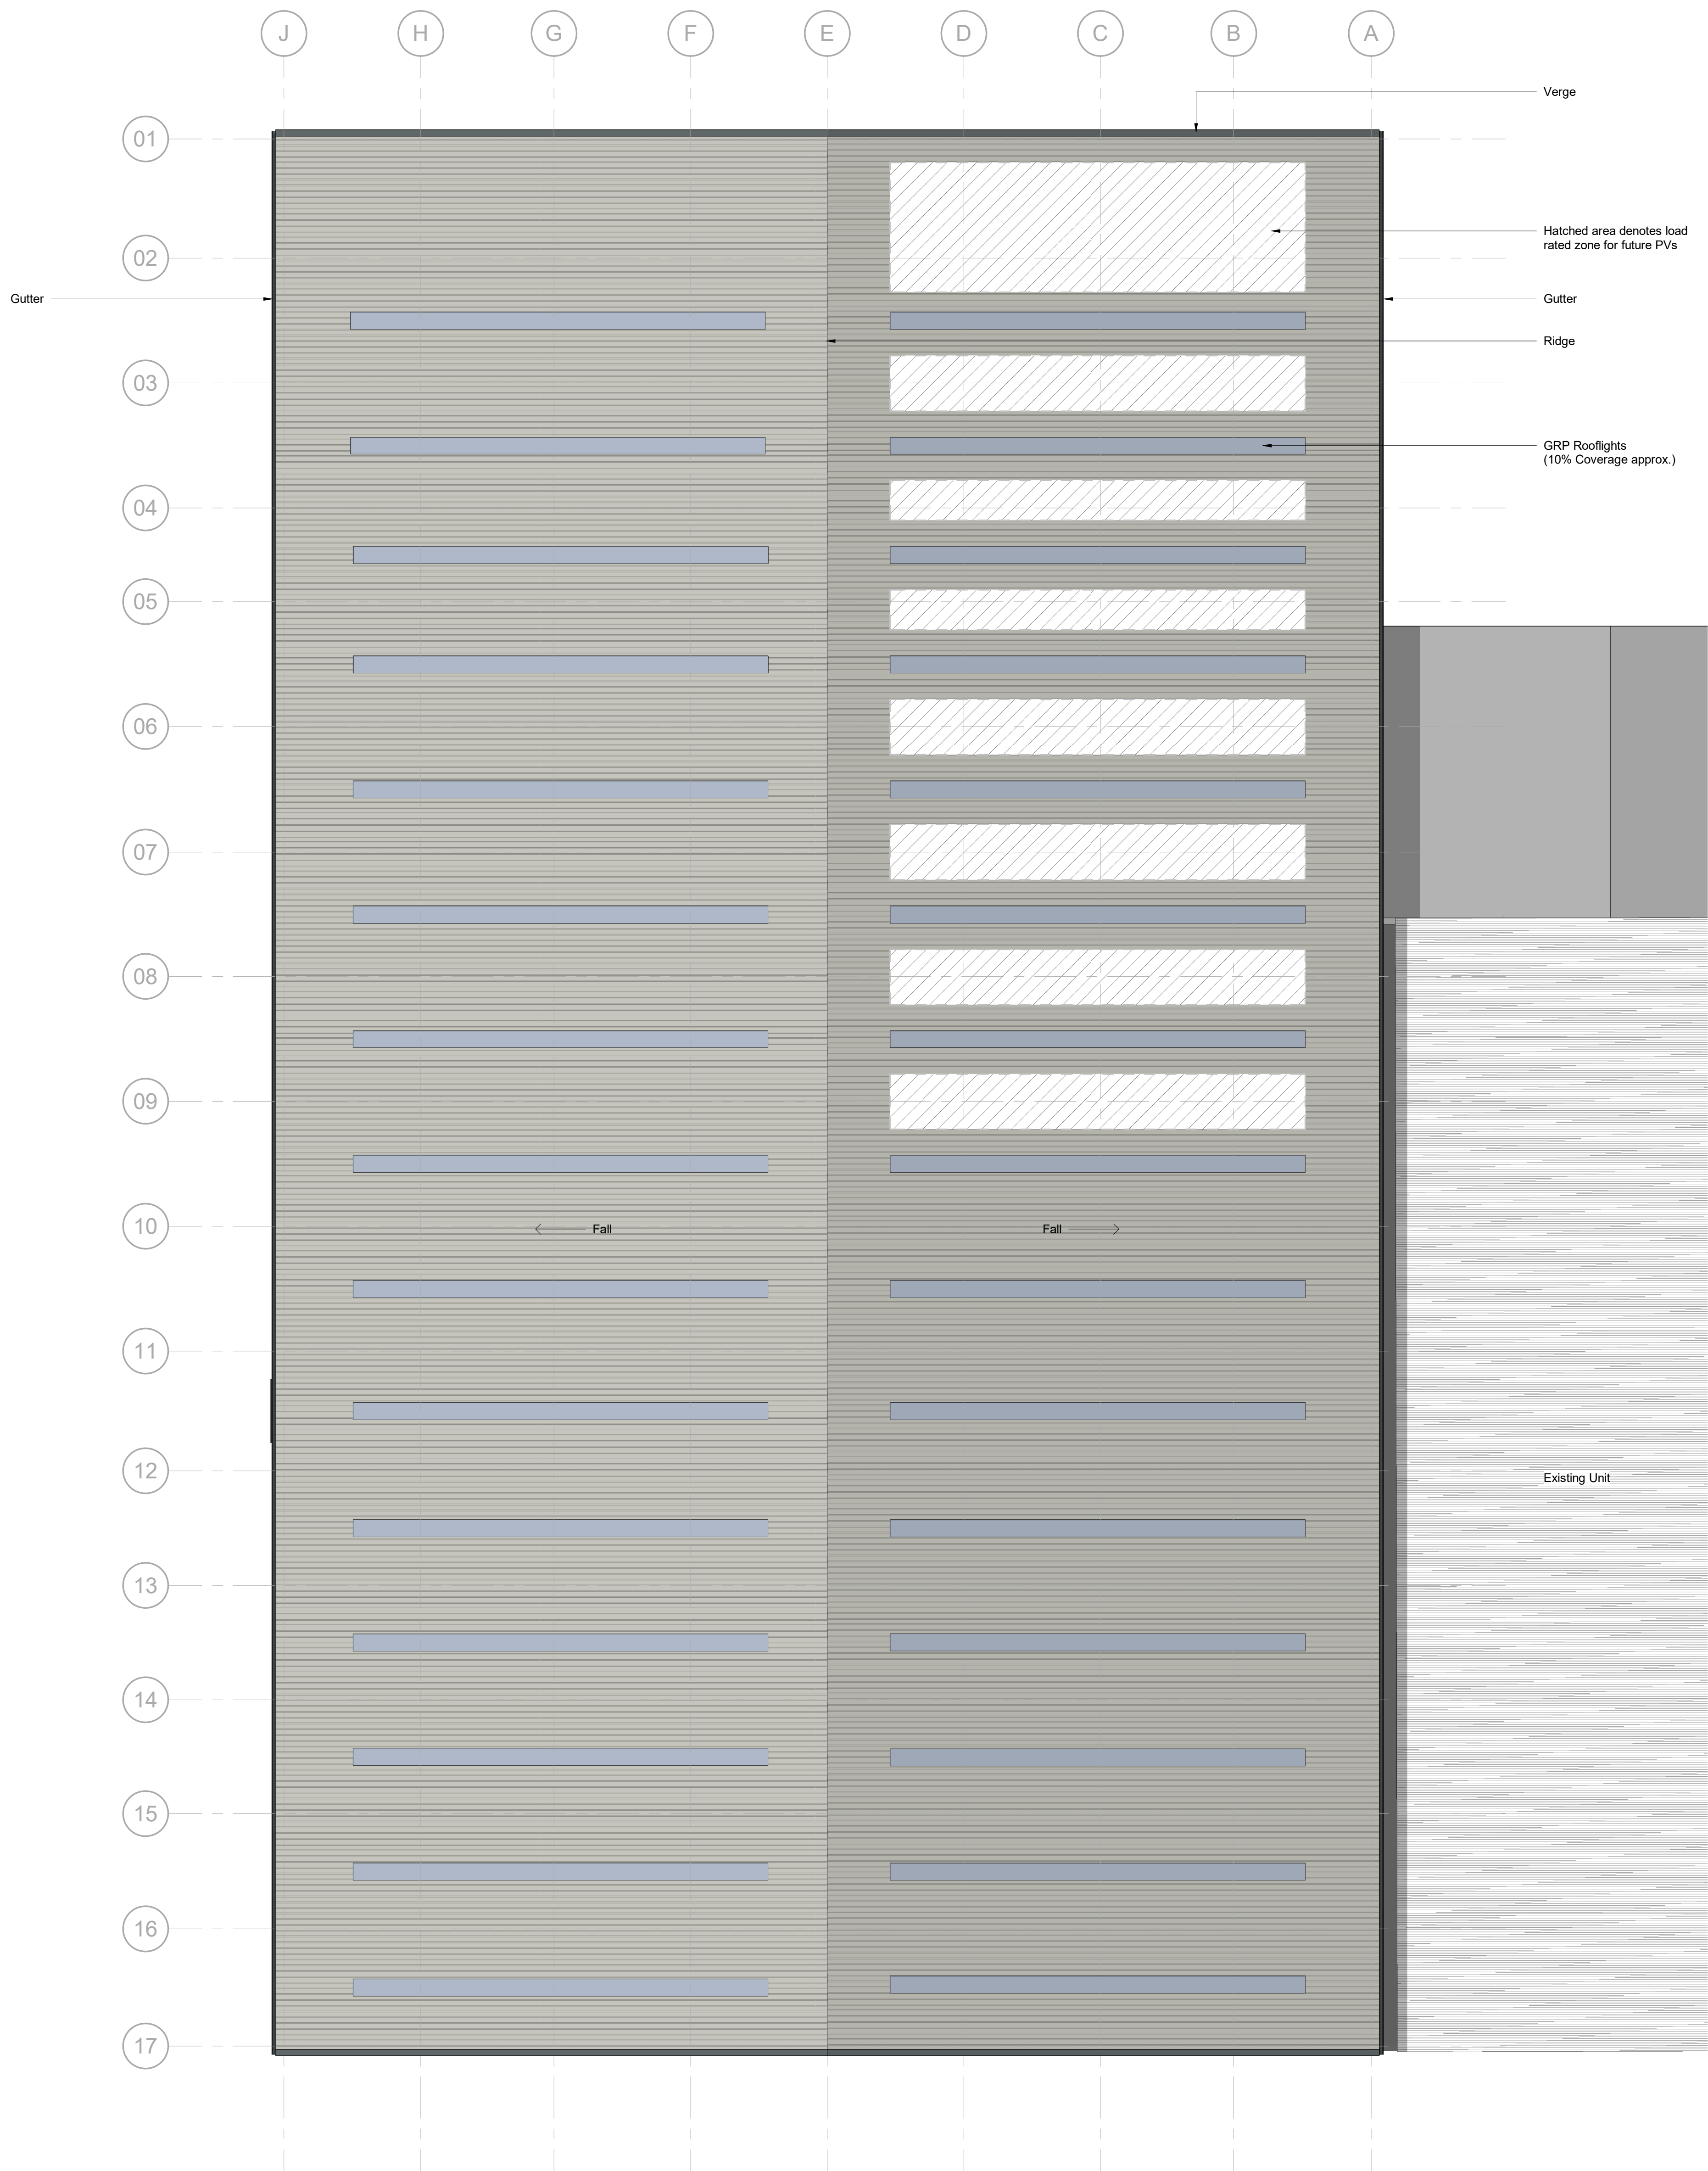

Proposed Roof Plan
Scale @ 1 : 200

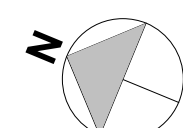

P01	30/08/23	Initial Issue	SG	DRS
Rev	Date	Description	Drawn By	Checked By
S2		Purpose of Issue		
Status		For Information		
drawing stage		Planning		
client		DAVOS Industrial Ltd		
project		Phase 1 Sovereign Business Park, Huyton		
drawing title		Unit C - Proposed GA Roof Plan		
date		Aug 2023	drawn	SG
scale @ A0		1 : 200	checked	DRS

Rev

P01

13546-AEW-BC-XX-DR-A-0536

13546-AEW-BC-XX-DR-A-0536

