




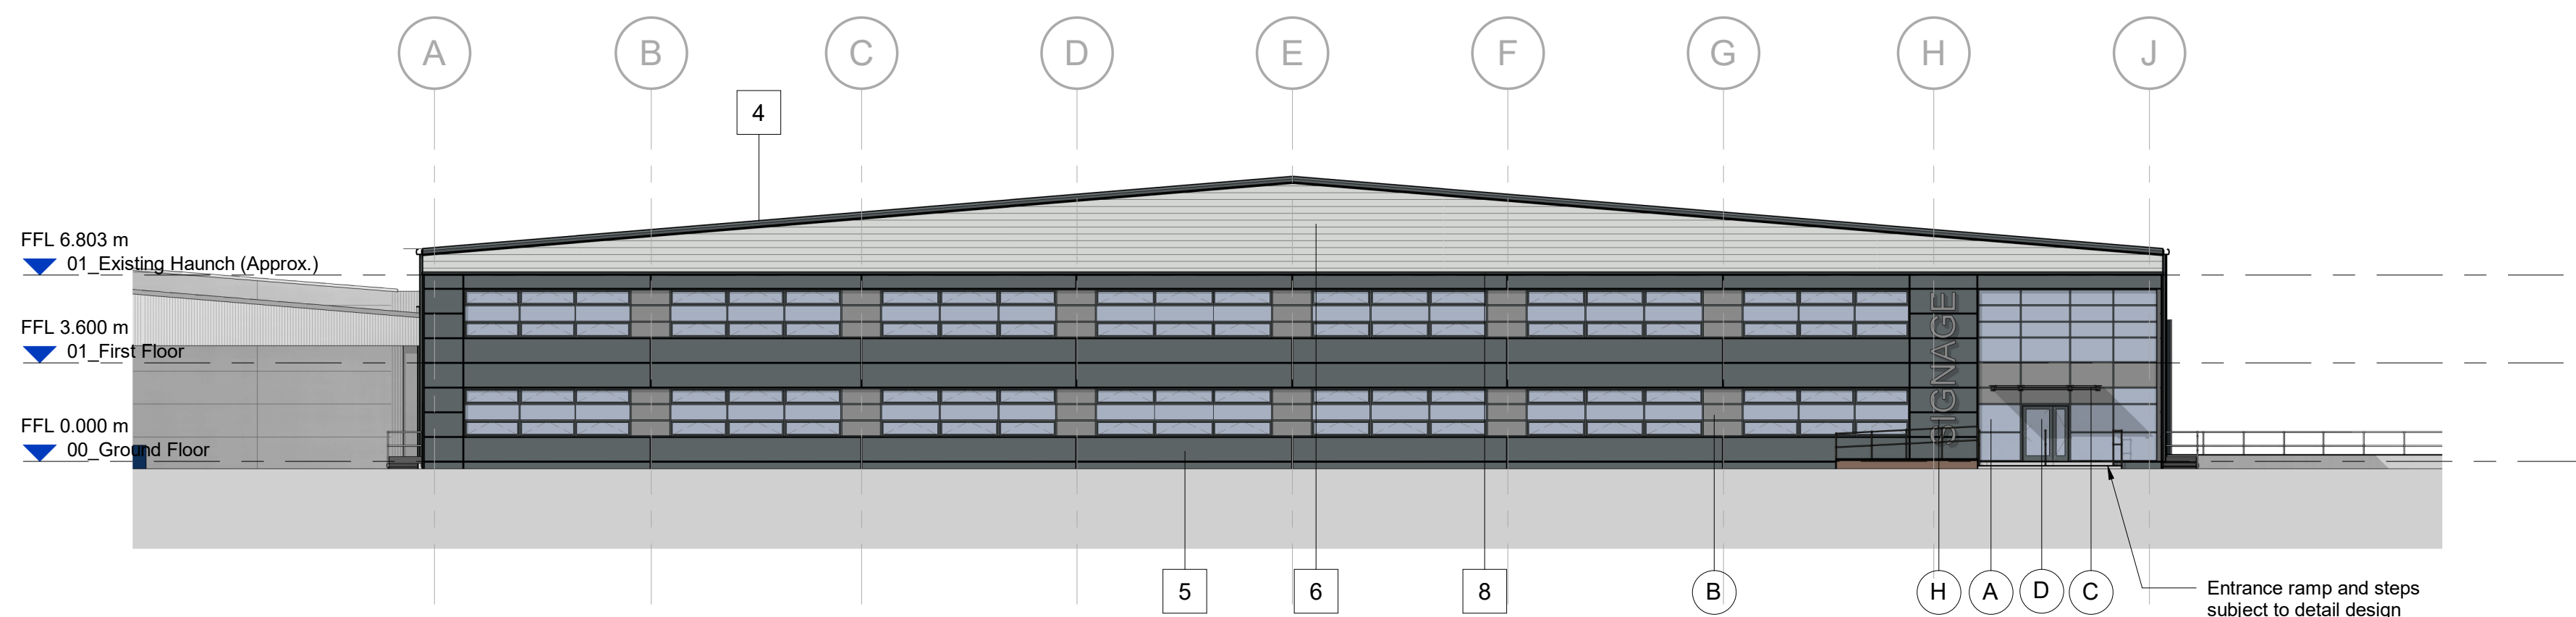


Proposed North East Elevation
Scale @ 1 : 200

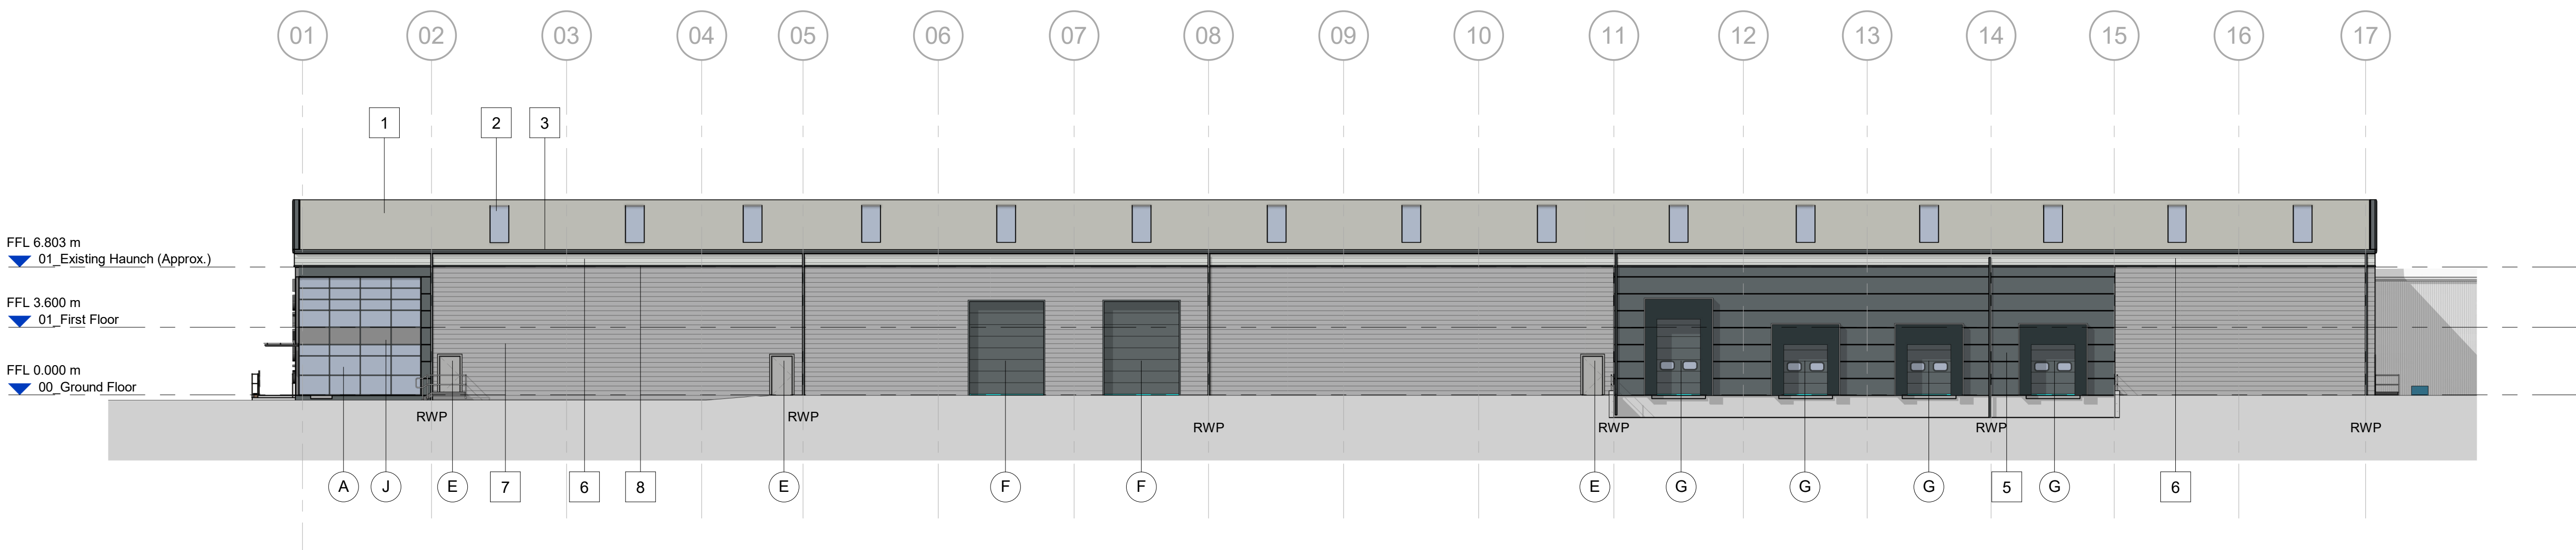

Proposed North West Elevation
Scale @ 1 : 200

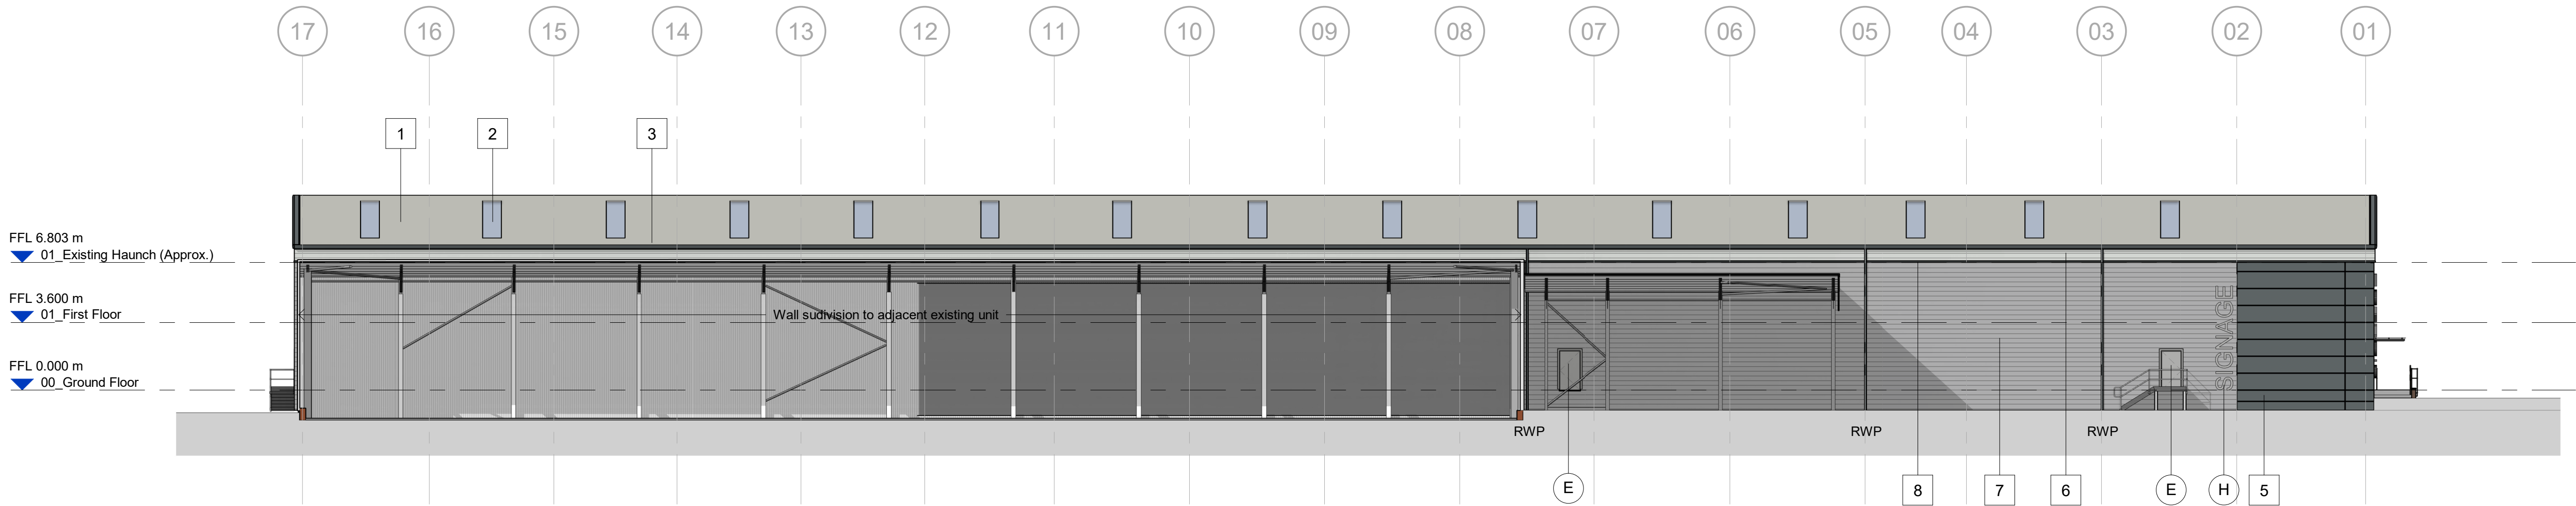

Proposed South East Elevation
Scale @ 1 : 200

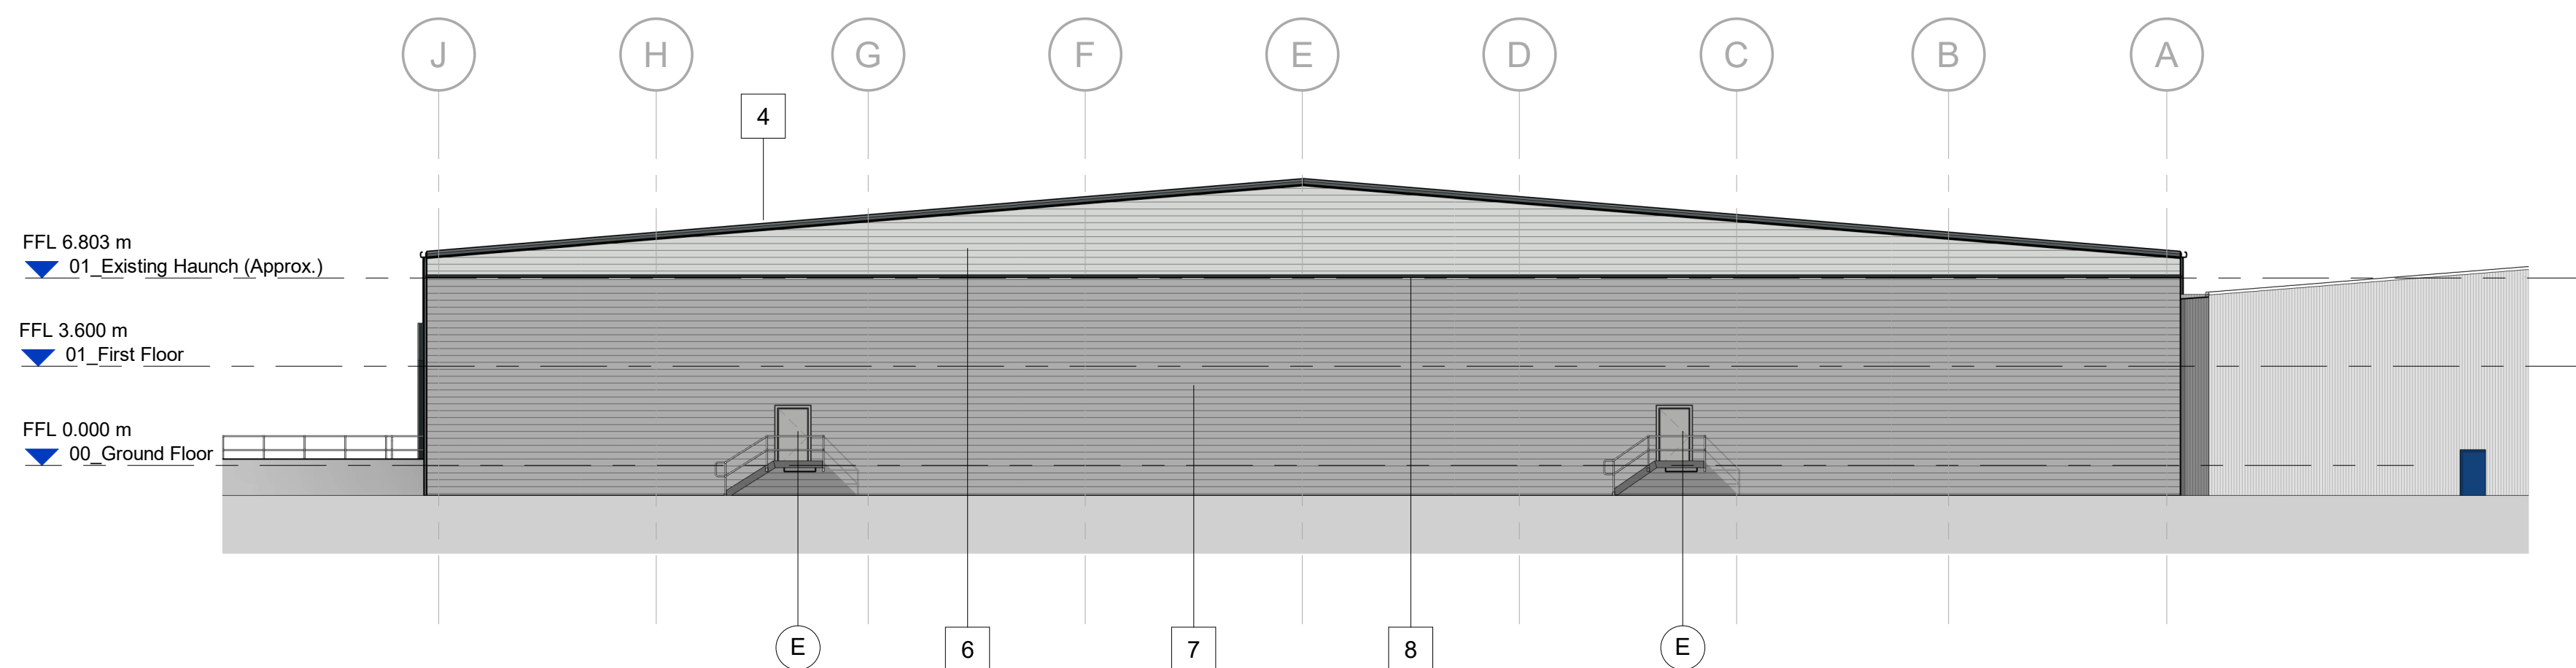

Proposed South West Elevation
Scale @ 1 : 200

BUILDING FABRIC - MATERIALS SCHEDULE

- | | | | |
|---|---|---|--|
| 1 | Roof Cladding – Trapezoidal Profile
Colorcoat HPS200 Ultra – Goosewing Grey (RAL 7038) | A | Glazing – Type 1, Curtain Wall stick system
Aluminium framed, PPC Slate Grey (RAL 7012)
Double glazed infill units |
| 2 | Rooflights
GRP, in-plane, non-fragile, triple skinned
Translucent | B | Glazing – Type 2, Window section
Aluminium framed, PPC Slate Grey (RAL 7012)
Double glazed infill units |
| 3 | Rainwater Goods & Gutters (square)
Outboard, proprietary aluminium
PPC Slate Grey (RAL 7012) | C | Office Entrance – Canopy
Cantilevered Glazing, matched to Curtain Walling
Steel arm supports, PPC Slate Grey (RAL 7012) |
| 4 | Verge Flashing
Profiled aluminium
PPC Slate Grey (RAL 7012) | D | Office Entrance – Personnel Access Doorset
Aluminium framed (TB), PPC Slate Grey (RAL 7012)
Double glazed infill units (matched to Curtain Wall) |
| 5 | Wall Cladding – Type 1, Micro-Rib Profile
Colorcoat Prisma – Slate Grey (RAL 7012) | E | Personnel Access / Escape Doorset
Cantilevered Glazing, matched to Curtain Walling
Steel arm supports, PPC Slate Grey (RAL 7012)
Thermally insulated core |
| 6 | Wall Cladding – Type 2, Trapezoid Profile (1000/32R)
Colorcoat Prisma – Oyster (RAL 7035) | F | Operational Door – Level Access
Sectional Insulated Shutter
Plastisol Coated finish, Slate Grey (RAL 7012) |
| 7 | Wall Cladding – Type 3, Trapezoid Profile (1000/32R)
Colorcoat Prisma – Silver Metallic (RAL 9006) | G | Operational Door & Shelter – Dock Levellers
Sectional Insulated Shutter
Plastisol Coated finish, Slate Grey (RAL 7012)
Docking Curtains, PVC Black |
| 8 | Cladding Transition Flashing
Profiled aluminium
PPC Slate Grey (RAL 7016) | H | Building Signage Zone
(Detail subject to separate application) |
| 9 | Cladding Base Drip Flashings
Profiled aluminium
PPC finish to match above cladding | J | Insulated Composite Spandrel Panel integrated to Curtain
Walling PPC Slate Grey (RAL 7012) |

Scale Bars			
TO BE USED ONLY AS GUIDANCE			
1:500	mm	1:1000	mm
1:200	mm	1:1000	mm
1:500	m	1:1000	m
1:200	m	1:1000	m

NOTES

- All dimensions and levels are to be checked on site.
 - Any discrepancies are to be reported to the architect before any work commences.
 - This drawing shall not be scaled to ascertain any dimensions. Work to figured dimensions only.
 - This drawing shall not be reproduced without express written permission from AEW.
 - Title overlay drawings and ownership boundaries are produced using all reasonable endeavors. AEW cannot be responsible for the accuracy or scale discrepancy of base plans supplied to them.
 - All works are to be undertaken in accordance with Building Regulations and the latest British Standards.
 - All proprietary materials and products are to be used strictly in accordance with the manufacturers recommendations.
- This drawing contains the following model files: -
13546-AEW-BC-XX-M3-A-0003

CDM 2015

Client notified of duties:

Principal Designer: **Client**

Unless noted below, all known hazards have been highlighted on the drawing.

Rev	Date	Description	Drawn By	Checked By
1	30/08/23	Initial Issue	SG	DRS

drawing stage: **Planning**

client: **DAVOS Industrial Ltd**

project: **Phase 1 Sovereign Business Park, Huyton**

drawing title: **Unit C - Proposed GA Elevations**

date: Aug 2023
scale @ A0: 1 : 200
drawn: SG
checked: DRS