


PROPOSED REAR EXTENSION, 4 Corncroft Road, Knowsley.



EXISTING REAR ELEVATION

EXISTING SIDE ELEVATION

EXISTING SIDE ELEVATION

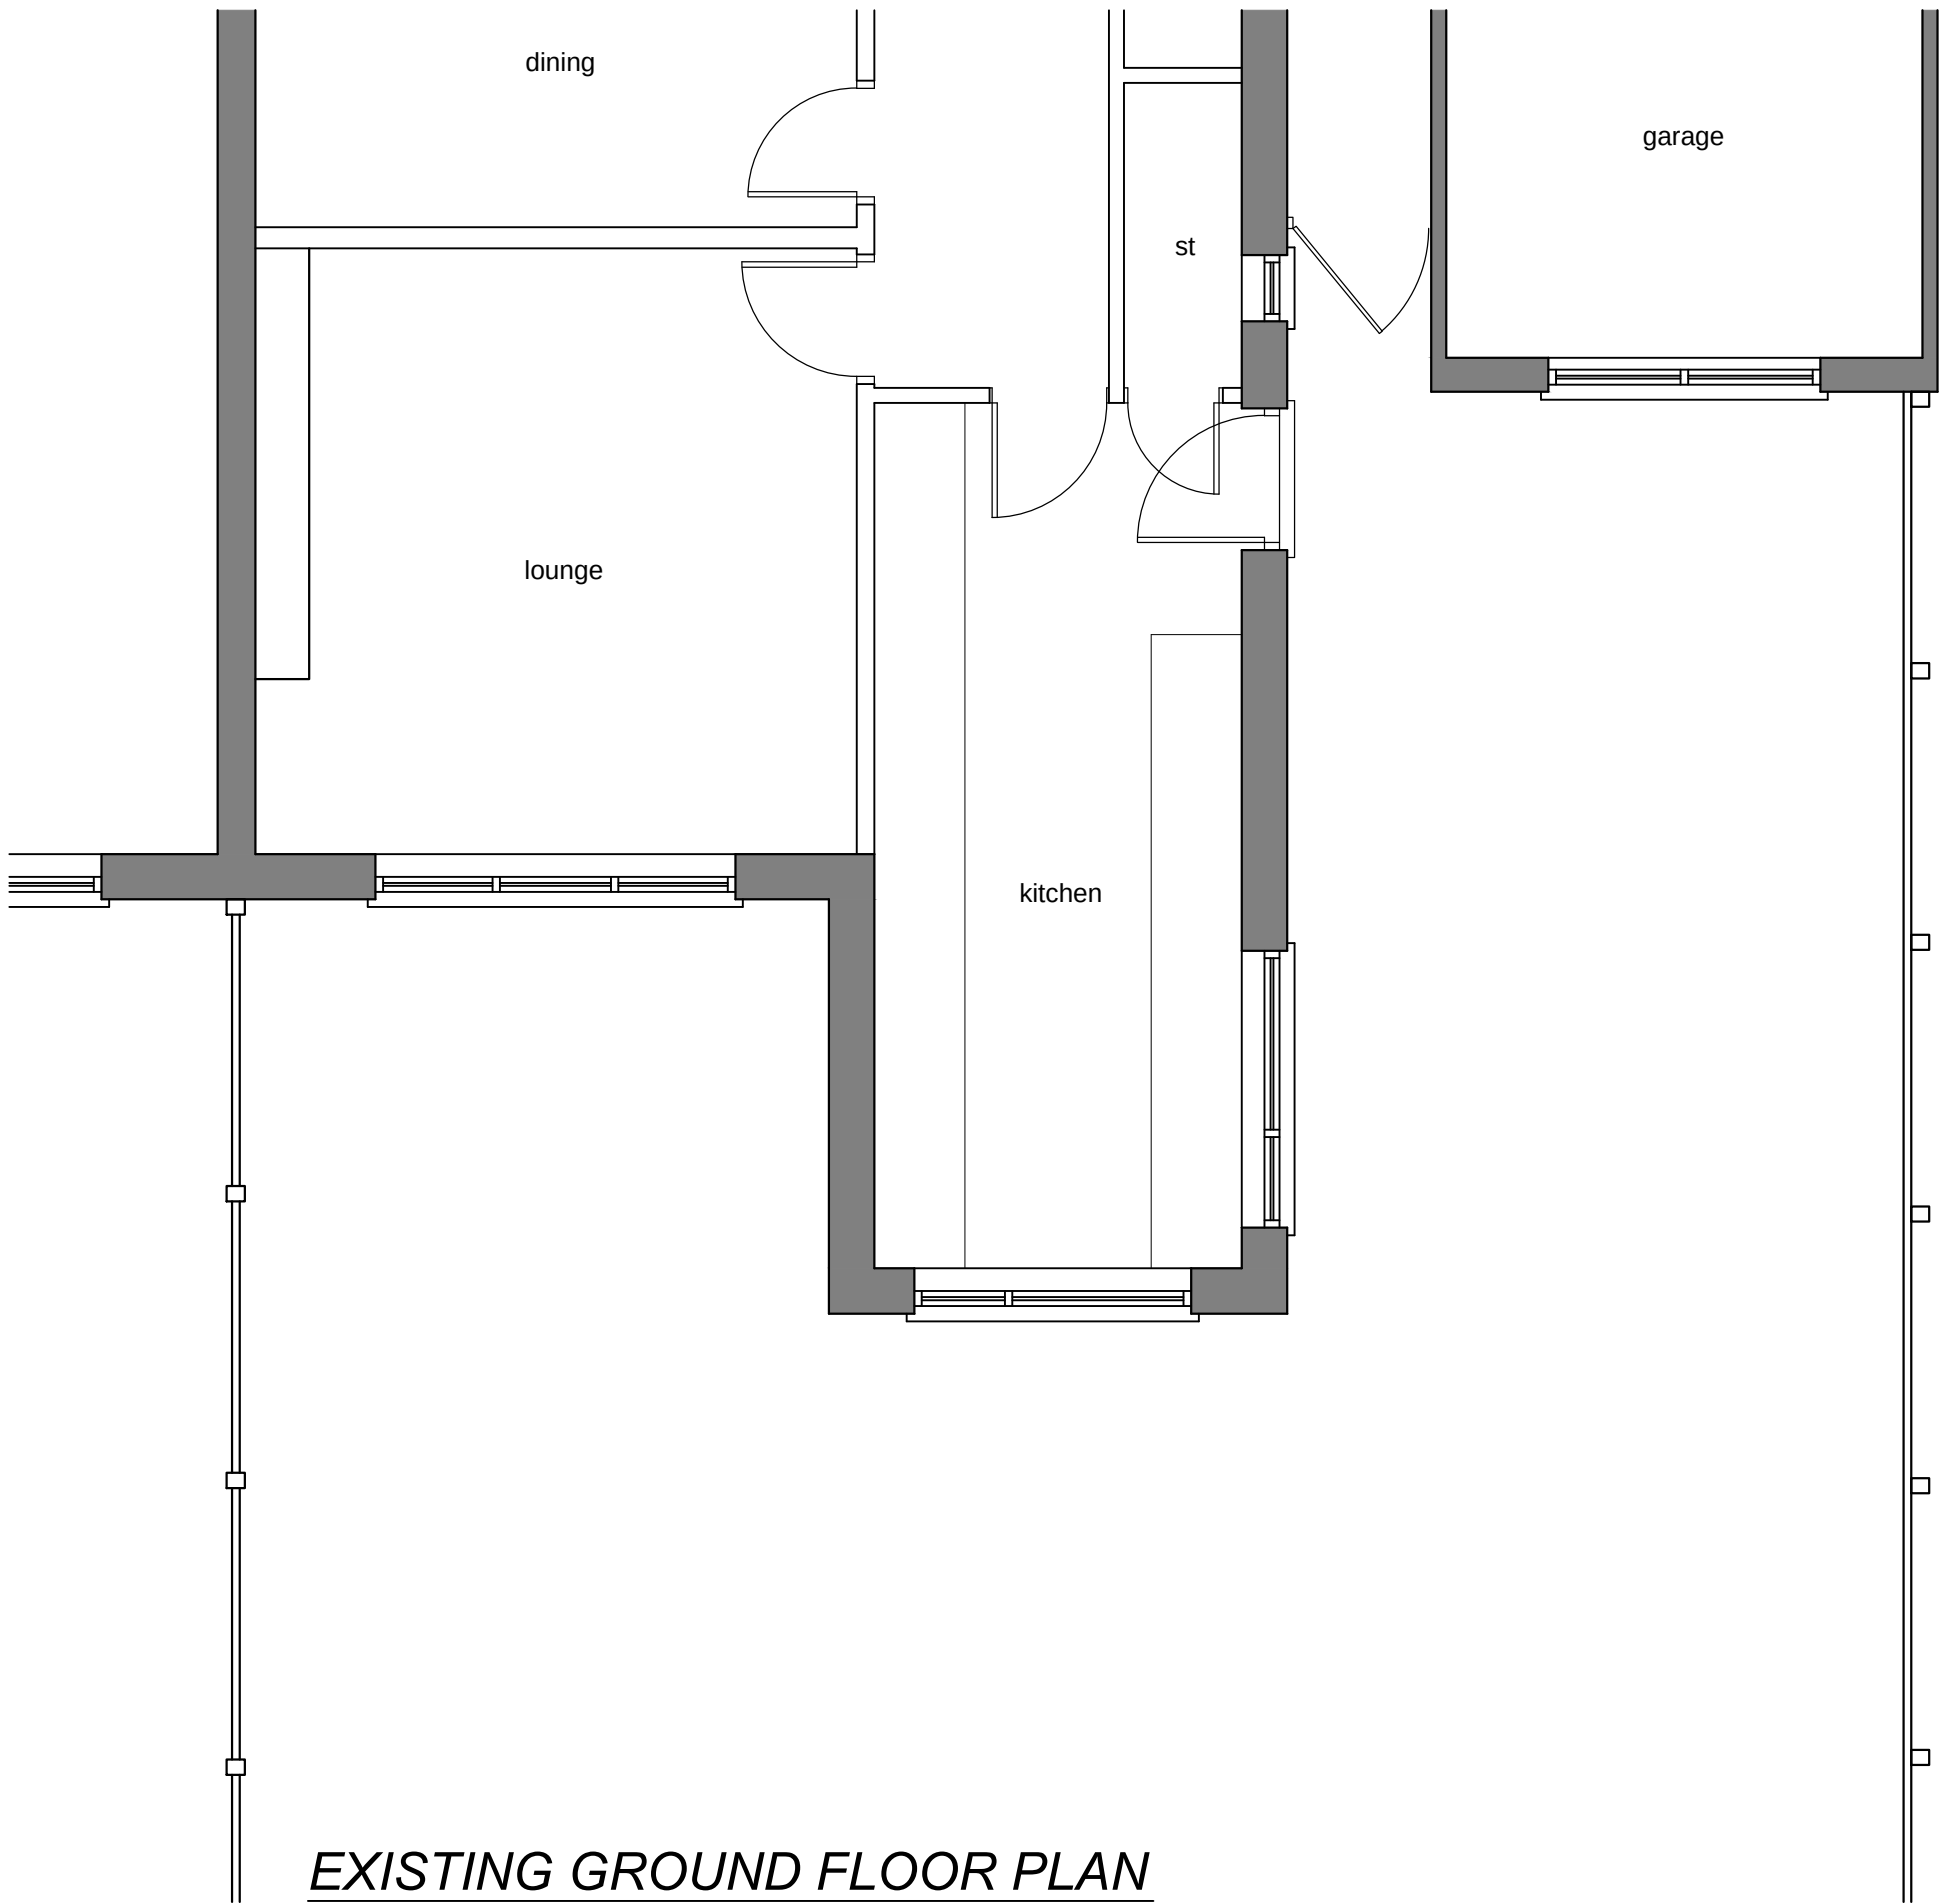

EXISTING GROUND FLOOR PLAN



PLANNING

P3	04-07-22	Planning issue			DLM
P2	15-02-22	Planning issue			DLM
P1	07-02-22	Preliminary issue			DLM
Rev	Date	Detail			By
 Creating Spaces for Better Living M 07921 826 274 T 01942 933 634 E cadesignservices@hotmail.co.uk Suite 3 Wilco House Church St Leigh WN7 1AZ CONCISE ARCHITECTURAL DESIGN SERVICES					
Contractor					
Client					
MR & MRS T. HARRIGAN					
Project Title					
PROPOSED REAR EXTENSION 4 CORNCROFT ROAD, KNOWSLEY					
Drawing Title					
EXISTING PLAN & ELEVATIONS					
Scale		Date	Design	CAD	Checked
1:50 @ A1		February 2022			
Drawing No.		2144-01			Rev P3
Base Dwg xref.					