



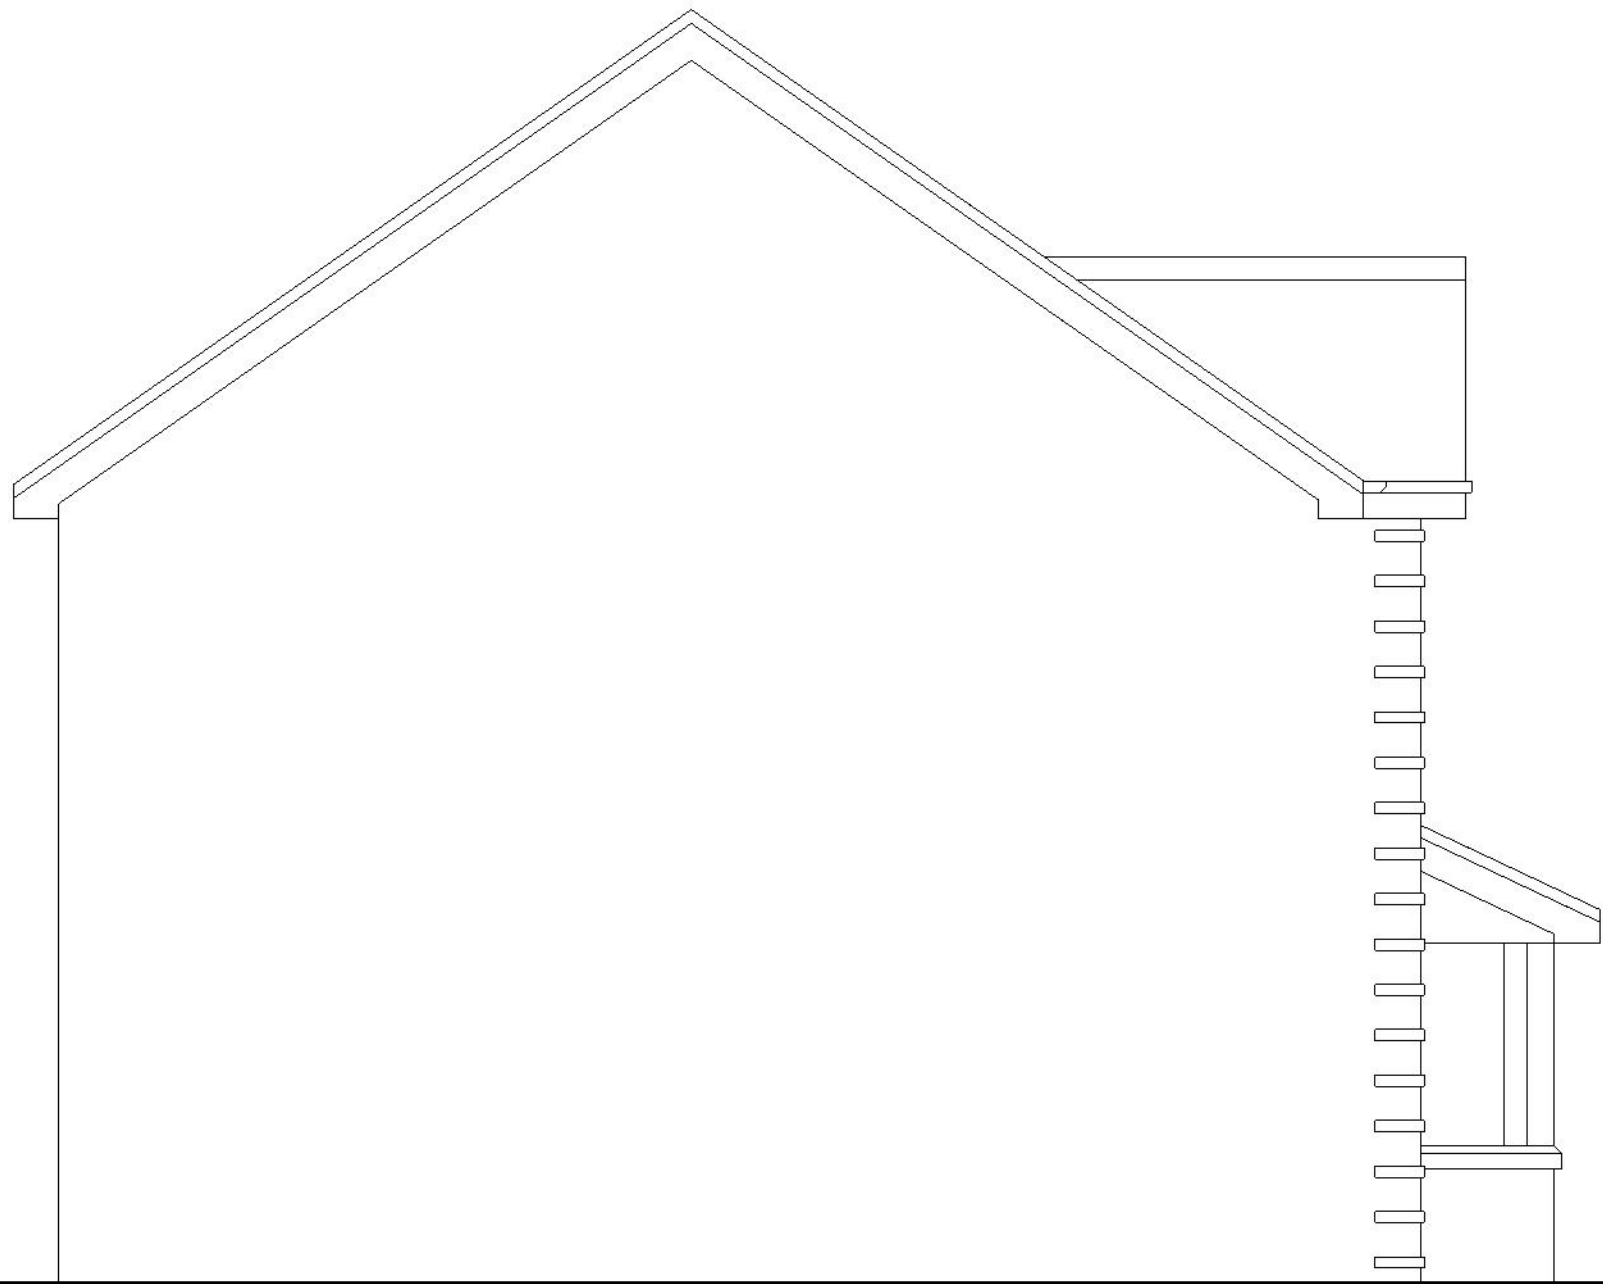


SIDE ELEVATION




FRONT ELEVATION

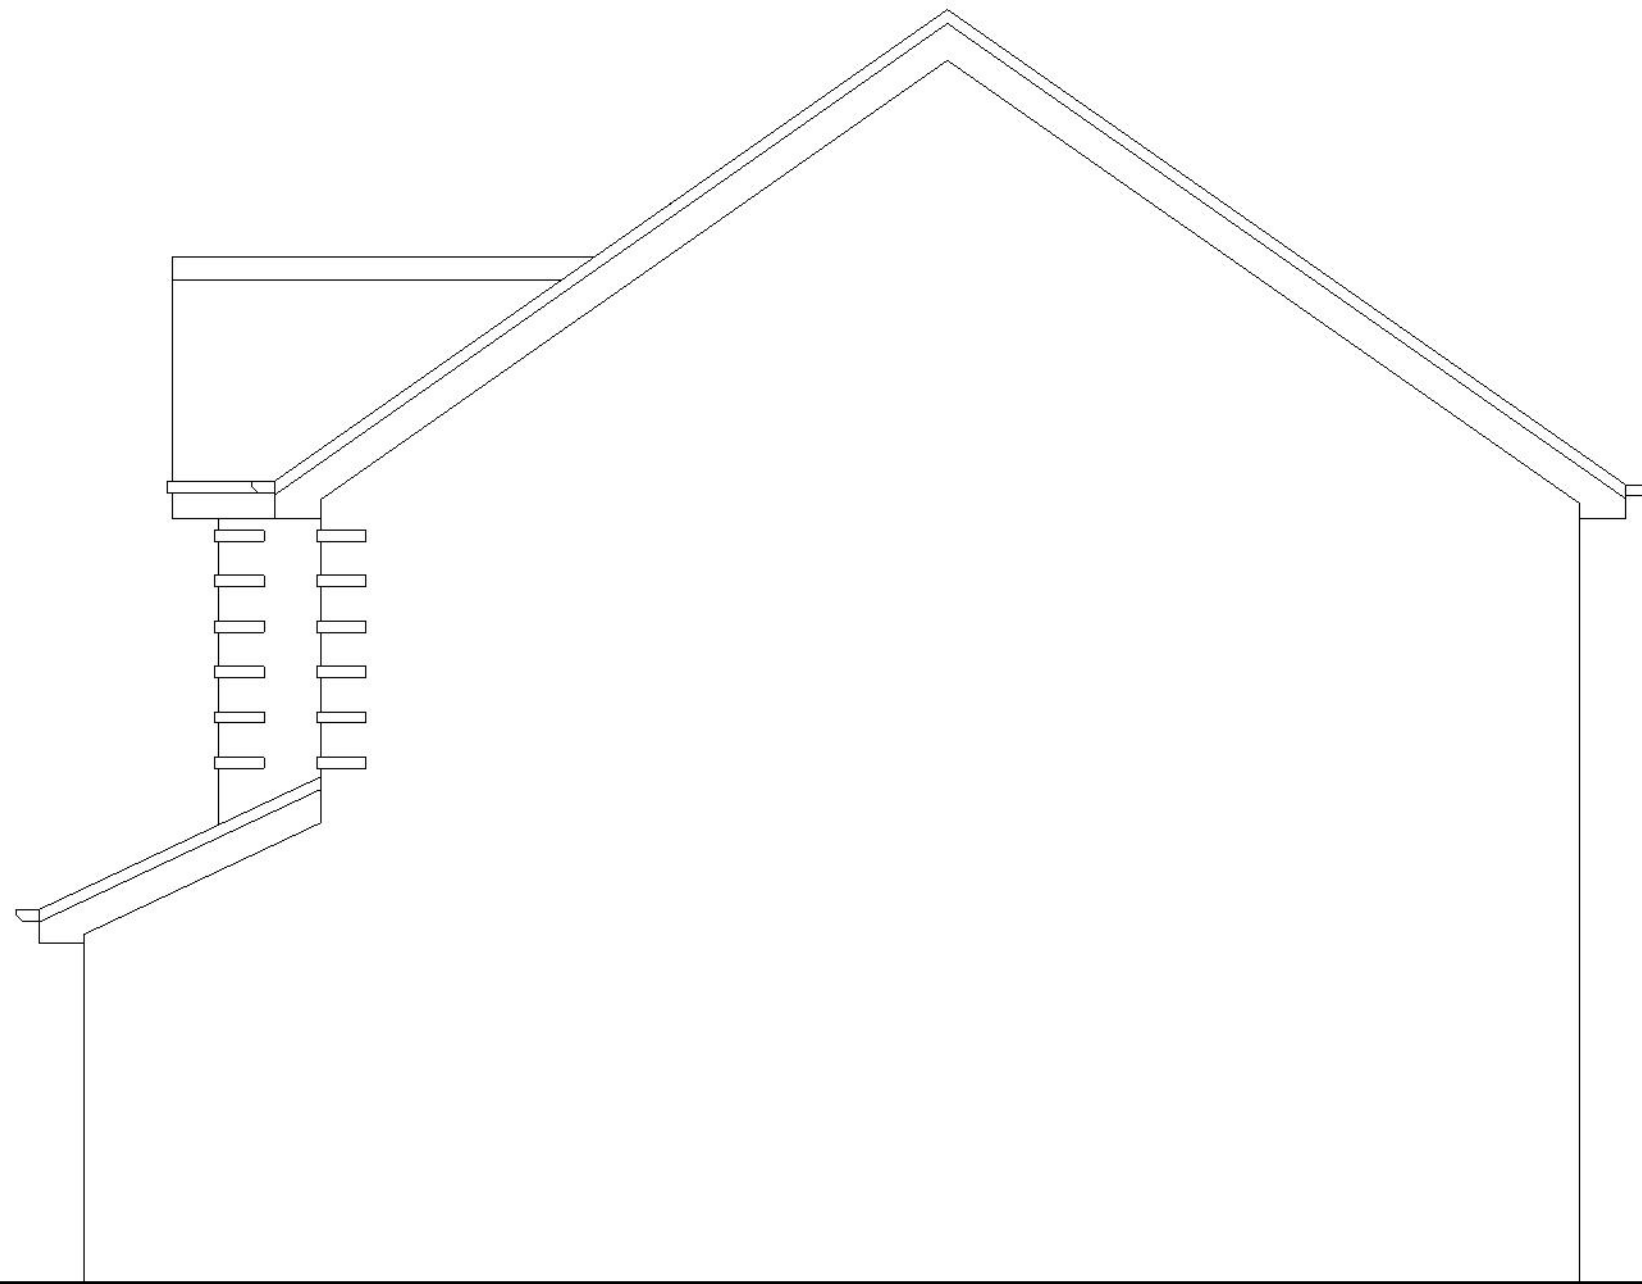

SIDE ELEVATION

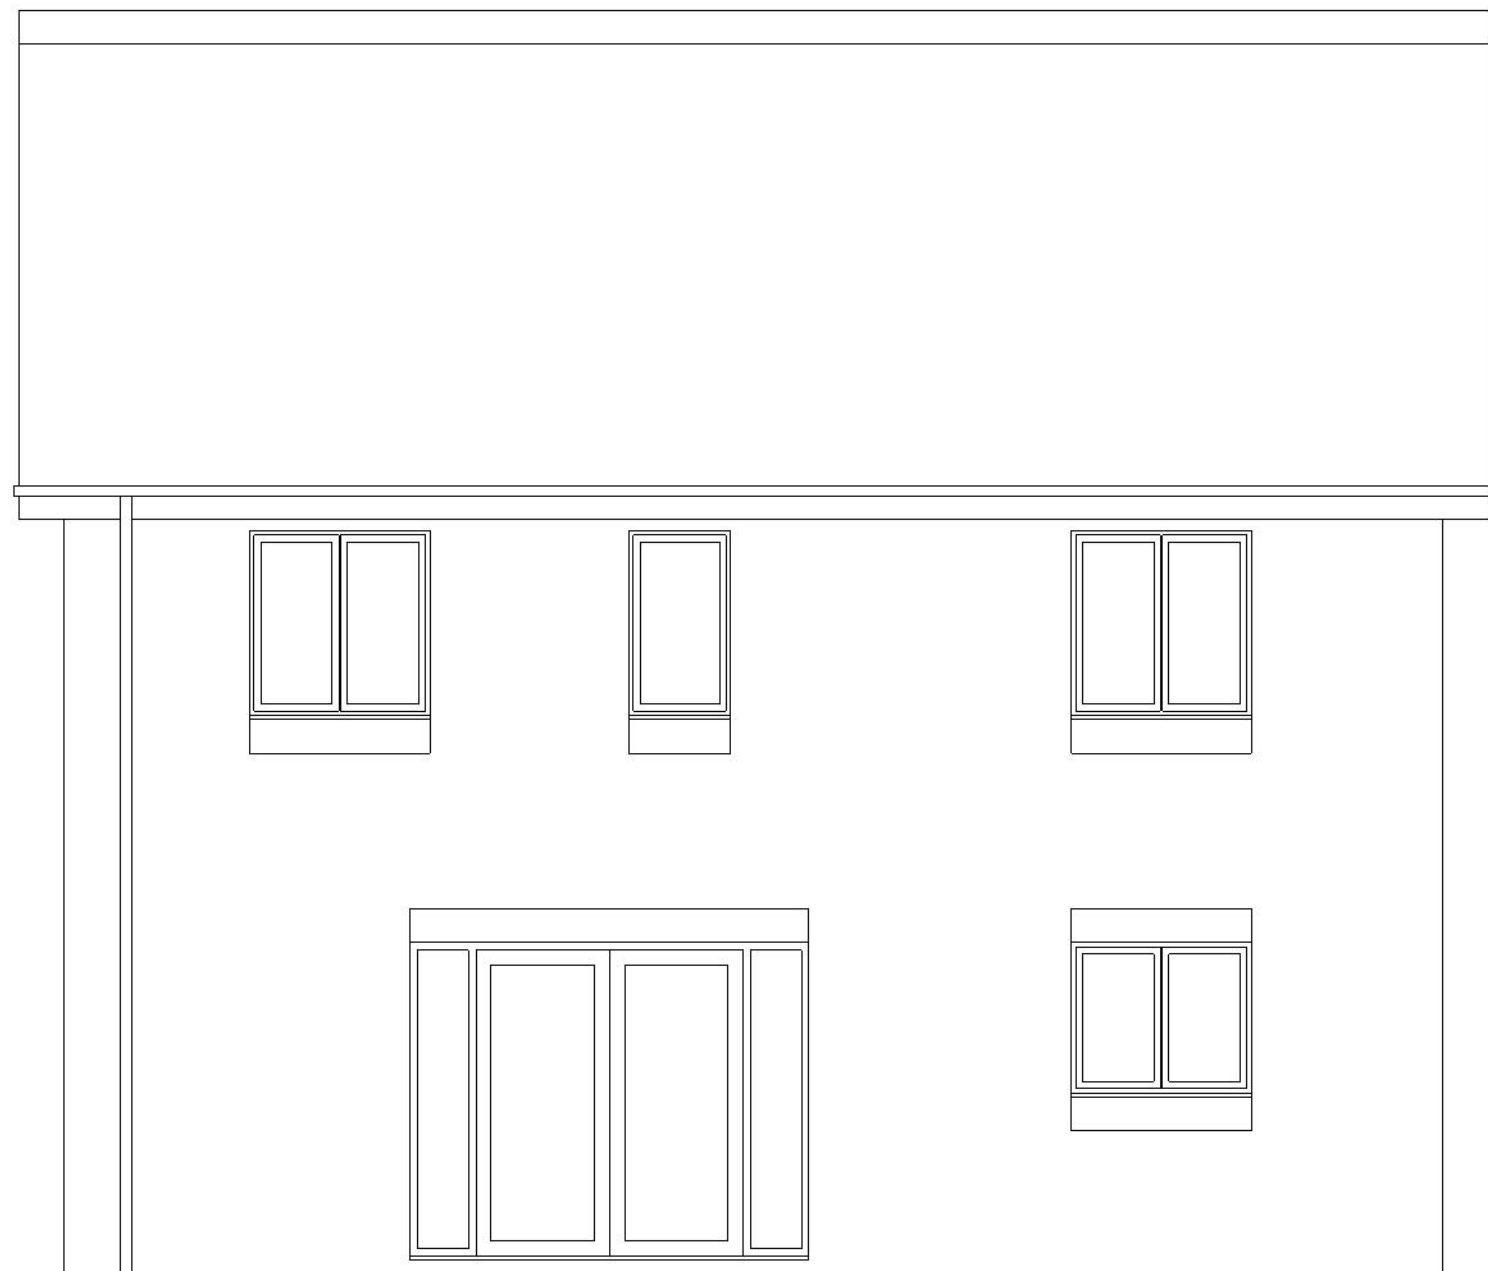

REAR ELEVATION

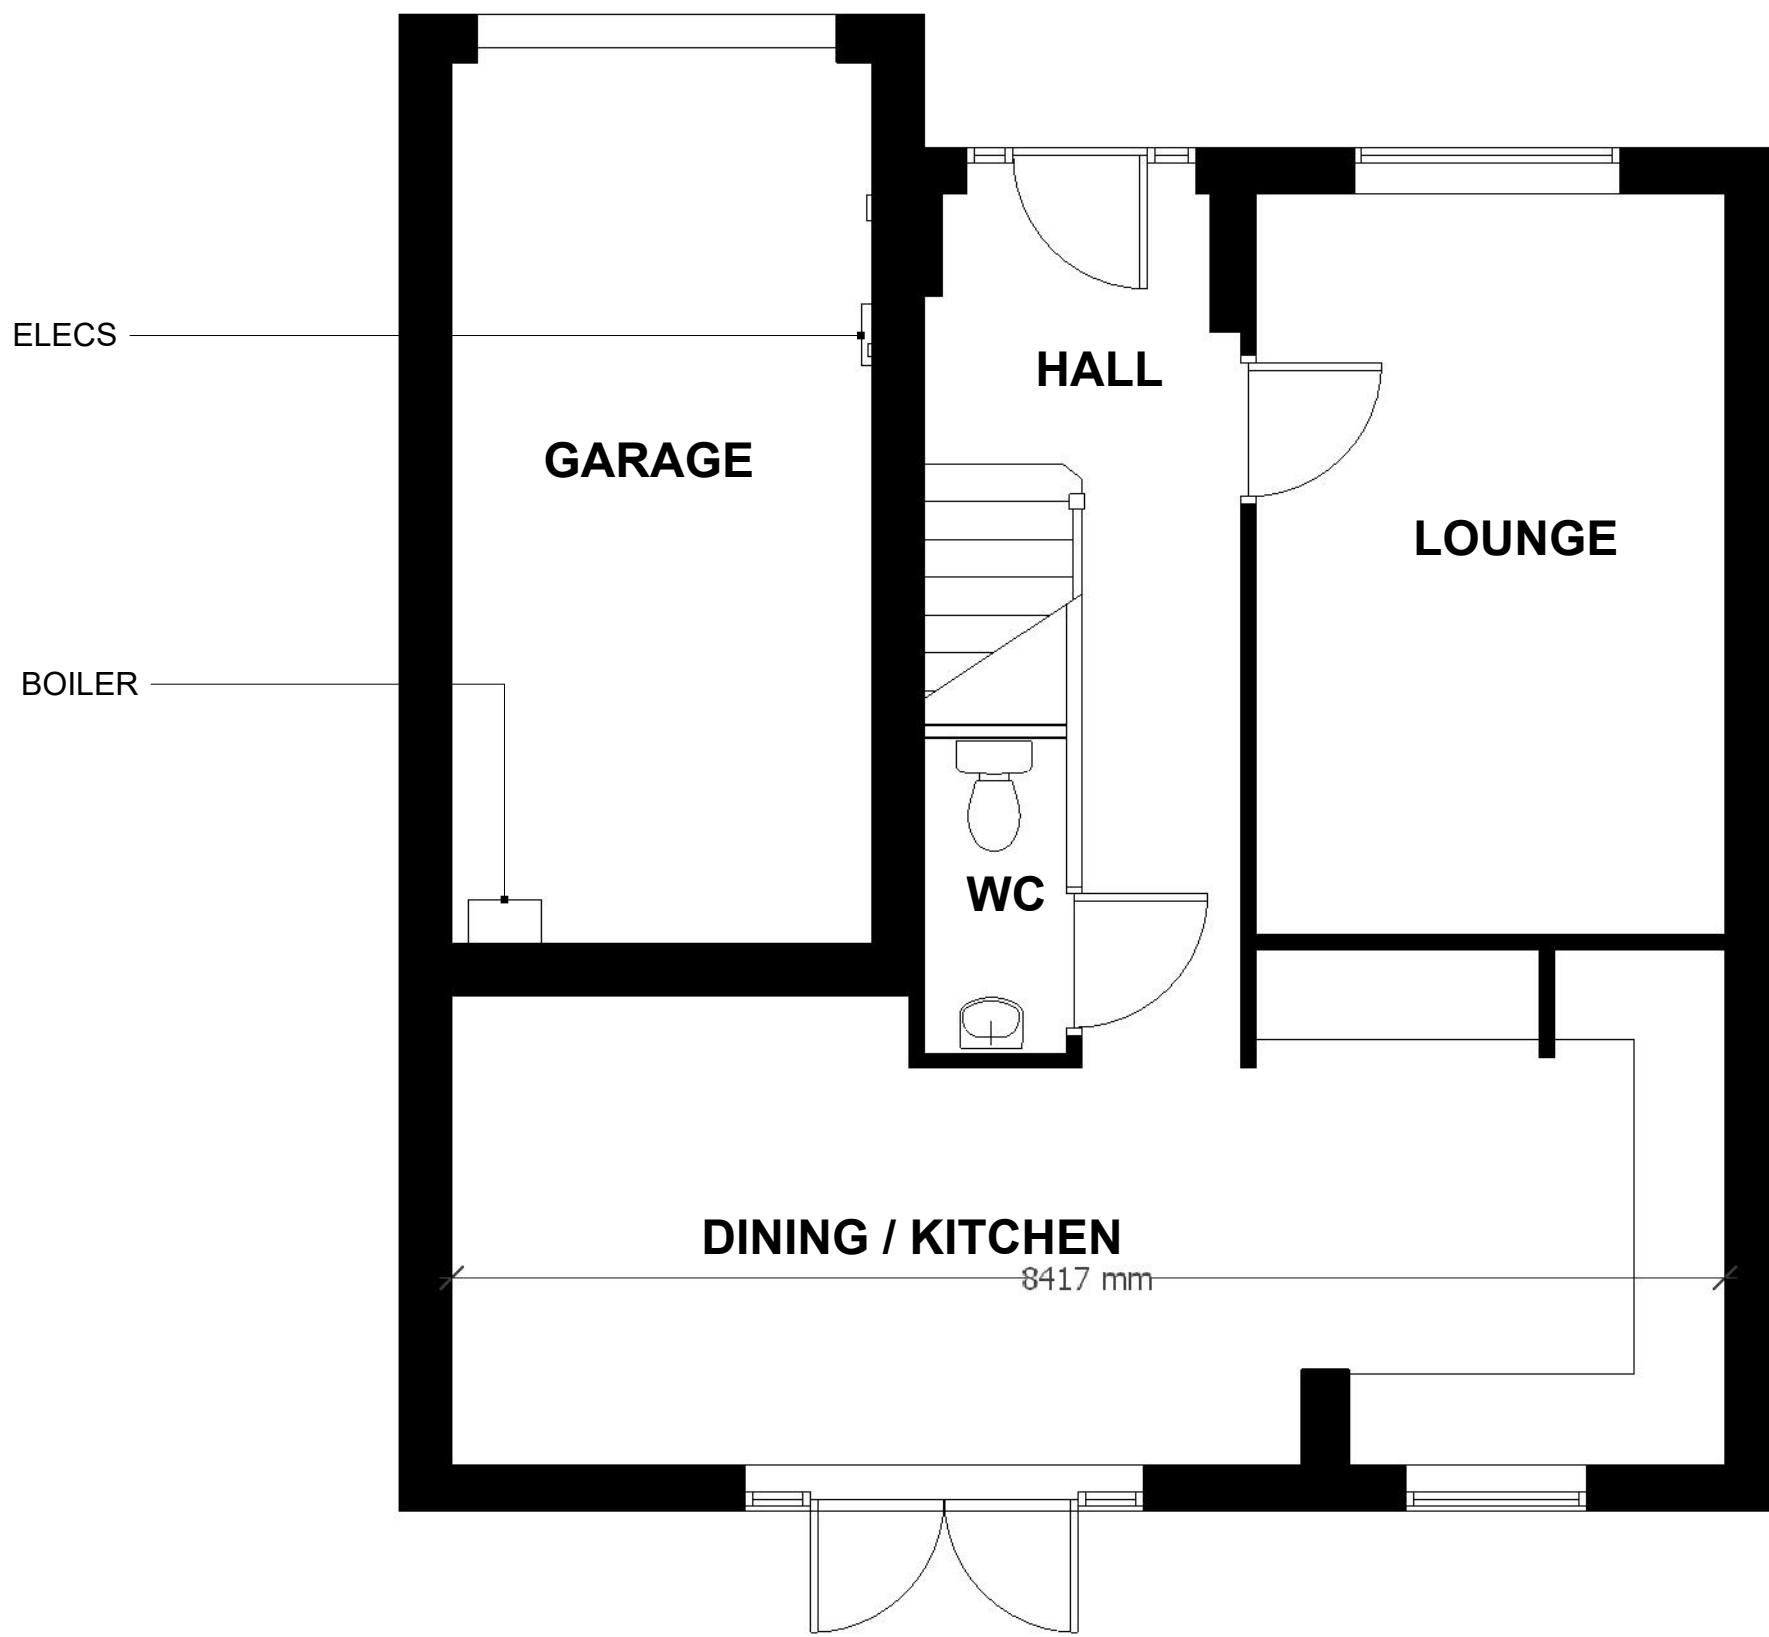

GROUND FLOOR PLAN

PROJECT TITLE PROPOSED GARAGE CONVERSION	DRAWING TITLE EXISTING DETAILS	Tel: 07786 362 196 EMAIL: gemorris@blueyonder.co.uk G A R Y M O R R I S	CLIENT Lisa-Catrin Williams		001
			34 WILLIS DRIVE, HALEWOOD OAKS HALEWOOD L26 0TY		
			SCALE	1:50	
			DATE	02:09:2025	
			REV		
					LC