

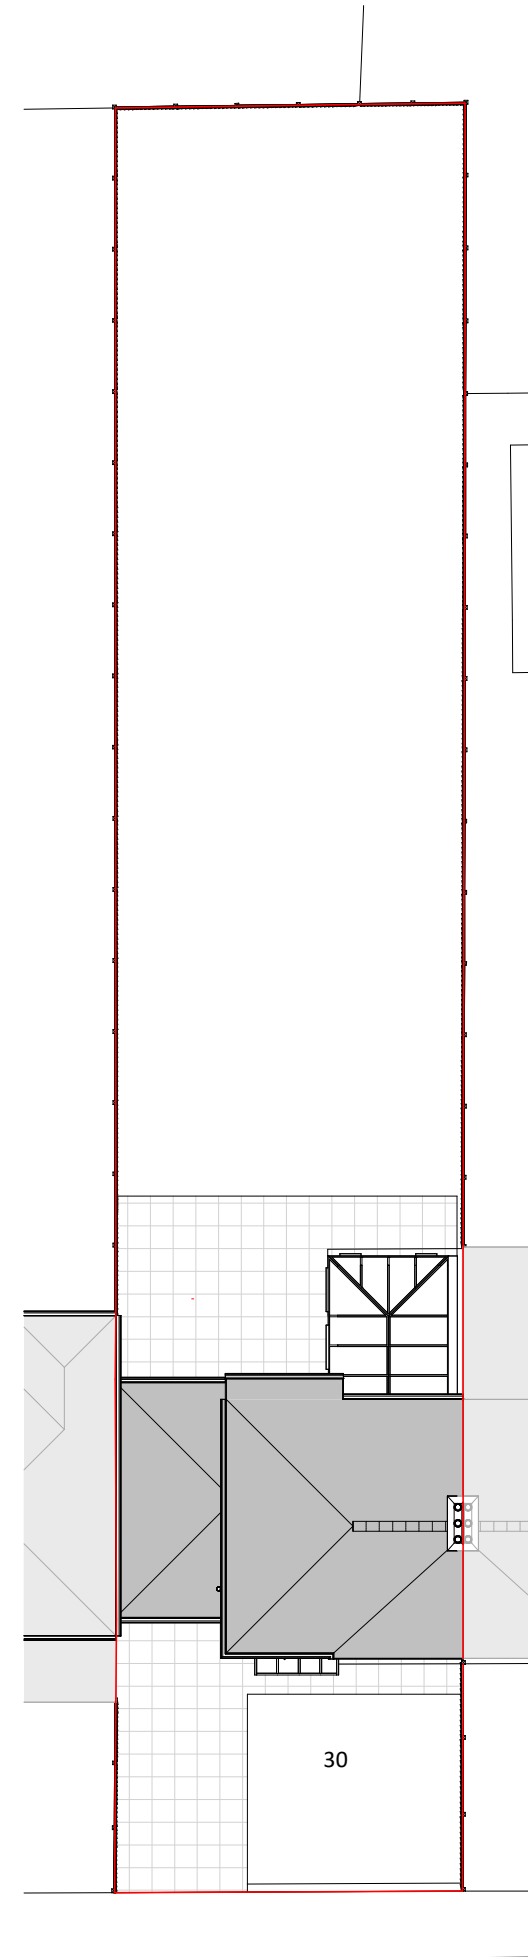



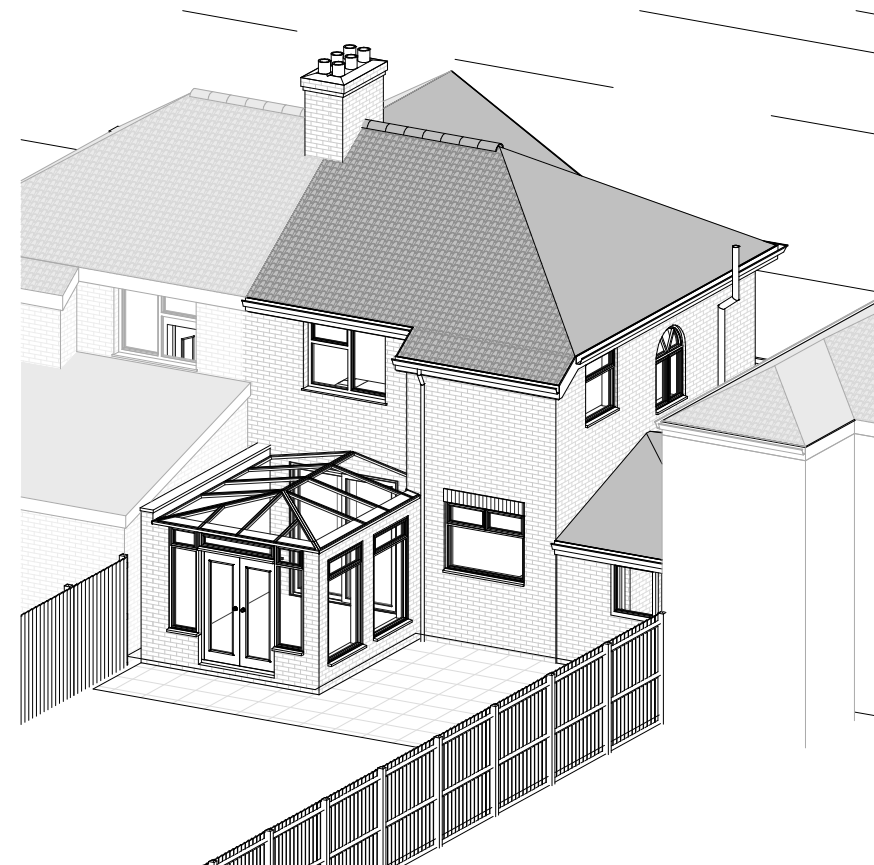


EXISTING SITE PLAN
SCALE 1:200@A3

LOCATION PLAN
SCALE 1:1250@A3

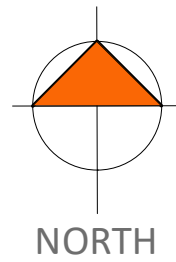

This drawing (or any part thereof) may not be copied, transmitted or disclosed to any third party or unauthorized person without the prior written permission of Future3Architecture. This drawing is to be read in conjunction with all other relevant drawings prepared by consultants and sub-contractors. Do not scale from this drawing. Work only to printed dimensions. Report any discrepancies to the Architect or representatives thereof.

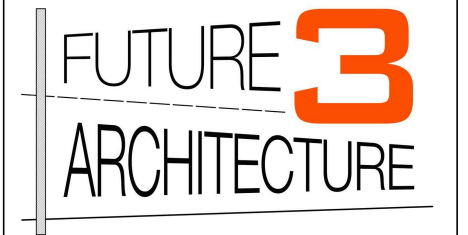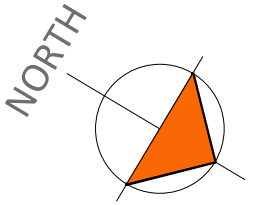

Contact:
07919222347
hello@future3.co.uk
155 Score Lane, Liverpool, L16 5EE
www.future3.co.uk

PROJECT
30 Bowring Park Avenue
Liverpool
L16 2NJ

PROJECT N° 25023

CLIENT
Conor Rosato and Kira Henshaw

DRAWING
Location & Site

STATUS
SCALE (@ A3) As indicated

DRAWN BY LL

DATE 7.5.25

DRAWING NUMBER REV
25023 - 01 A