





This drawing (or any part thereof) may not be copied, transmitted or disclosed to any third party or unauthorized person without the prior written permission of Future3Architecture
This drawing is to be read in conjunction with all other relevant drawings prepared by consultants and sub-contractors. Do not scale from this drawing. Work only to printed dimensions. Report any discrepancies to the Architect or representatives thereof.

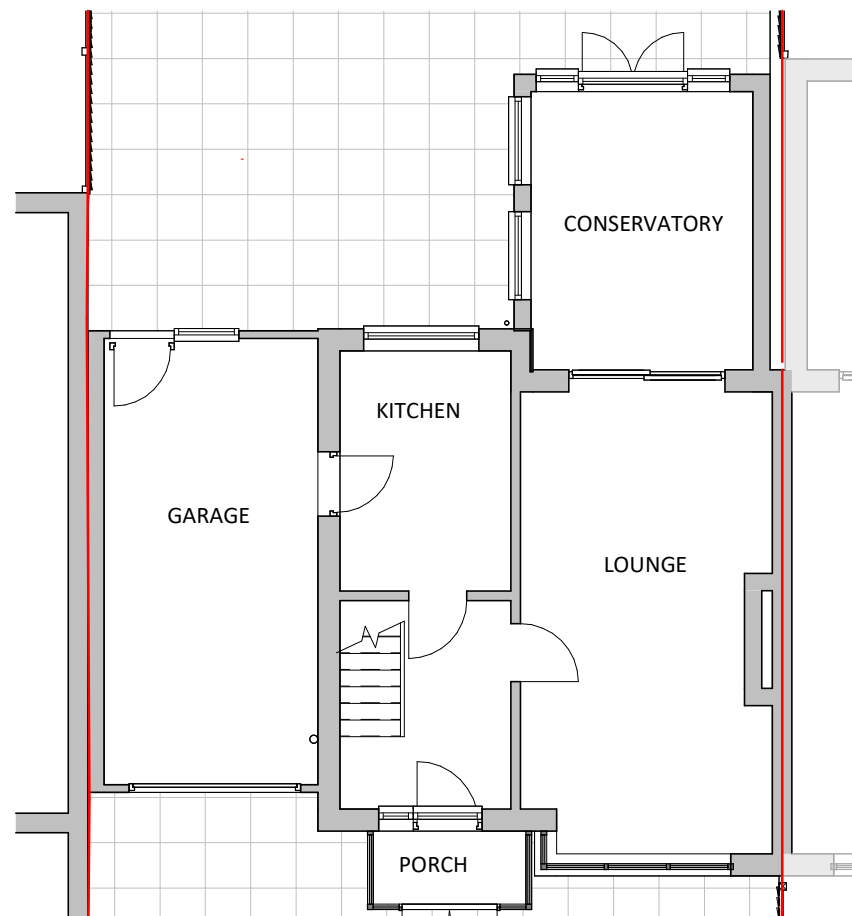

EXISTING GROUND FLOOR PLAN
SCALE 1:100@A3

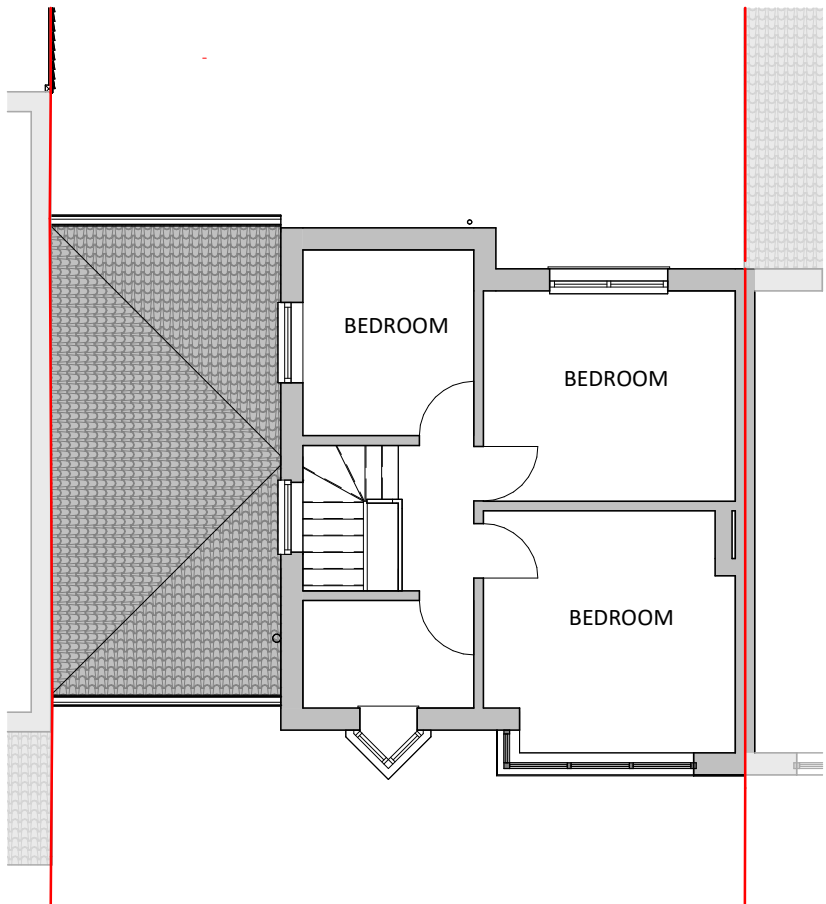

EXISTING FIRST FLOOR PLAN
SCALE 1:100@A3

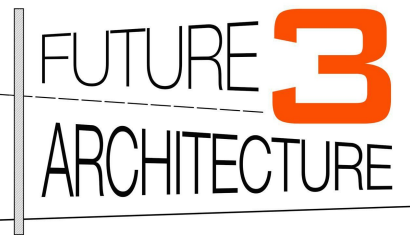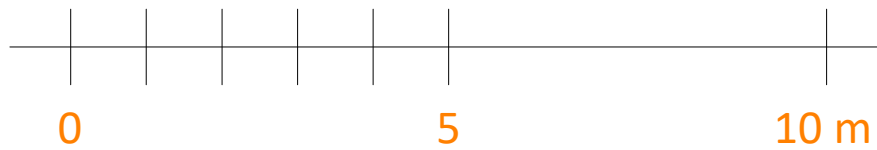

Contact:
07919222347
hello@future3.co.uk
155 Score Lane, Liverpool, L16 5EE
www.future3.co.uk

PROJECT	
30 Bowring Park Avenue	
Liverpool	
L16 2NJ	
PROJECT N°	25023
CLIENT	
Conor Rosato and Kira Henshaw	
DRAWING	
Existing Plans	
STATUS	
SCALE (@ A3)	1 : 100
DRAWN BY	LL
DATE	7.5.25
DRAWING NUMBER	REV
25023 - 02	A