

NOTES


All dimensions to be checked on site. Figured dimensions to be read in preference to scaled. Drawing author accepts no responsibility for any unauthorised amendments to the drawing and does not permit unauthorised copying of the drawing. This drawing is copyright and remains the property of drawing author unless otherwise agreed.




Proposed (Front) Street Scene A-A
Scale 1:100




Proposed (Rear) Street Scene B-B
Scale 1:100

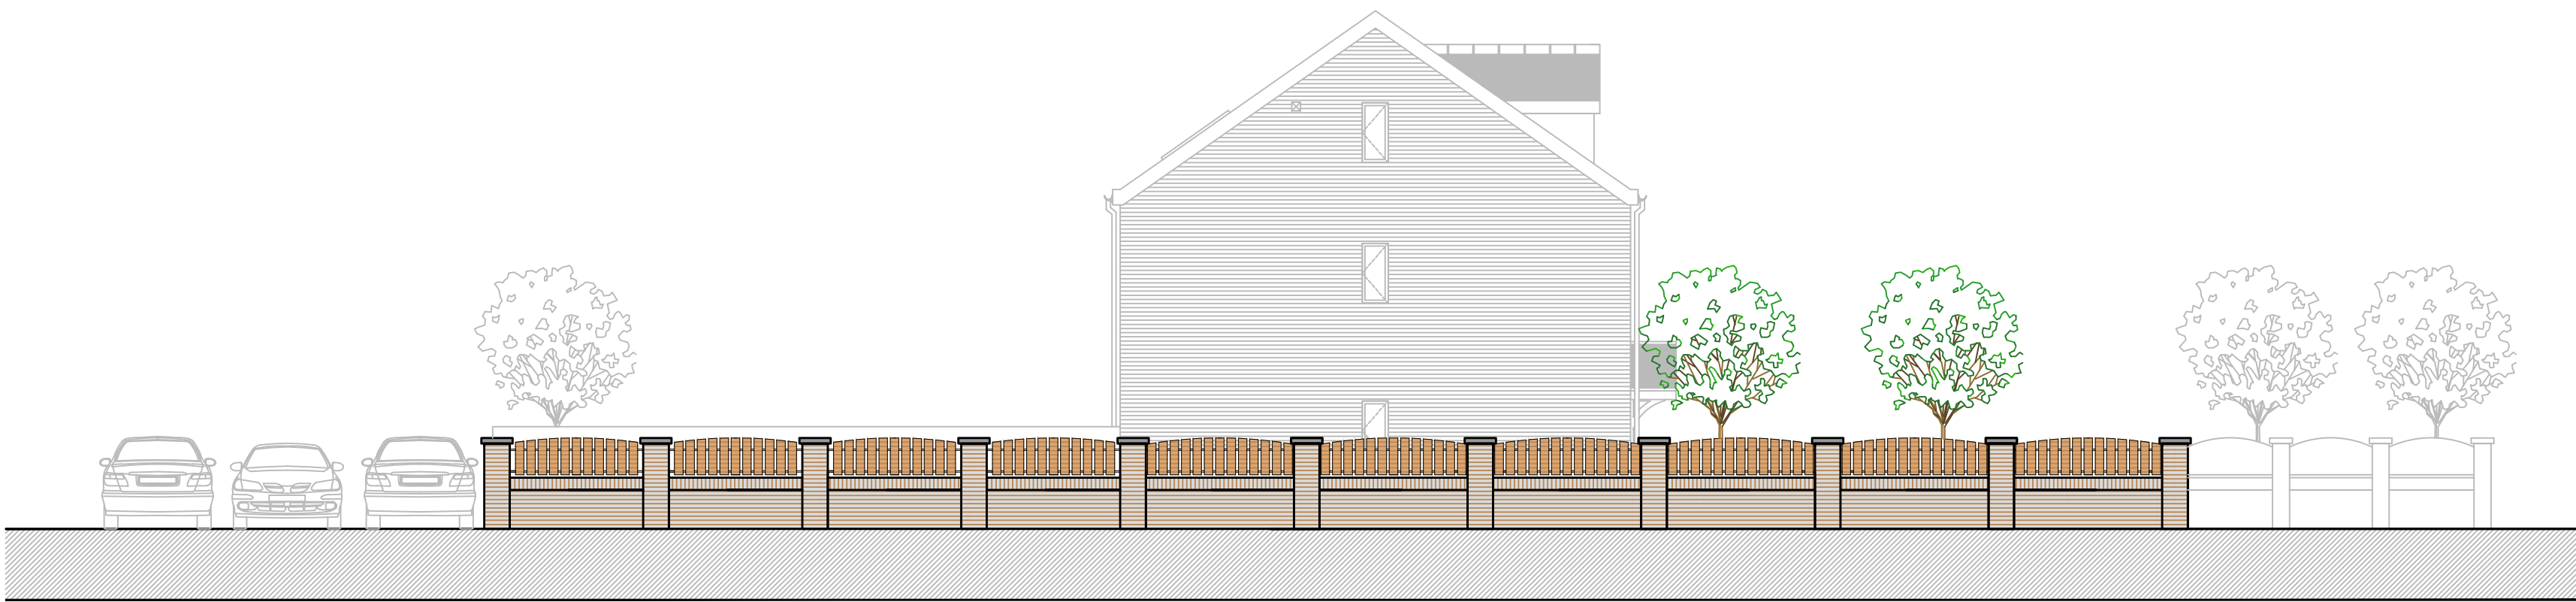


Proposed (Side) Street Scene C-C
Scale 1:100

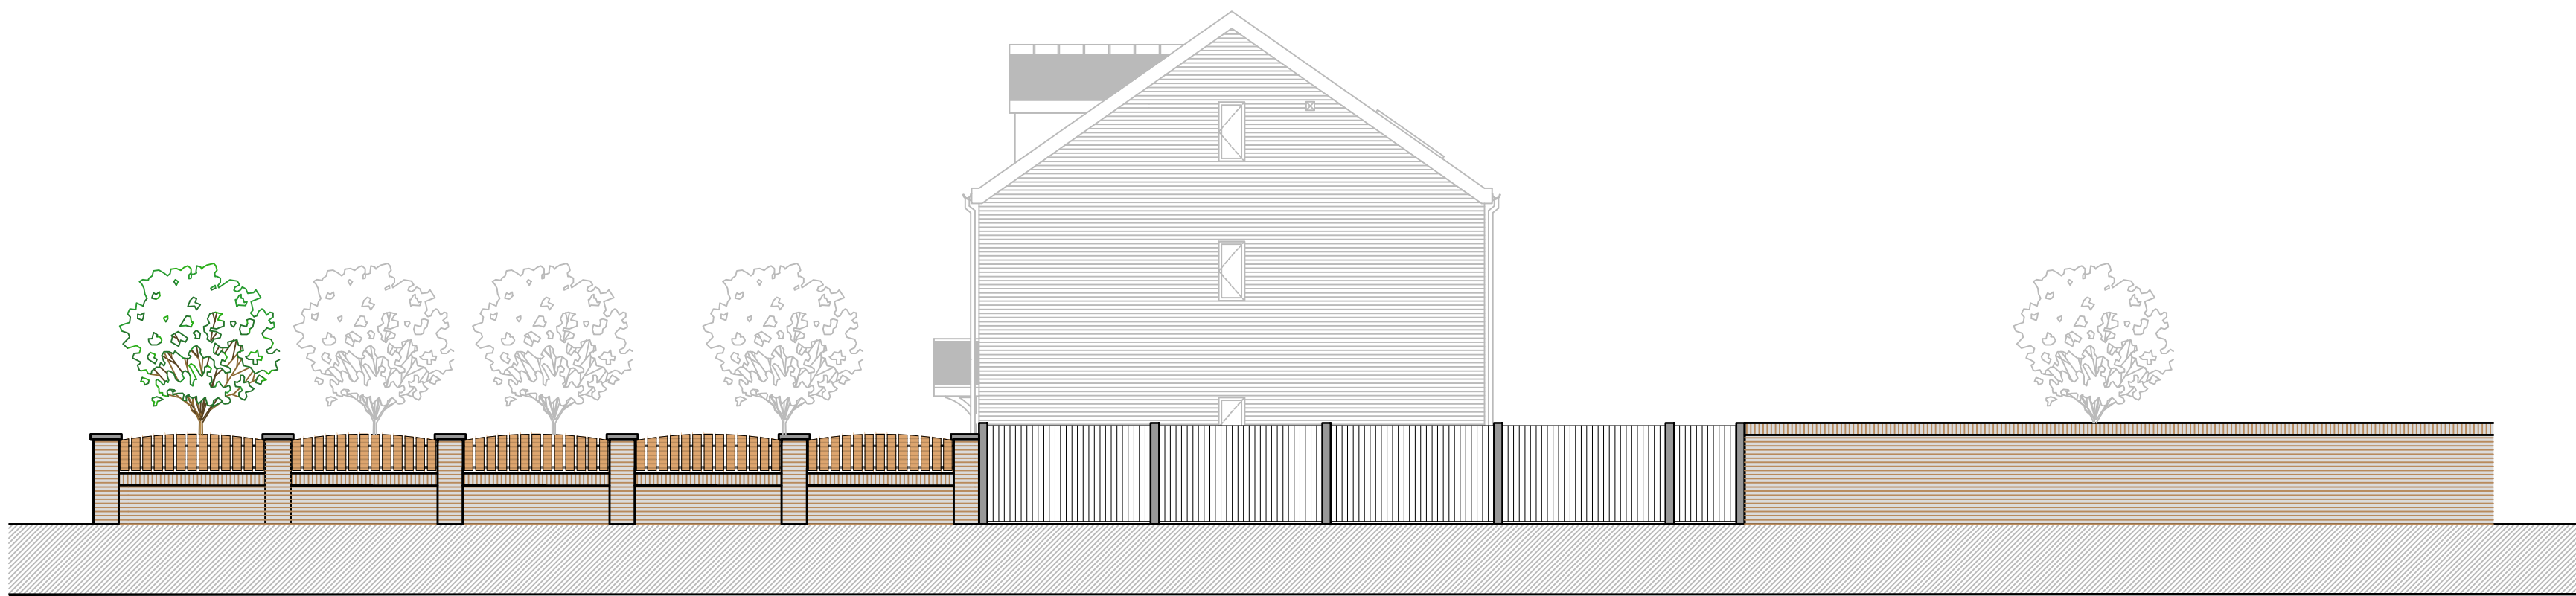

Proposed (Side) Street Scene D-D
Scale 1:100

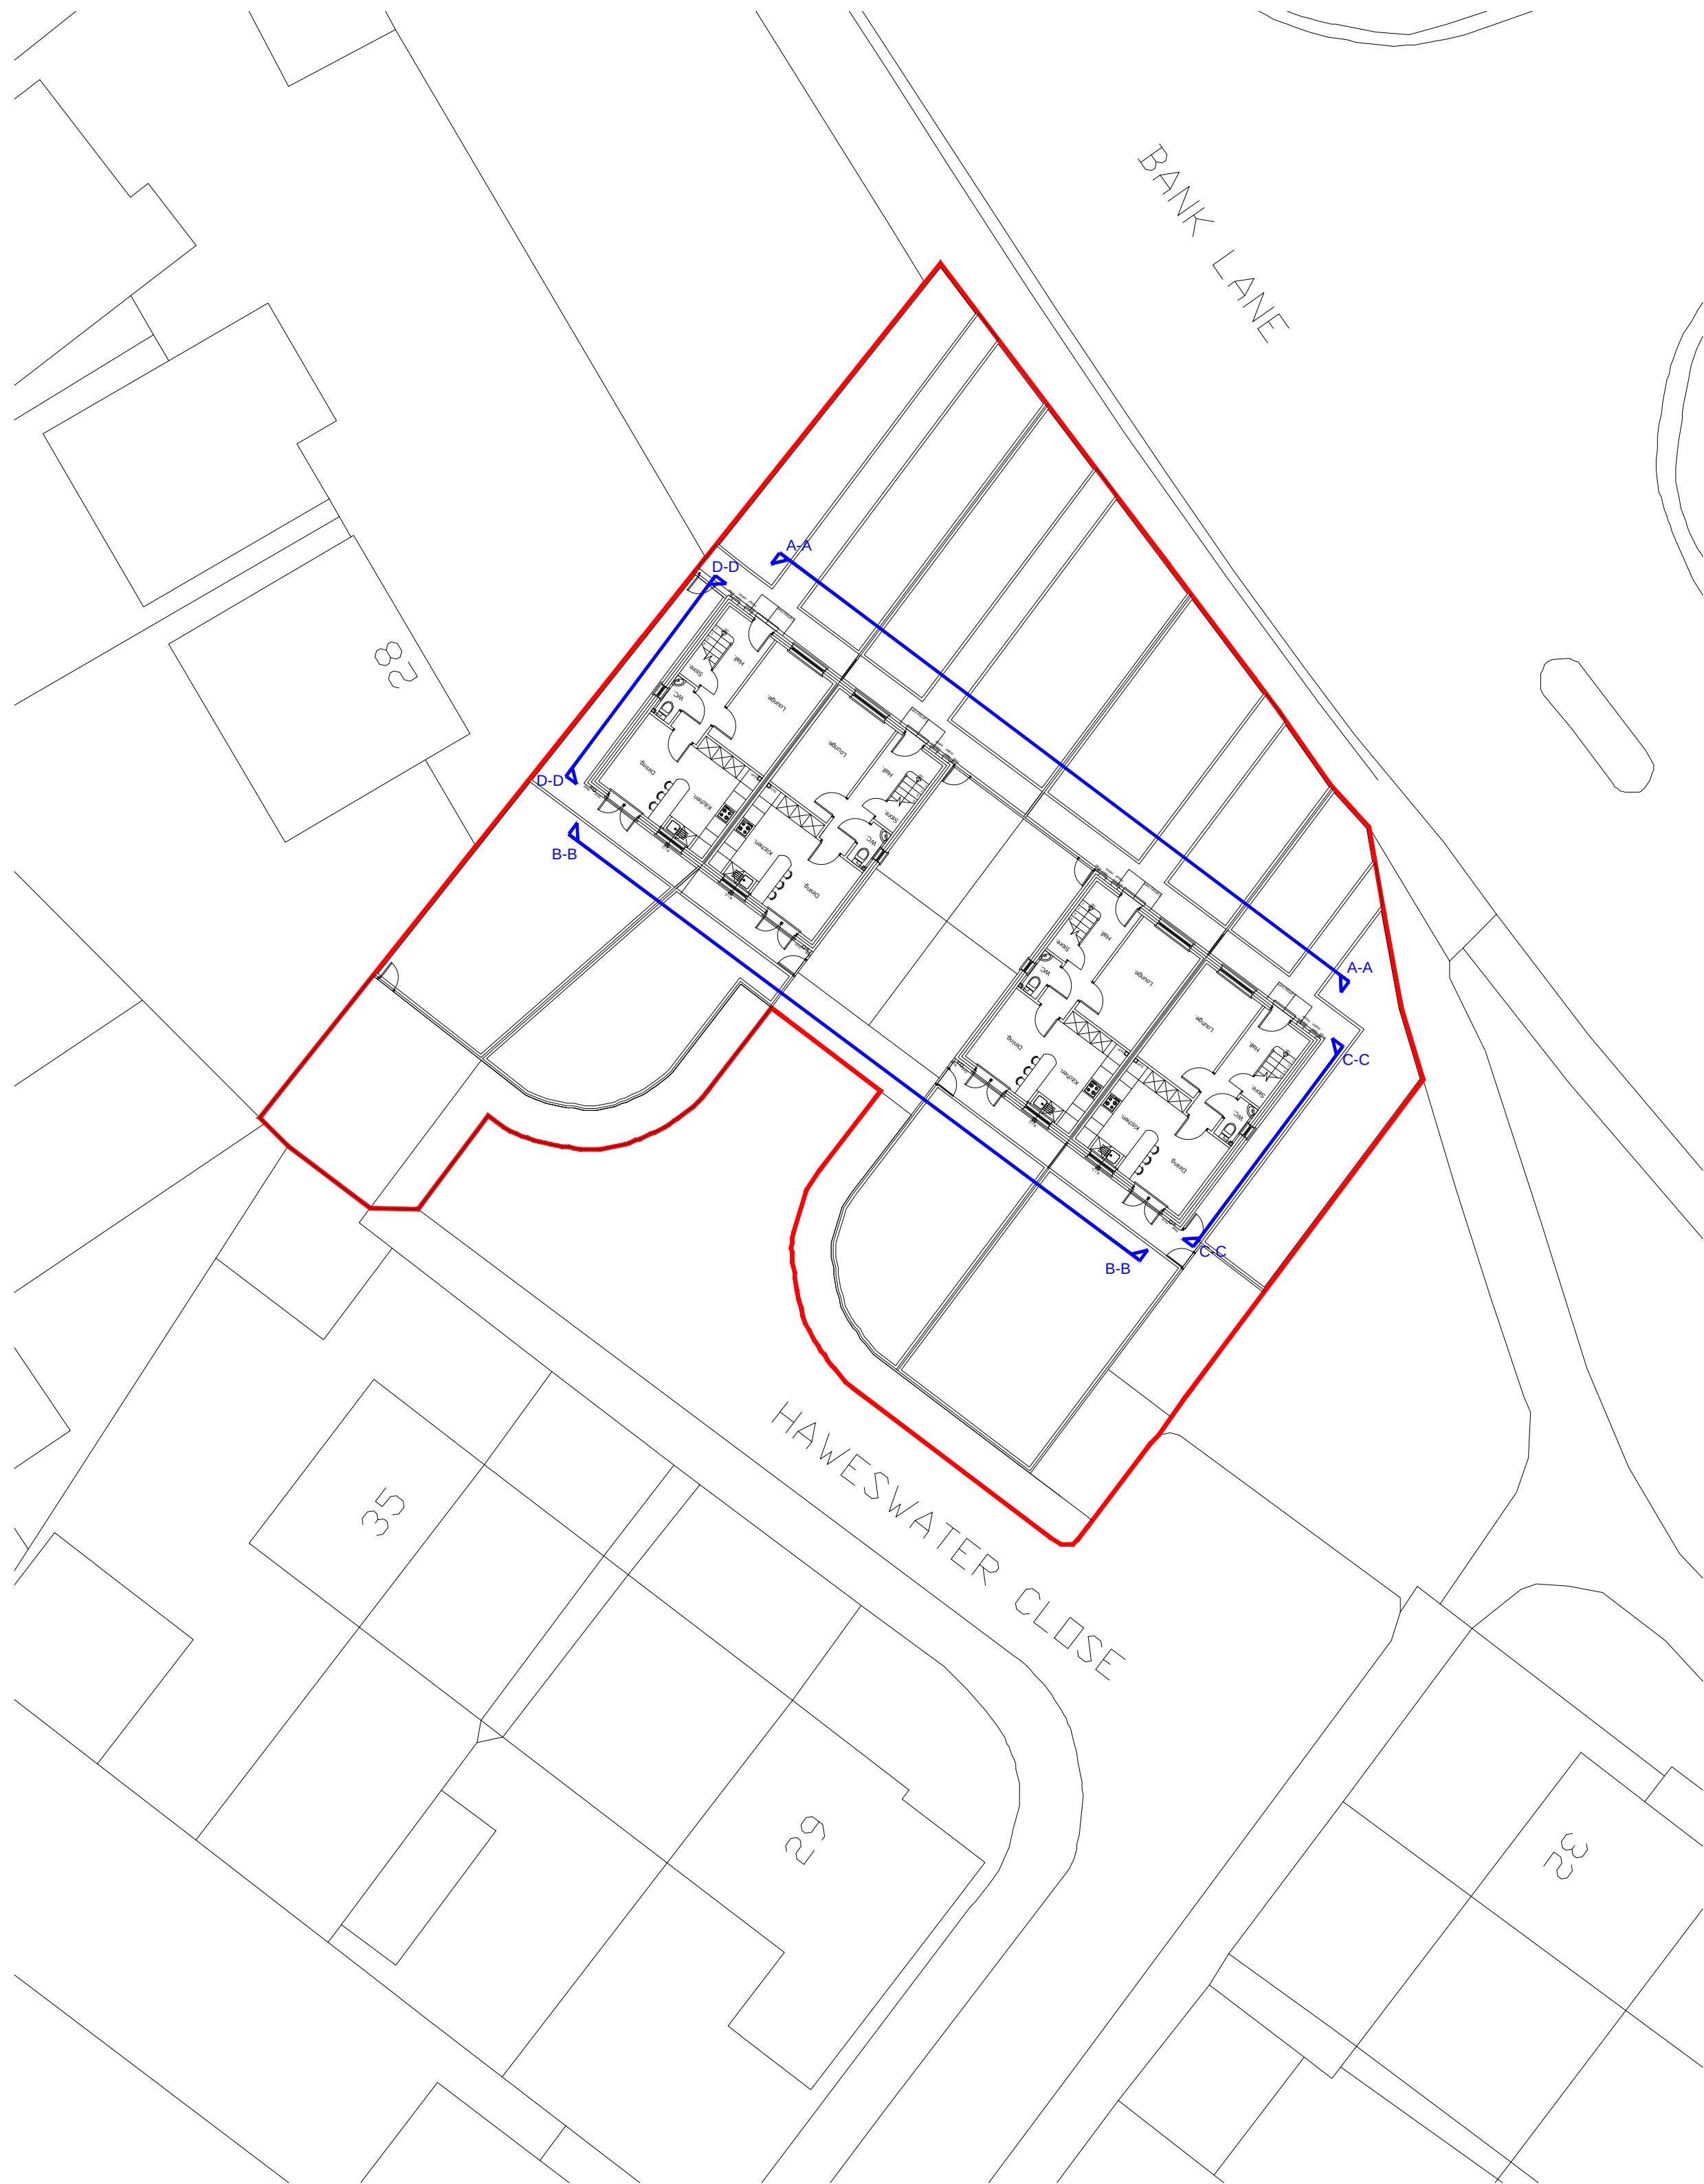

Proposed Site Plan
Scale 1:200

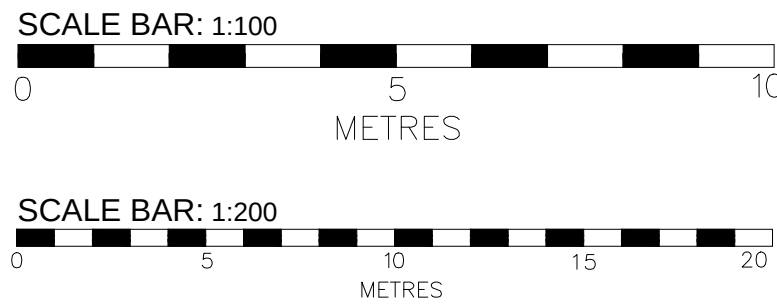

Version		Amendment		Drawn & Date	Checked & Date	Approved & Date
McGovern Architectural Design						
Telephone: 07752080678 Email: mvgovern.architecturaldesign@gmail.com						
Internal Project Number: 100						
Client: Mr S Thompson						
Project Name: Land at Haweswater Close, Liverpool L33 2DJ						
Drawing Title: Proposed Street Scenes						
Scale SHOWN	Original Size A1	*				
Date JULY_2023	Drawn MMC	Checked MMC	Approved *	Status PLANNING		
Drawing Number				Revision		
P_03				*		