


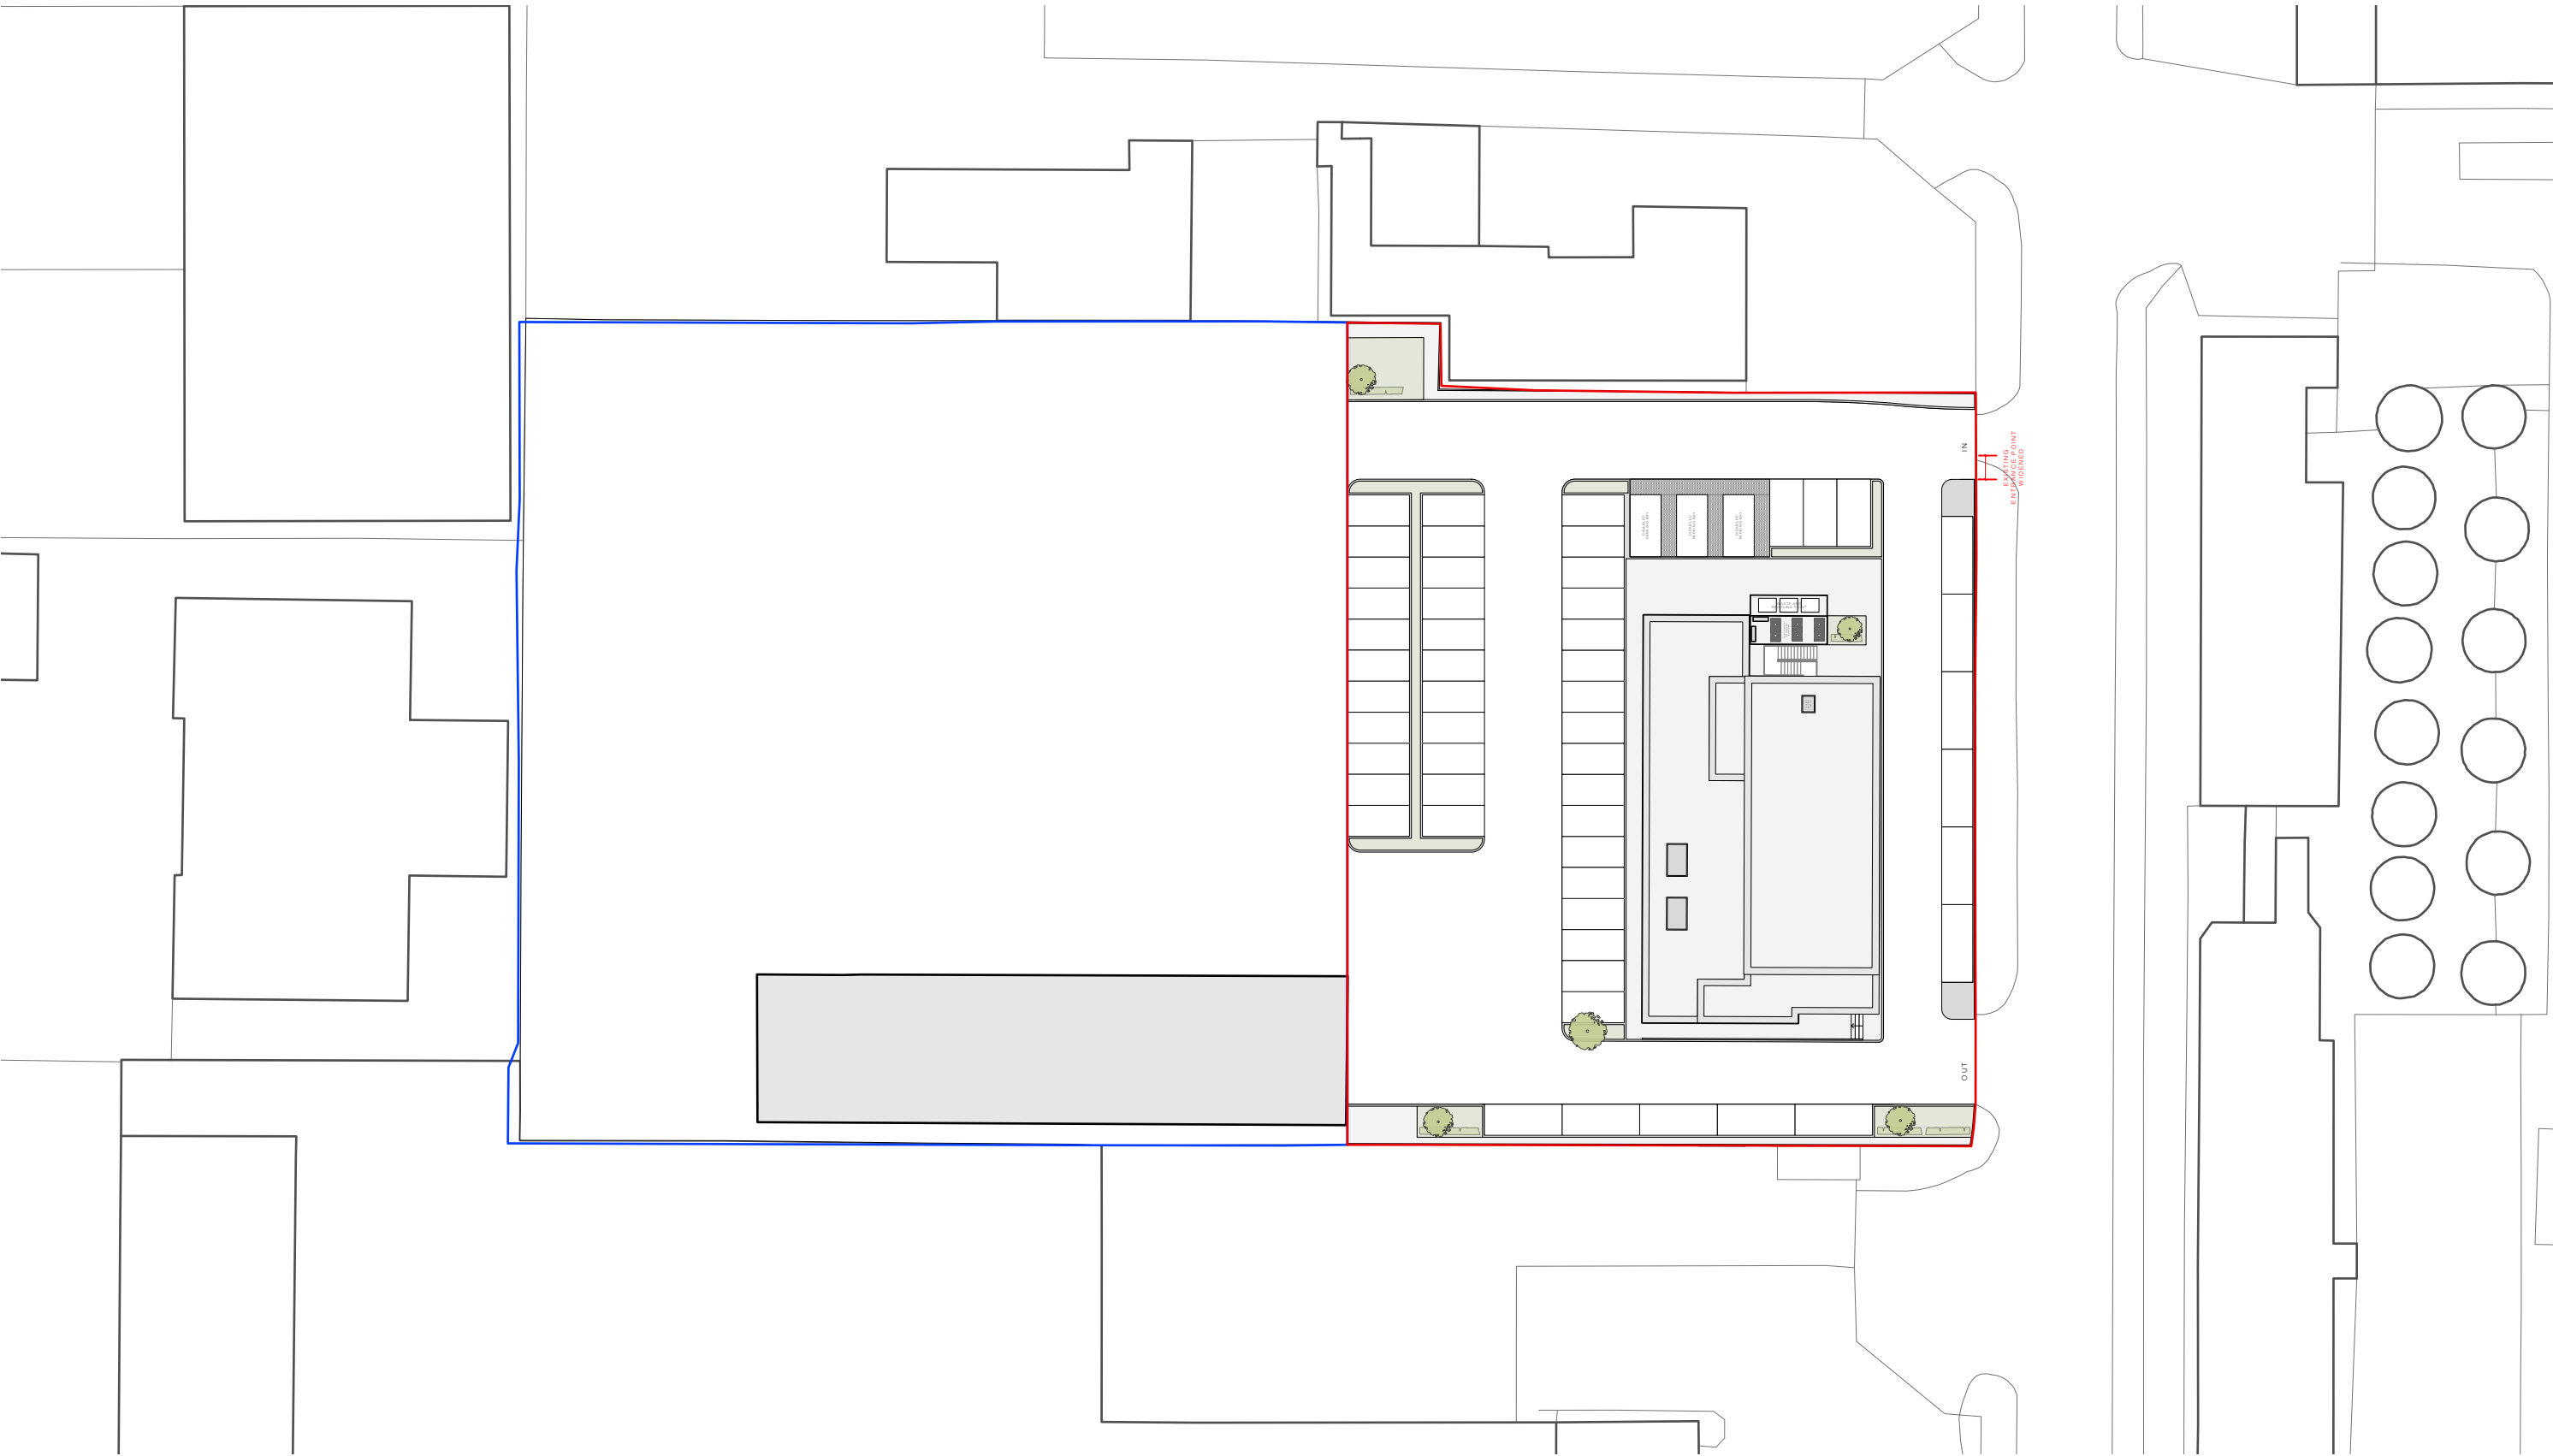

Drawing Title: Site Plan Proposed
Date: 29/11/22
Drawing no: 102
Scale: 1:500 @ A3
Drawn: TL

revision:
revision notes:



DK-Architects

26 Old Haymarket
Liverpool
L1 6ER
0151 231 1209 T
mail@dk-architects.com E
www.dk-architects.com W