




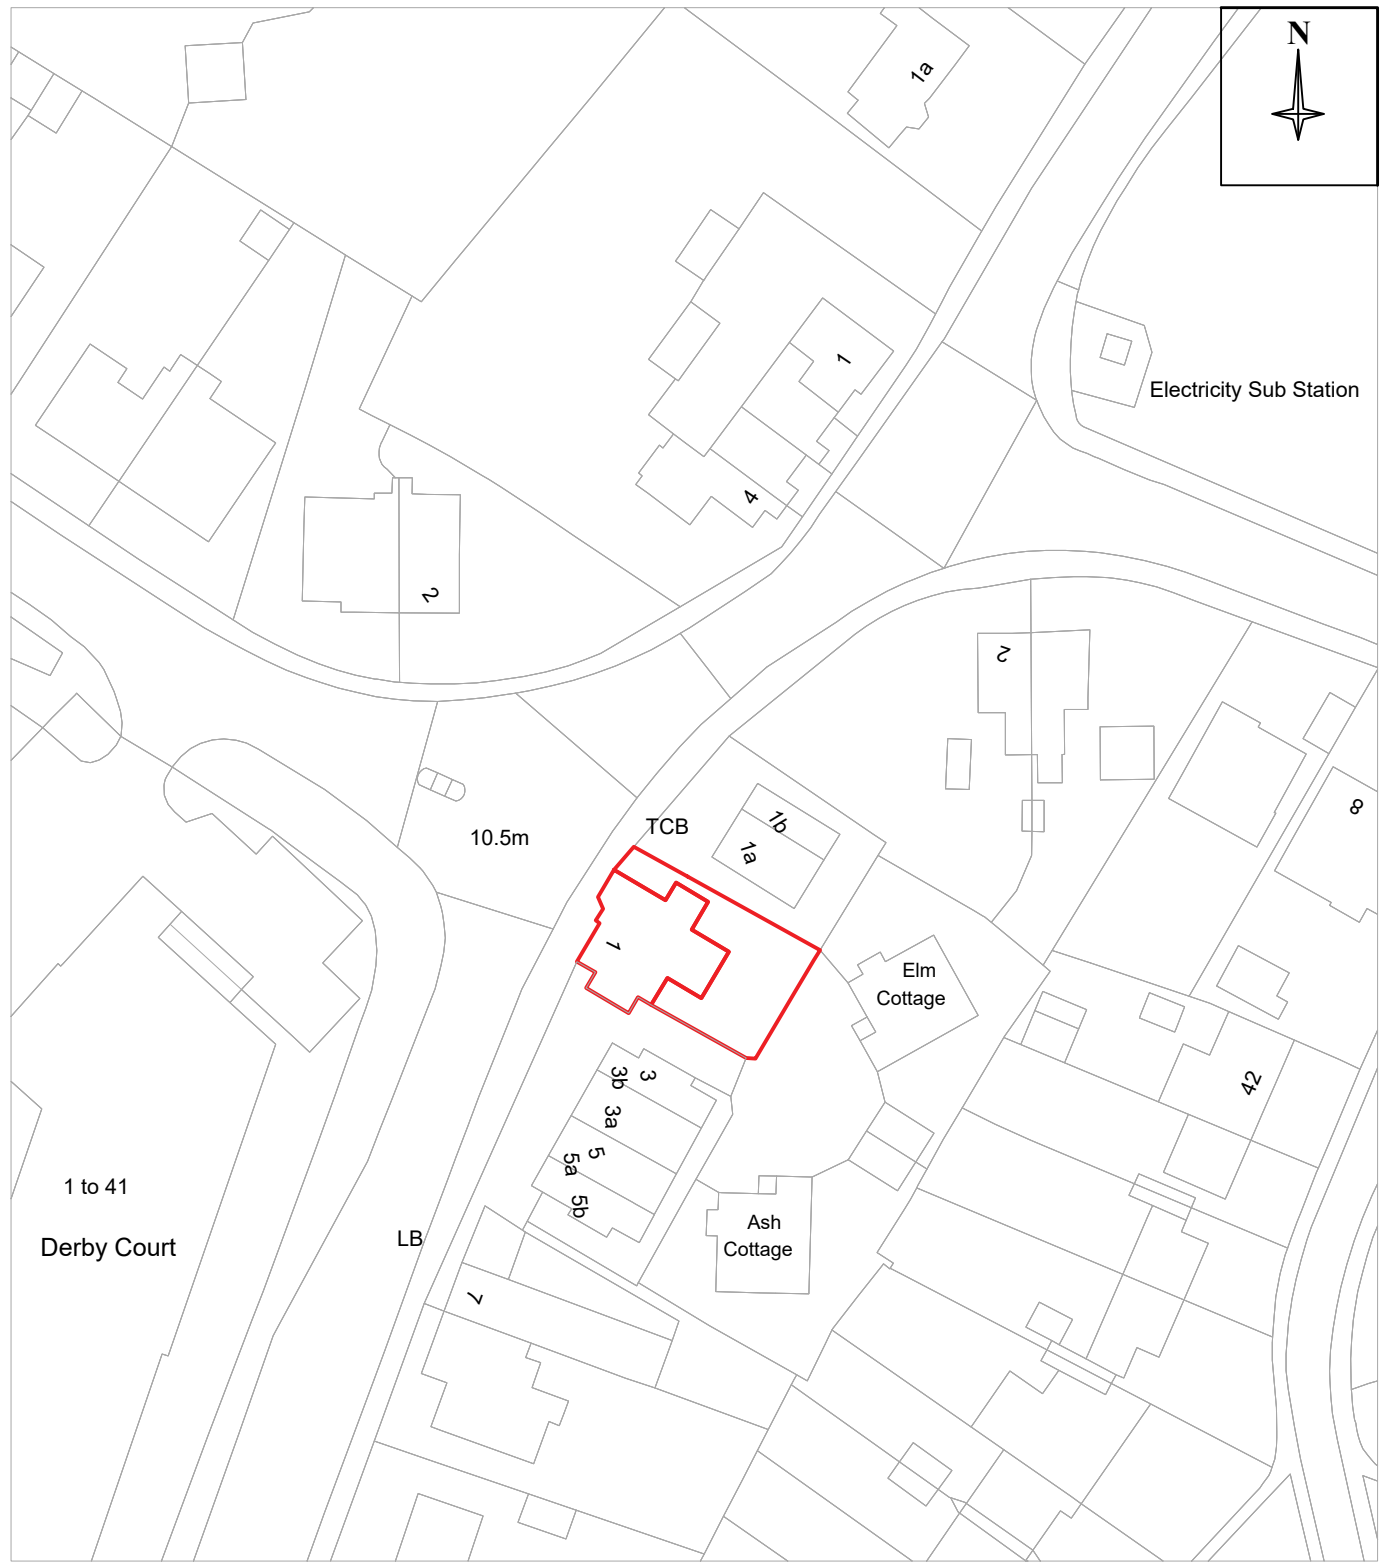

LOCATION PLAN SC 1:1000

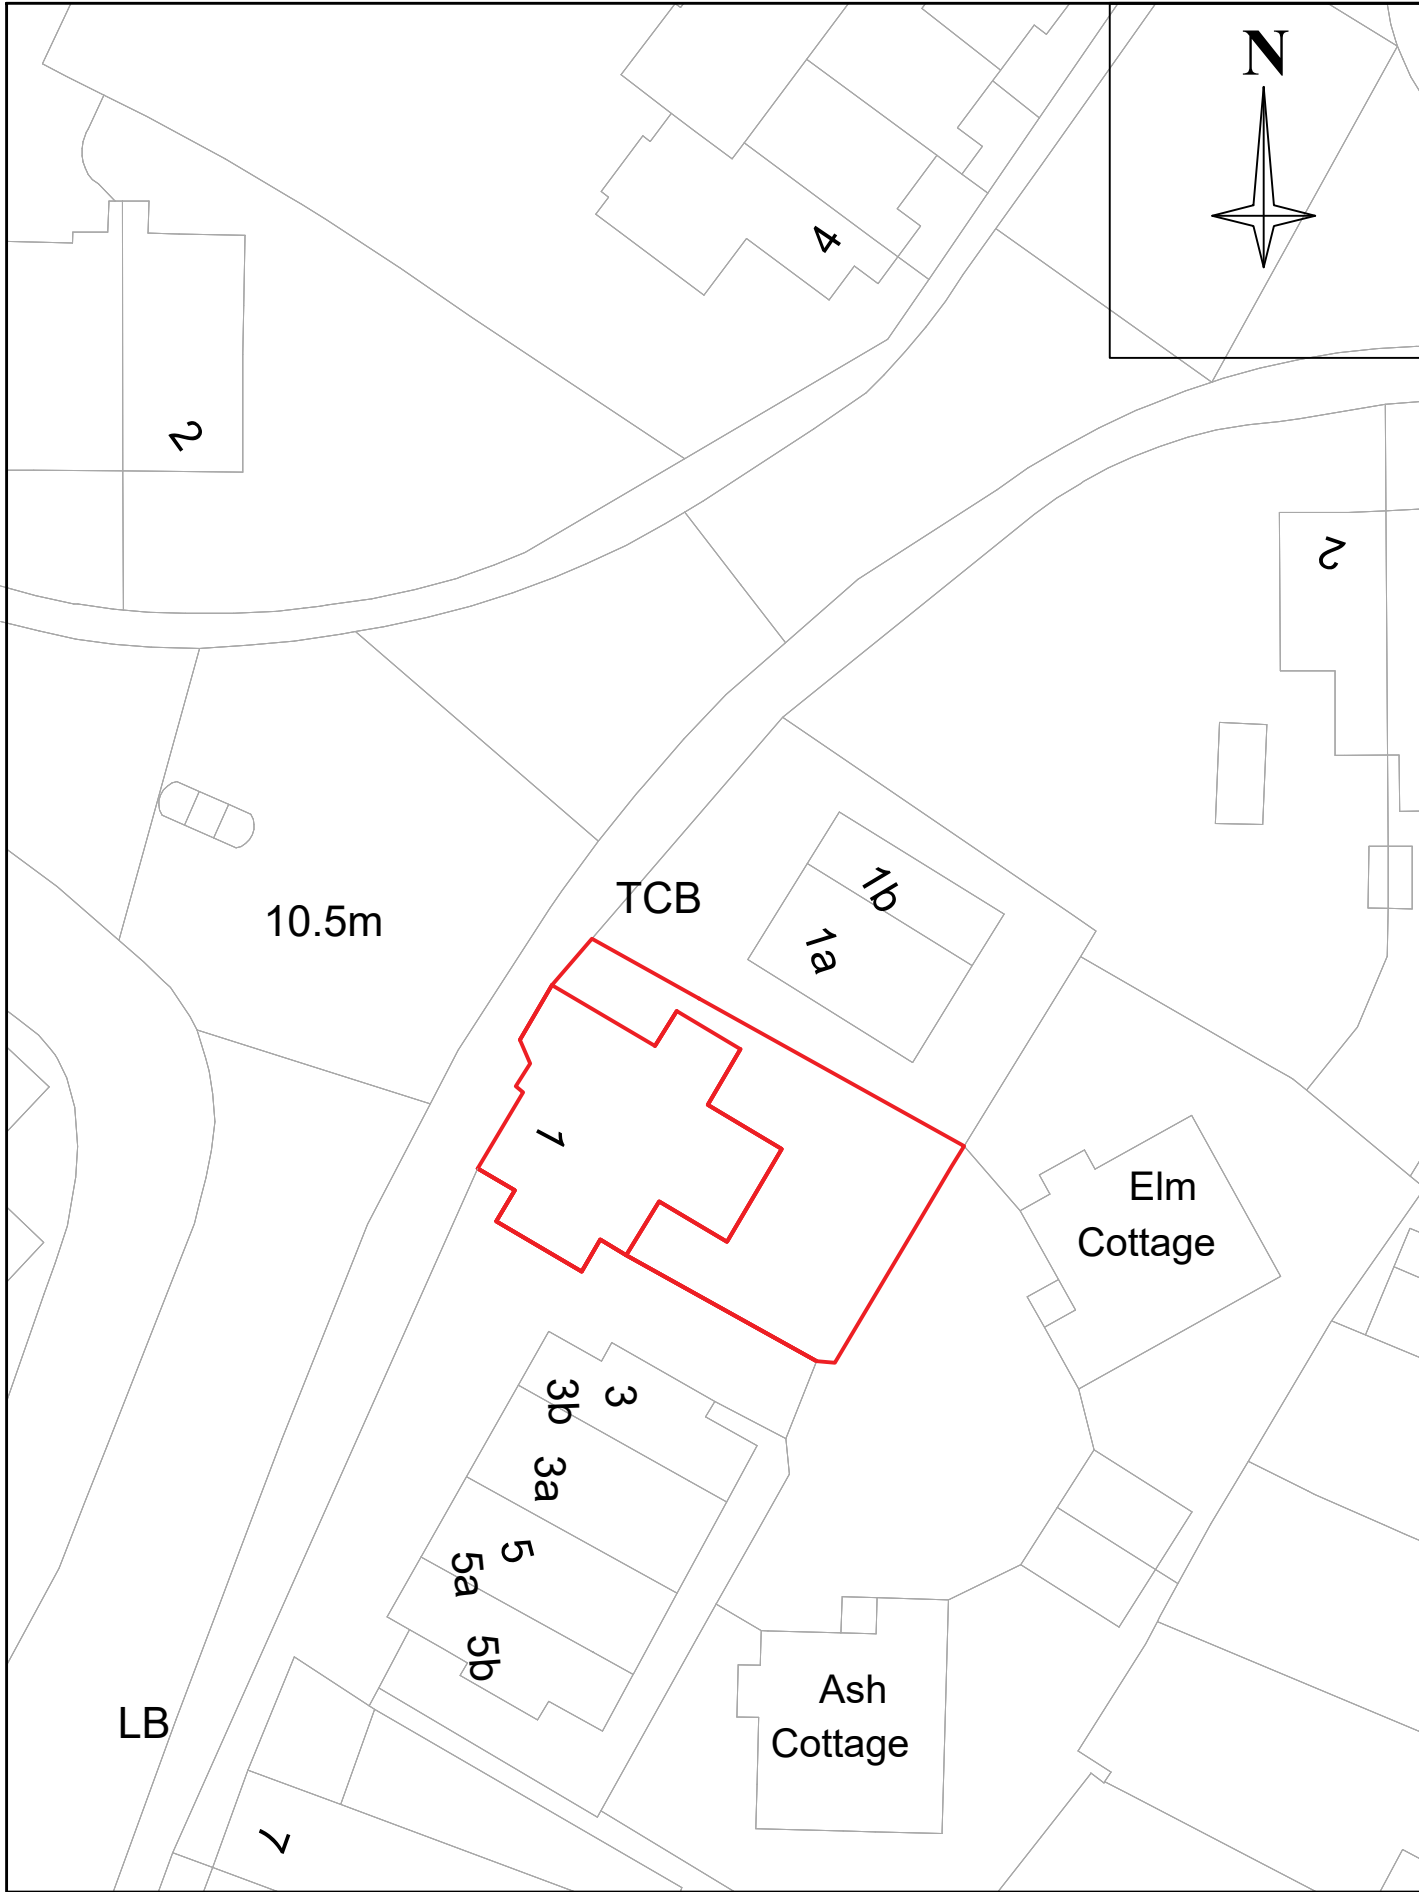


EXISTING SITE PLAN SC 1:500

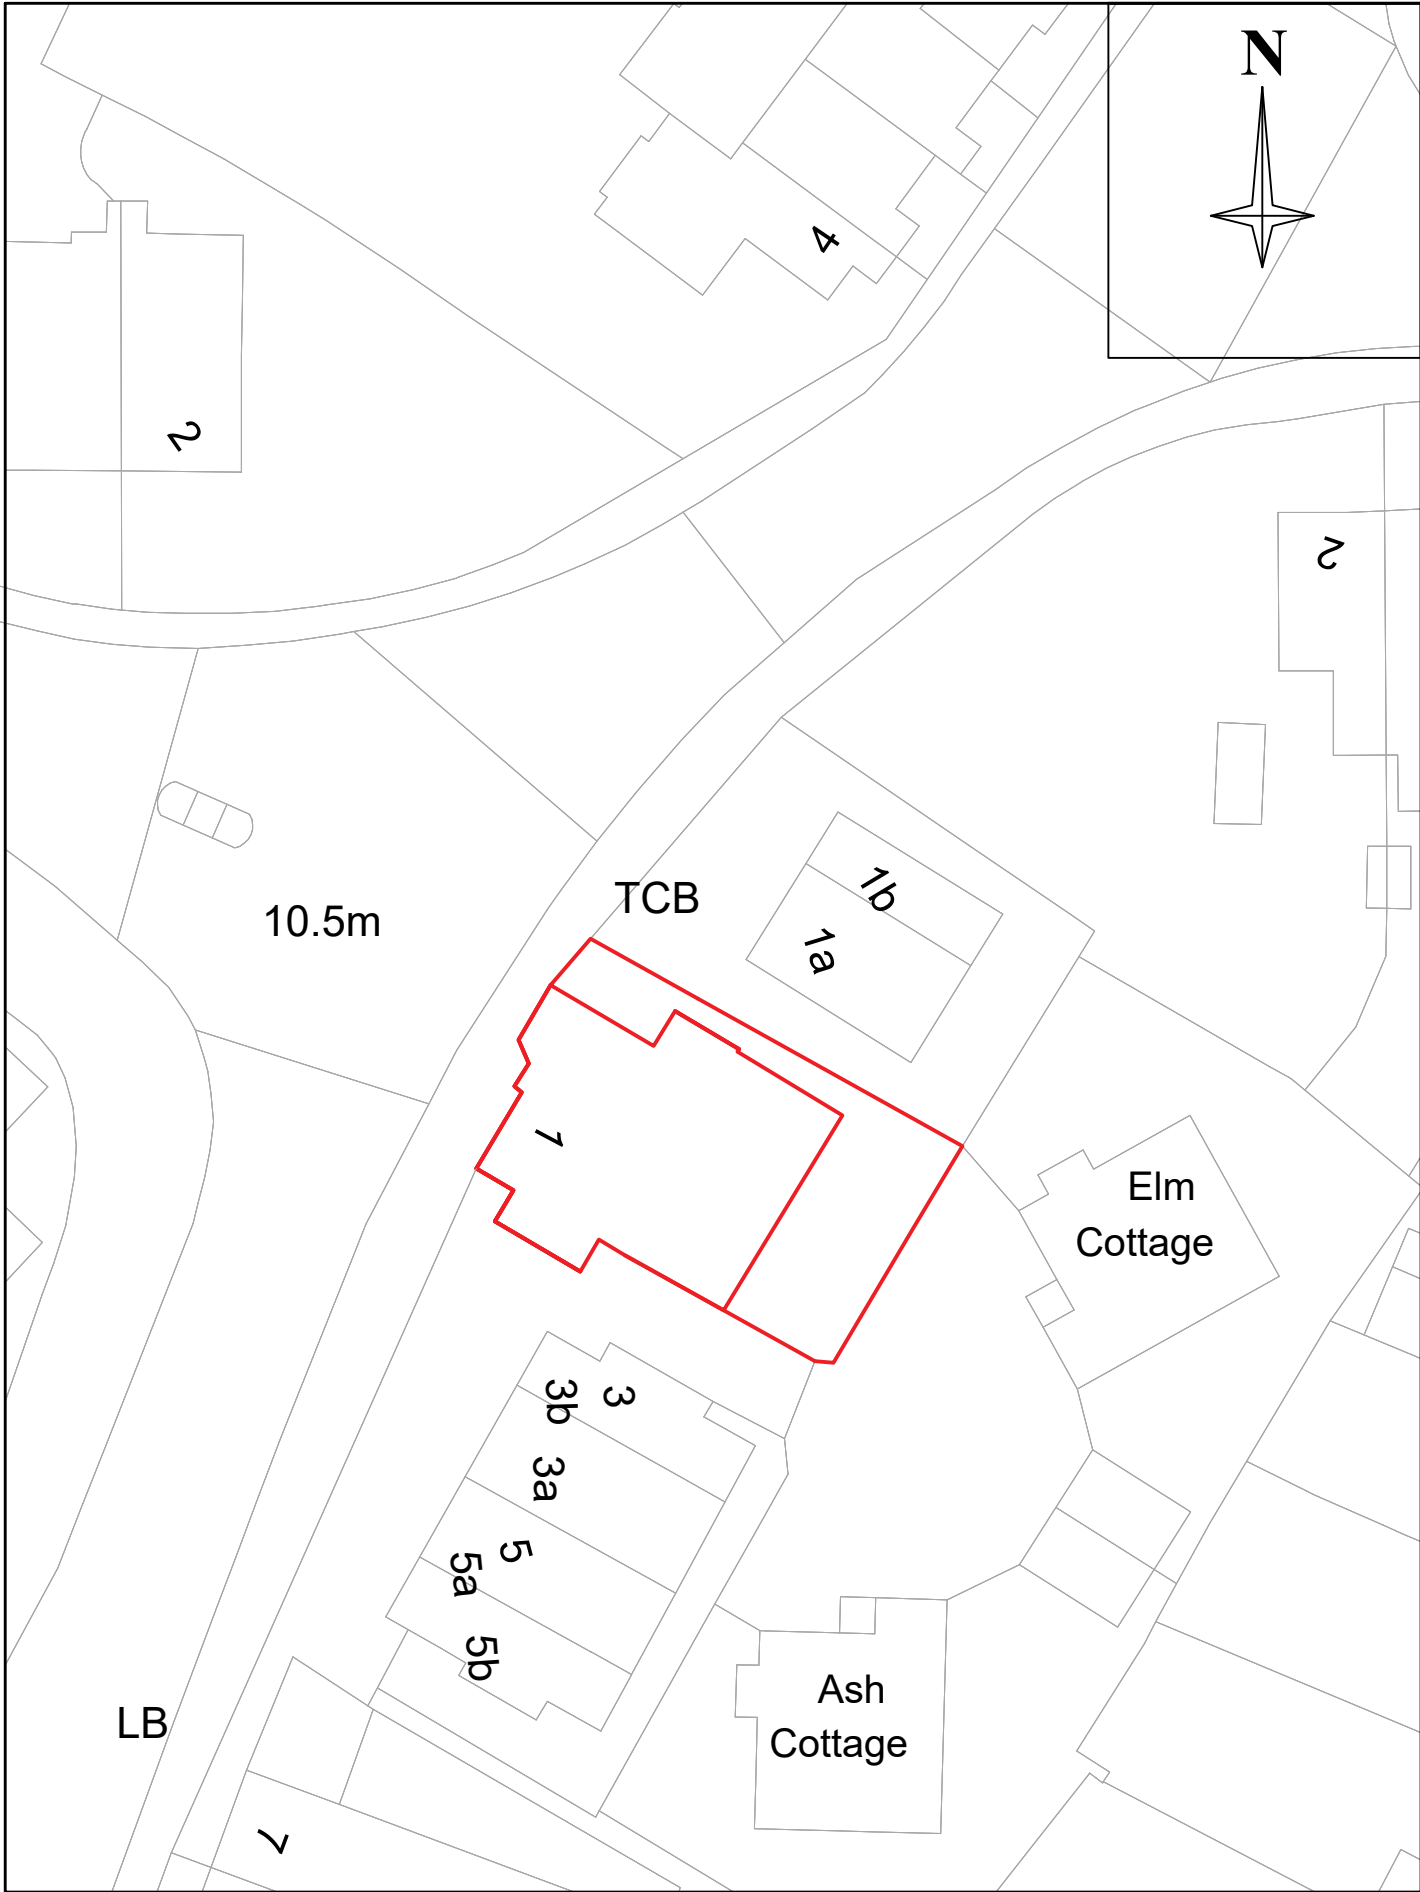

PROPOSED SITE PLAN SC 1:500

NOTES:
DO NOT SCALE THIS DRAWING.
ALL DIMENSIONS TO BE CHECKED ON SITE.
ALL ELEMENTS OF THE STRUCTURE
TO BE 12 HOUR FIRE RESISTING.
ALL WORKS INVOLVING EXCAVATION
ADJACENT TO THE BOUNDARY OR THAT
AFFECTS THE ADJACENT PROPERTY
SHOULD ONLY BE COMMENCED SUBJECT
TO SERVING ALL NOTICES ETC.
ON THE ADJACENT OWNERS & SATISFYING
THE PROCEDURAL REQUIREMENTS
OF THE PARTY WALL ACT 1996.
CONTRACTOR TO BE RESPONSIBLE
FOR ALL PROPPING AND SHORING OF ALL
STRUCTURAL ELEMENTS
WHILE WORKS ARE UNDERTAKEN

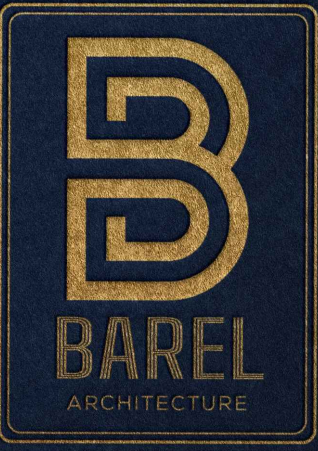

PROJECT : 1 BAILEYS LANE
L3 2JH
CLIENT : MR KEMAL
DRAWING : LOCATION AND SITE PLAN
SCALE : 1:100 - A2 SHEET
DATE : 06.04.2024
DESIGNER : MUHAMMAD BARMAN

BAREL
ARCHITECTURE
e : info@barel.co.uk
t : 07367642509
w : www.barel.co.uk
BASECAMP LIVERPOOL, LEVEL ONE
49 JAMAICA STREET
L1 0AH, LIVERPOOL