


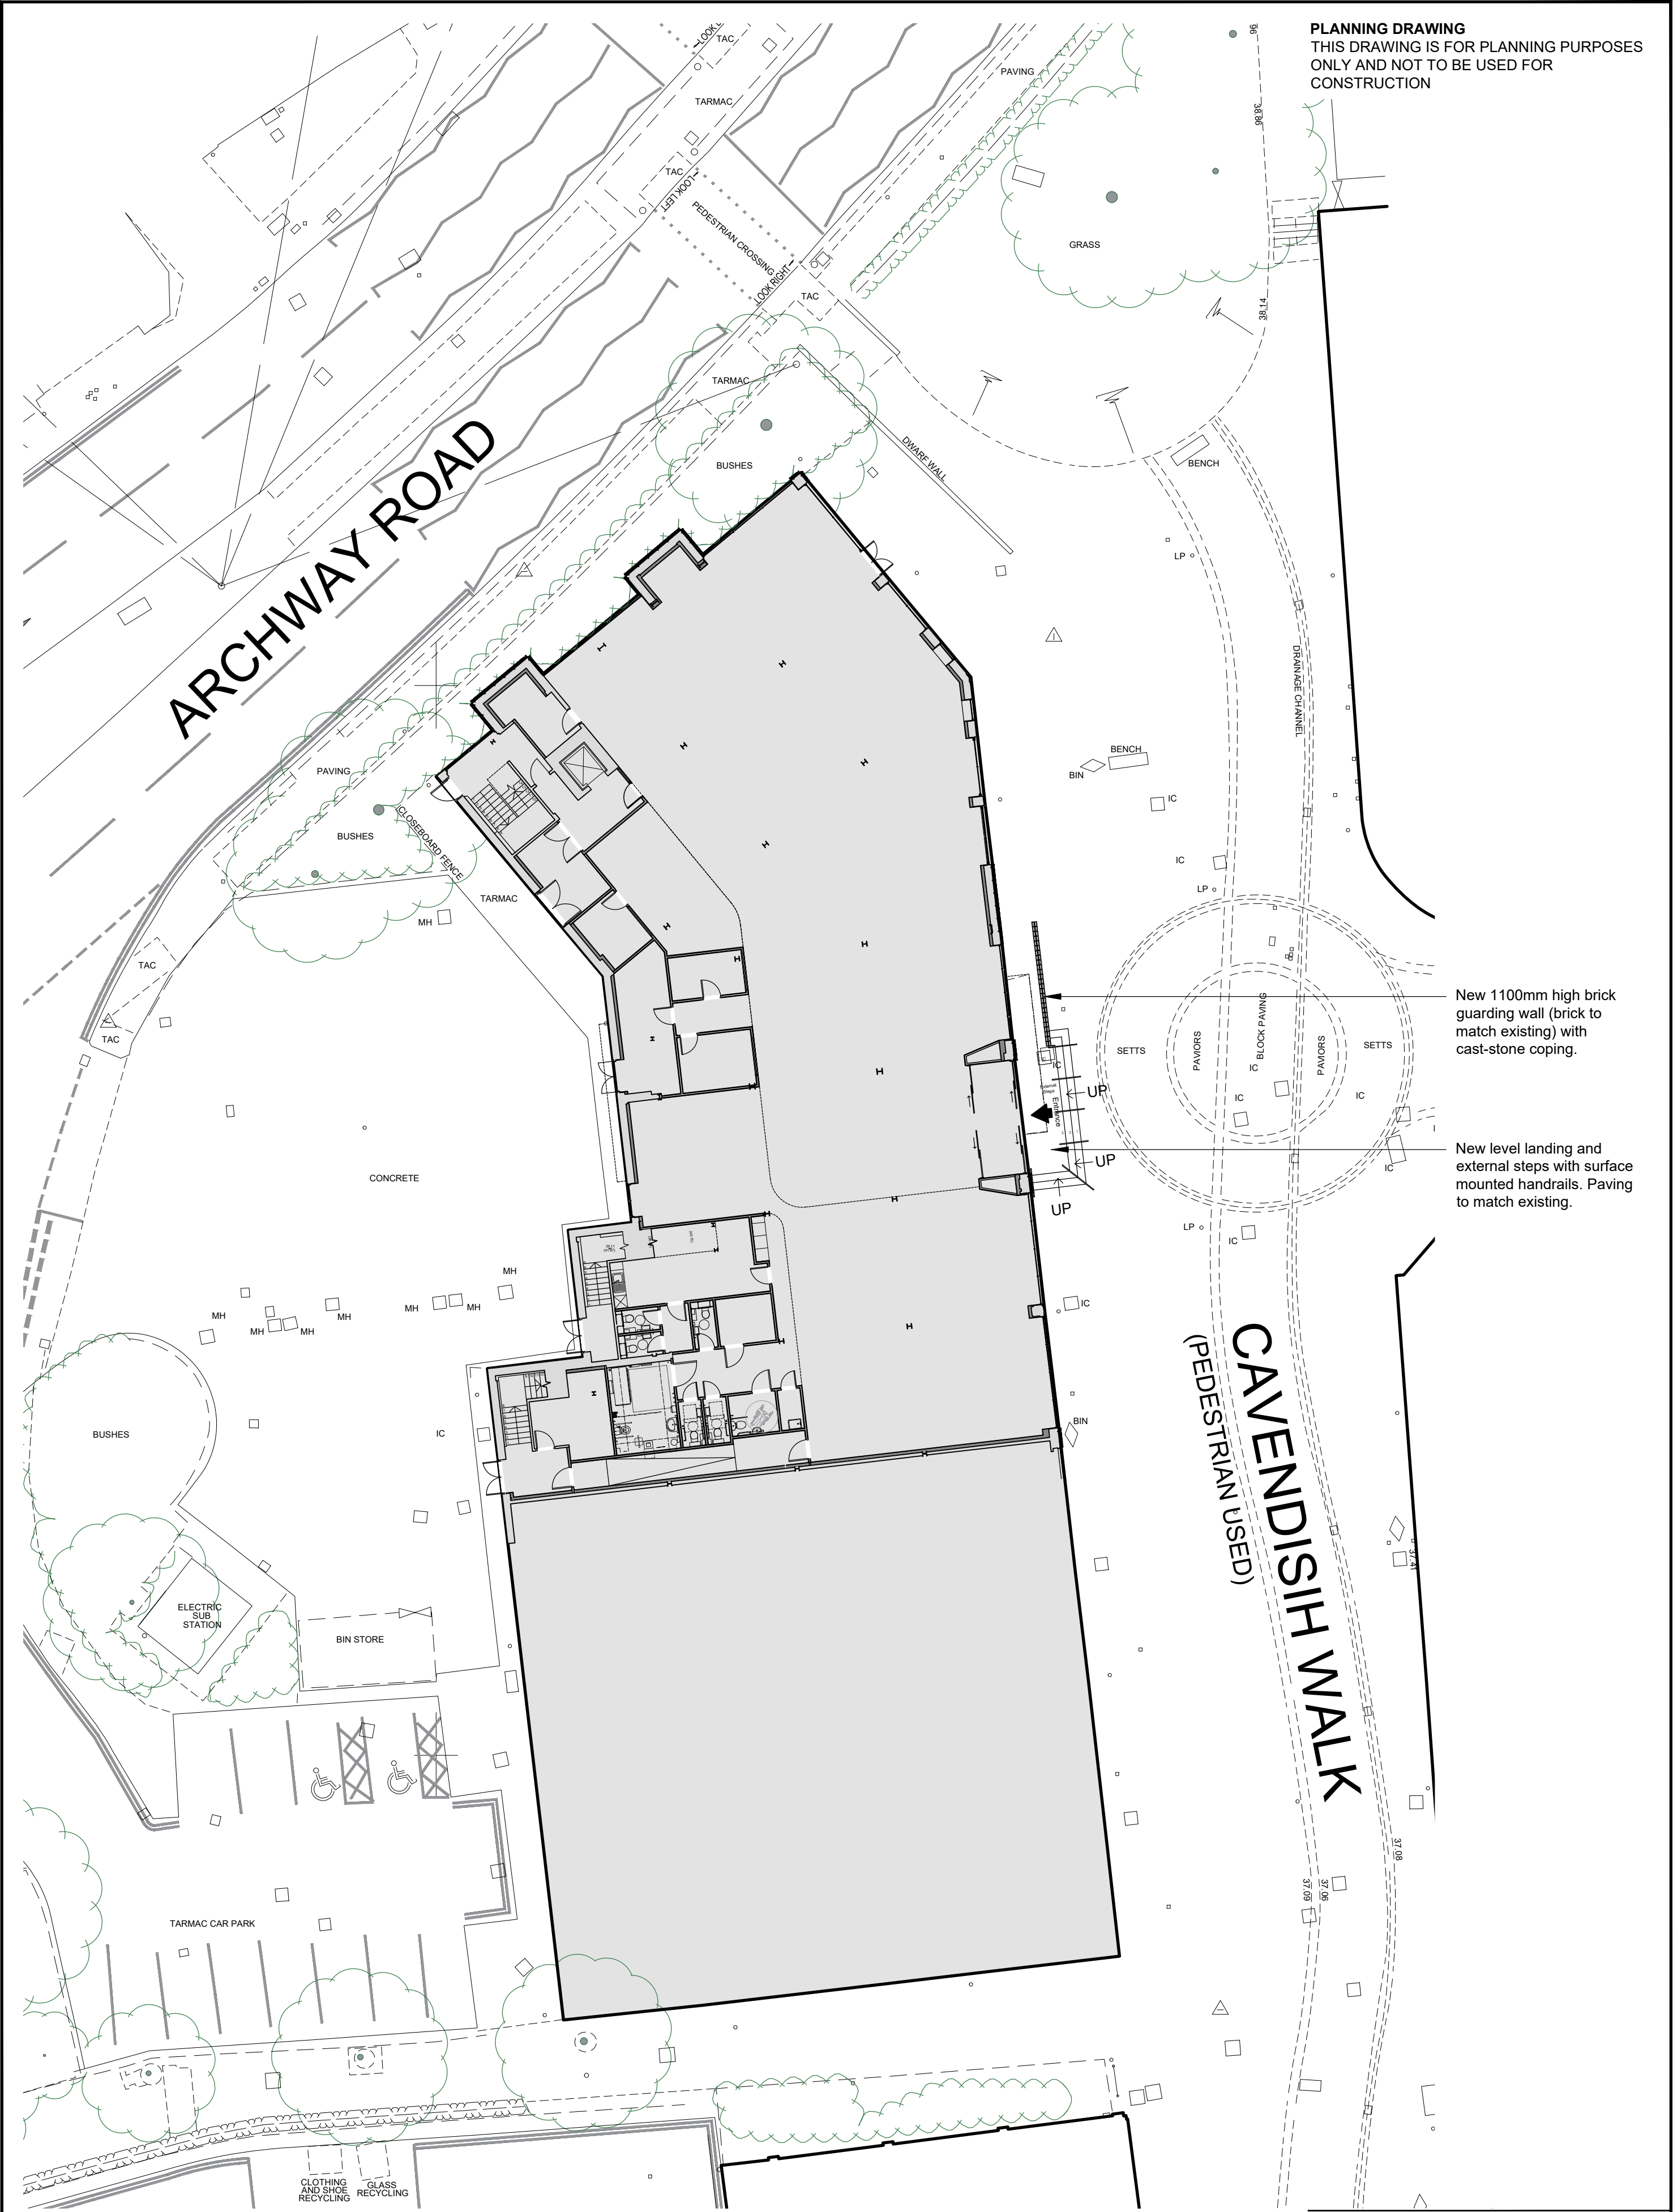


PLANNING DRAWING
THIS DRAWING IS FOR PLANNING PURPOSES
ONLY AND NOT TO BE USED FOR
CONSTRUCTION

New 1100mm high brick
guarding wall (brick to
match existing) with
cast-stone coping.

New level landing and
external steps with surface
mounted handrails. Paving
to match existing.

purpose **PLANNING**

REVISIONS				
Rev.	Description	Date	By	Chk'd
-	-	-	-	-

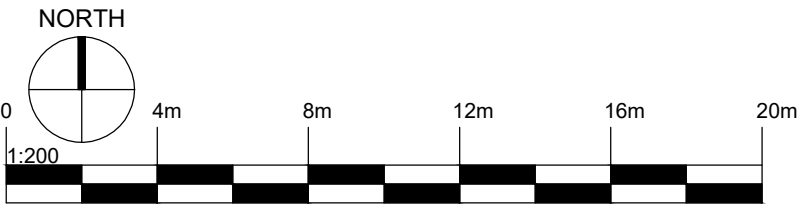

CASS

architecture
masterplanning
landscape
conservation
sustainability
ecology

Studio 204B The Tea Factory
82 Wood Street
Liverpool L1 4DQ
T 0151 707 0110
E cass-liverpool@cass-design.co.uk
W www.cass-design.co.uk

client
Knowsley MBC
project
Cavendish Walk, Huyton, L36 9YG

drawing title
Proposed Site Plan

scale @A2	1:200
date	27/03/2026
drn	ES
ch'k'd	AW

MER1078C - 026

-