




TENDER NOTE
DO NOT SCALE FROM THIS DRAWING

Existing Floor Plans Key

- 38.05 Floor Level.
(41.12) Ceiling Level.
(41.13) Ceiling Level.
CL38.05 Window Cill Level.
HL40.66 Head Level.
USB45.90 Underside of Beam Level.
Existing Walls to be retained.
Walls / Windows / Doors / Fittings to be demolished & removed. Contractor to make good demolished areas in preparation for new fixtures and fittings.

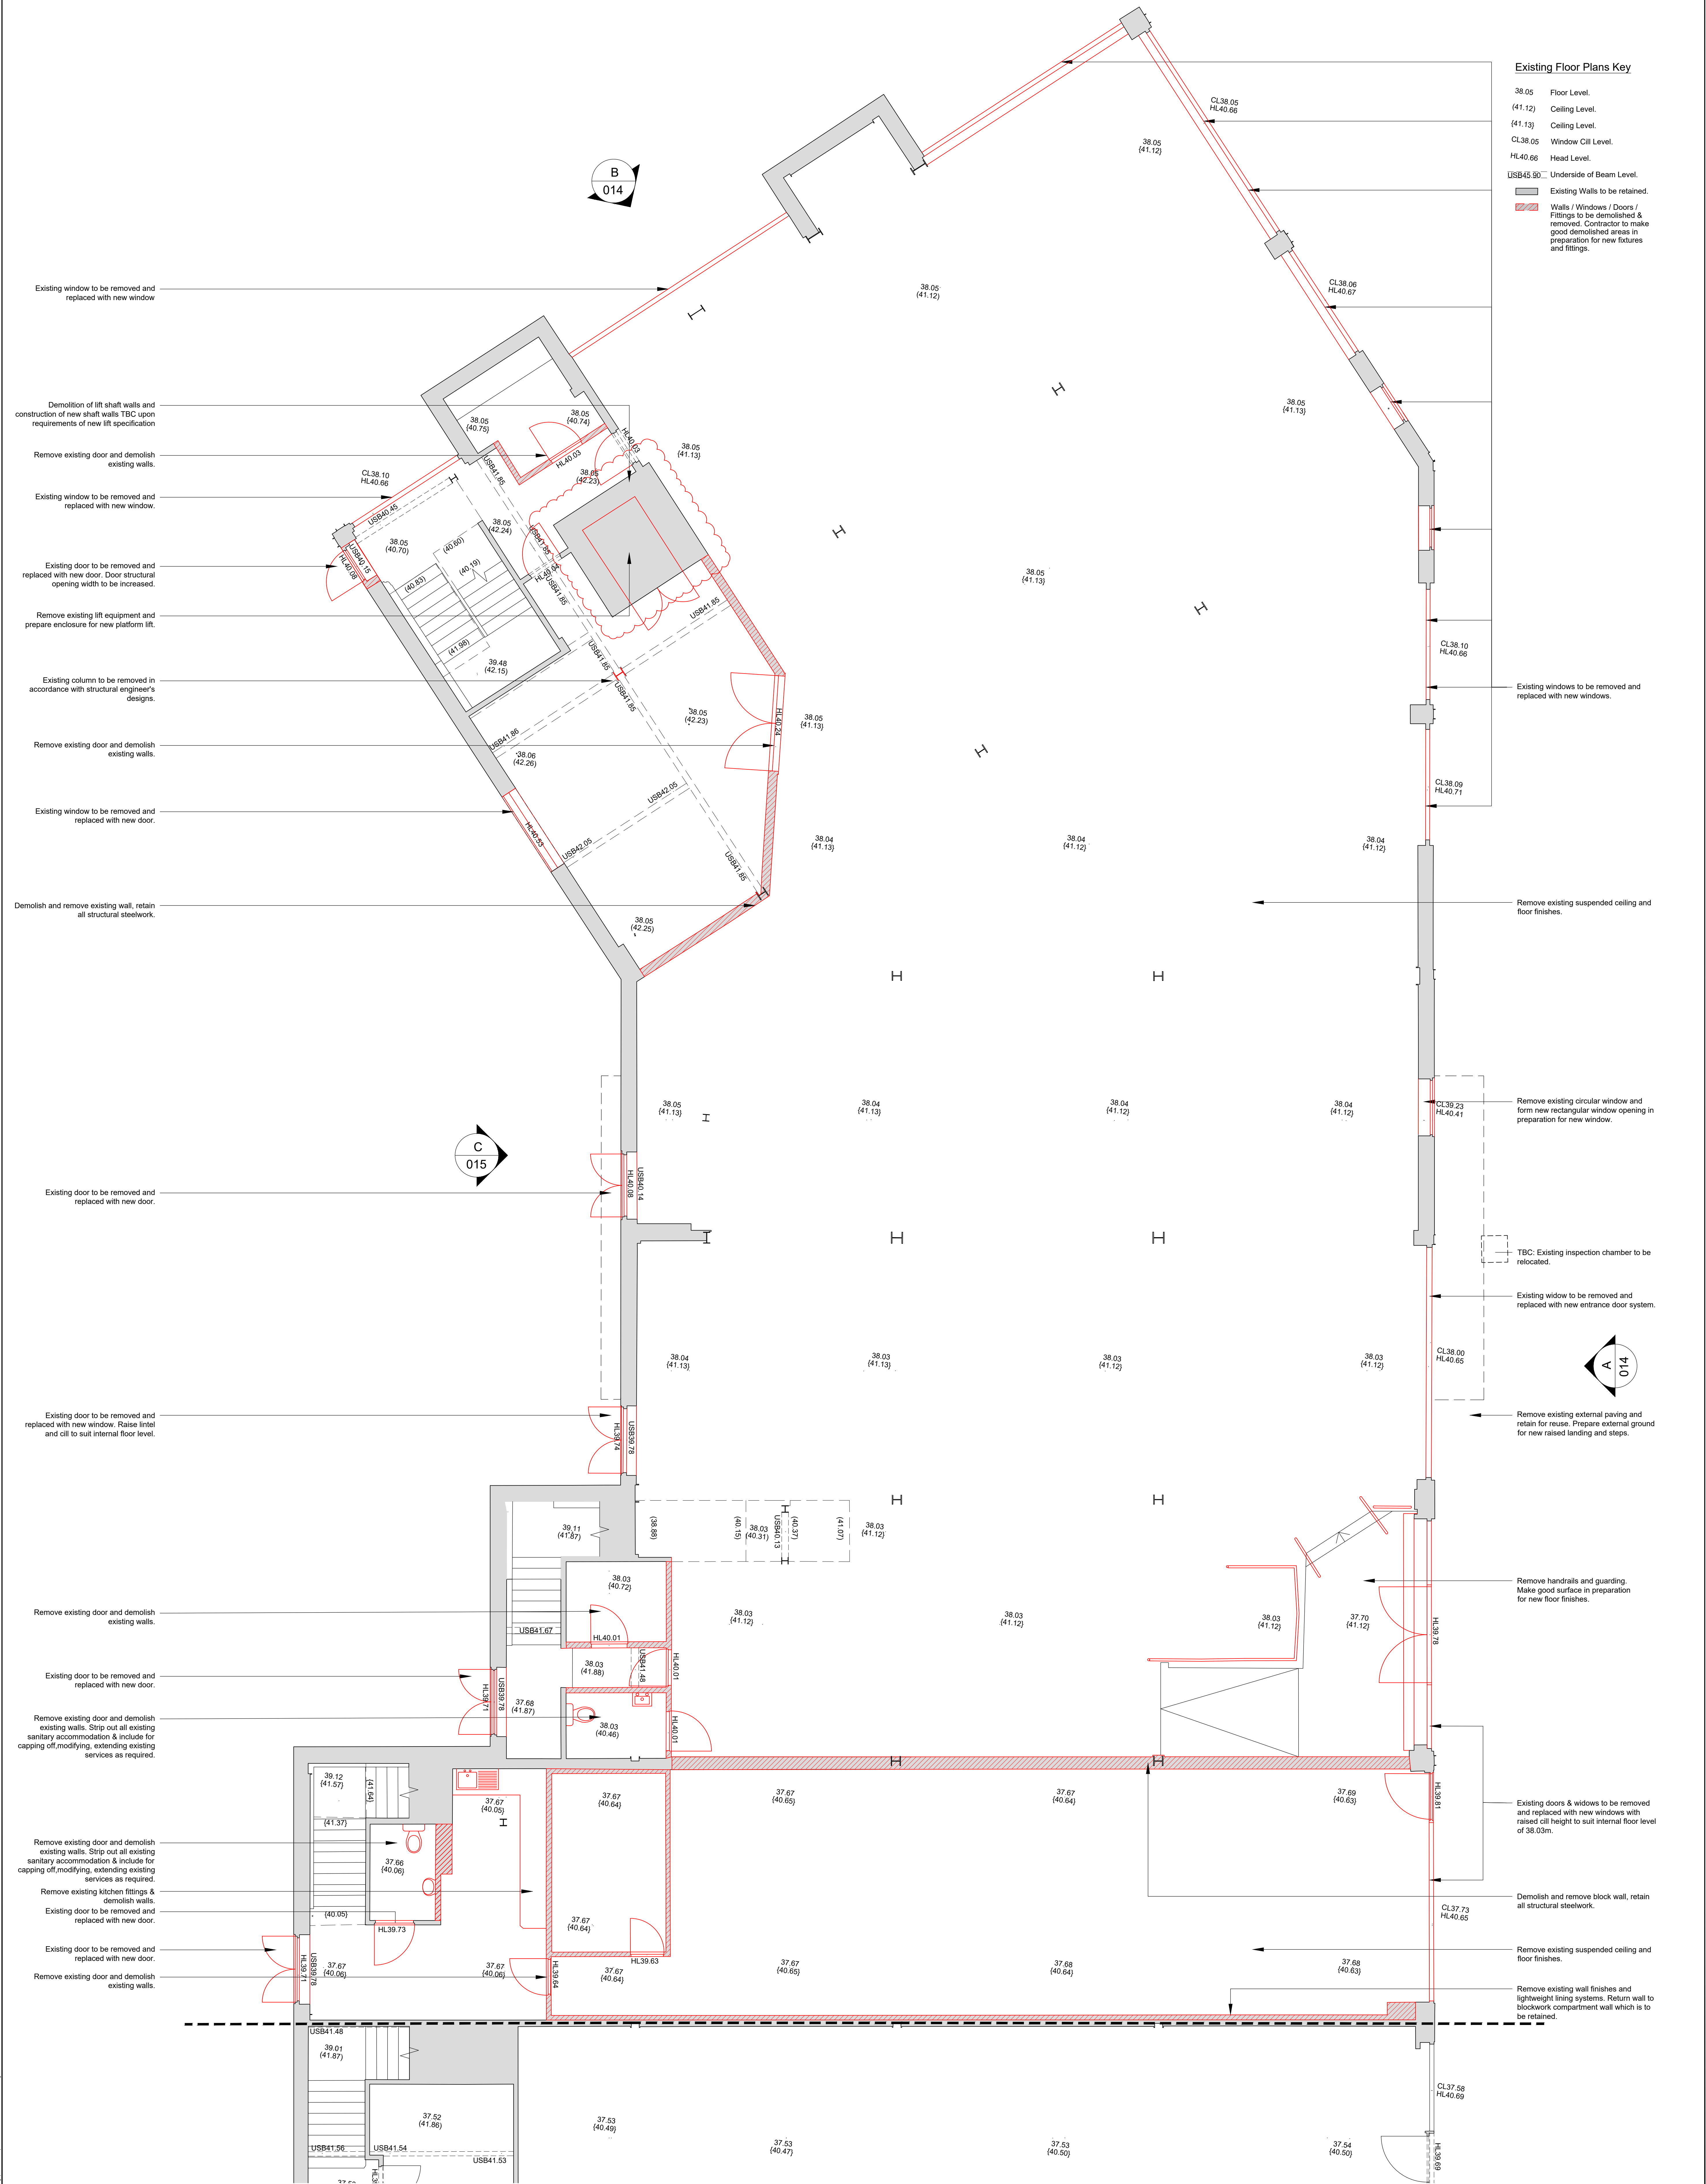

REVISIONS				
Rev	Description	Date	By	Chkd
A	Tender drawing	13/03/2026	LB	ES

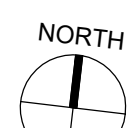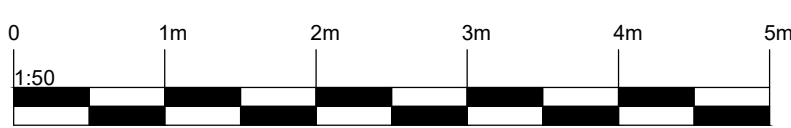

CASS		purpose TENDER	
client Knowsley MBC project Cavendish Walk, Huyton		drawing title Ground Floor Plan as Existing	
scale @ A0 1:50		1078C-111	
date 05/02/2026		A	
dm ES	chk'd AW	Original paper size (A0) 841x1189mm	