

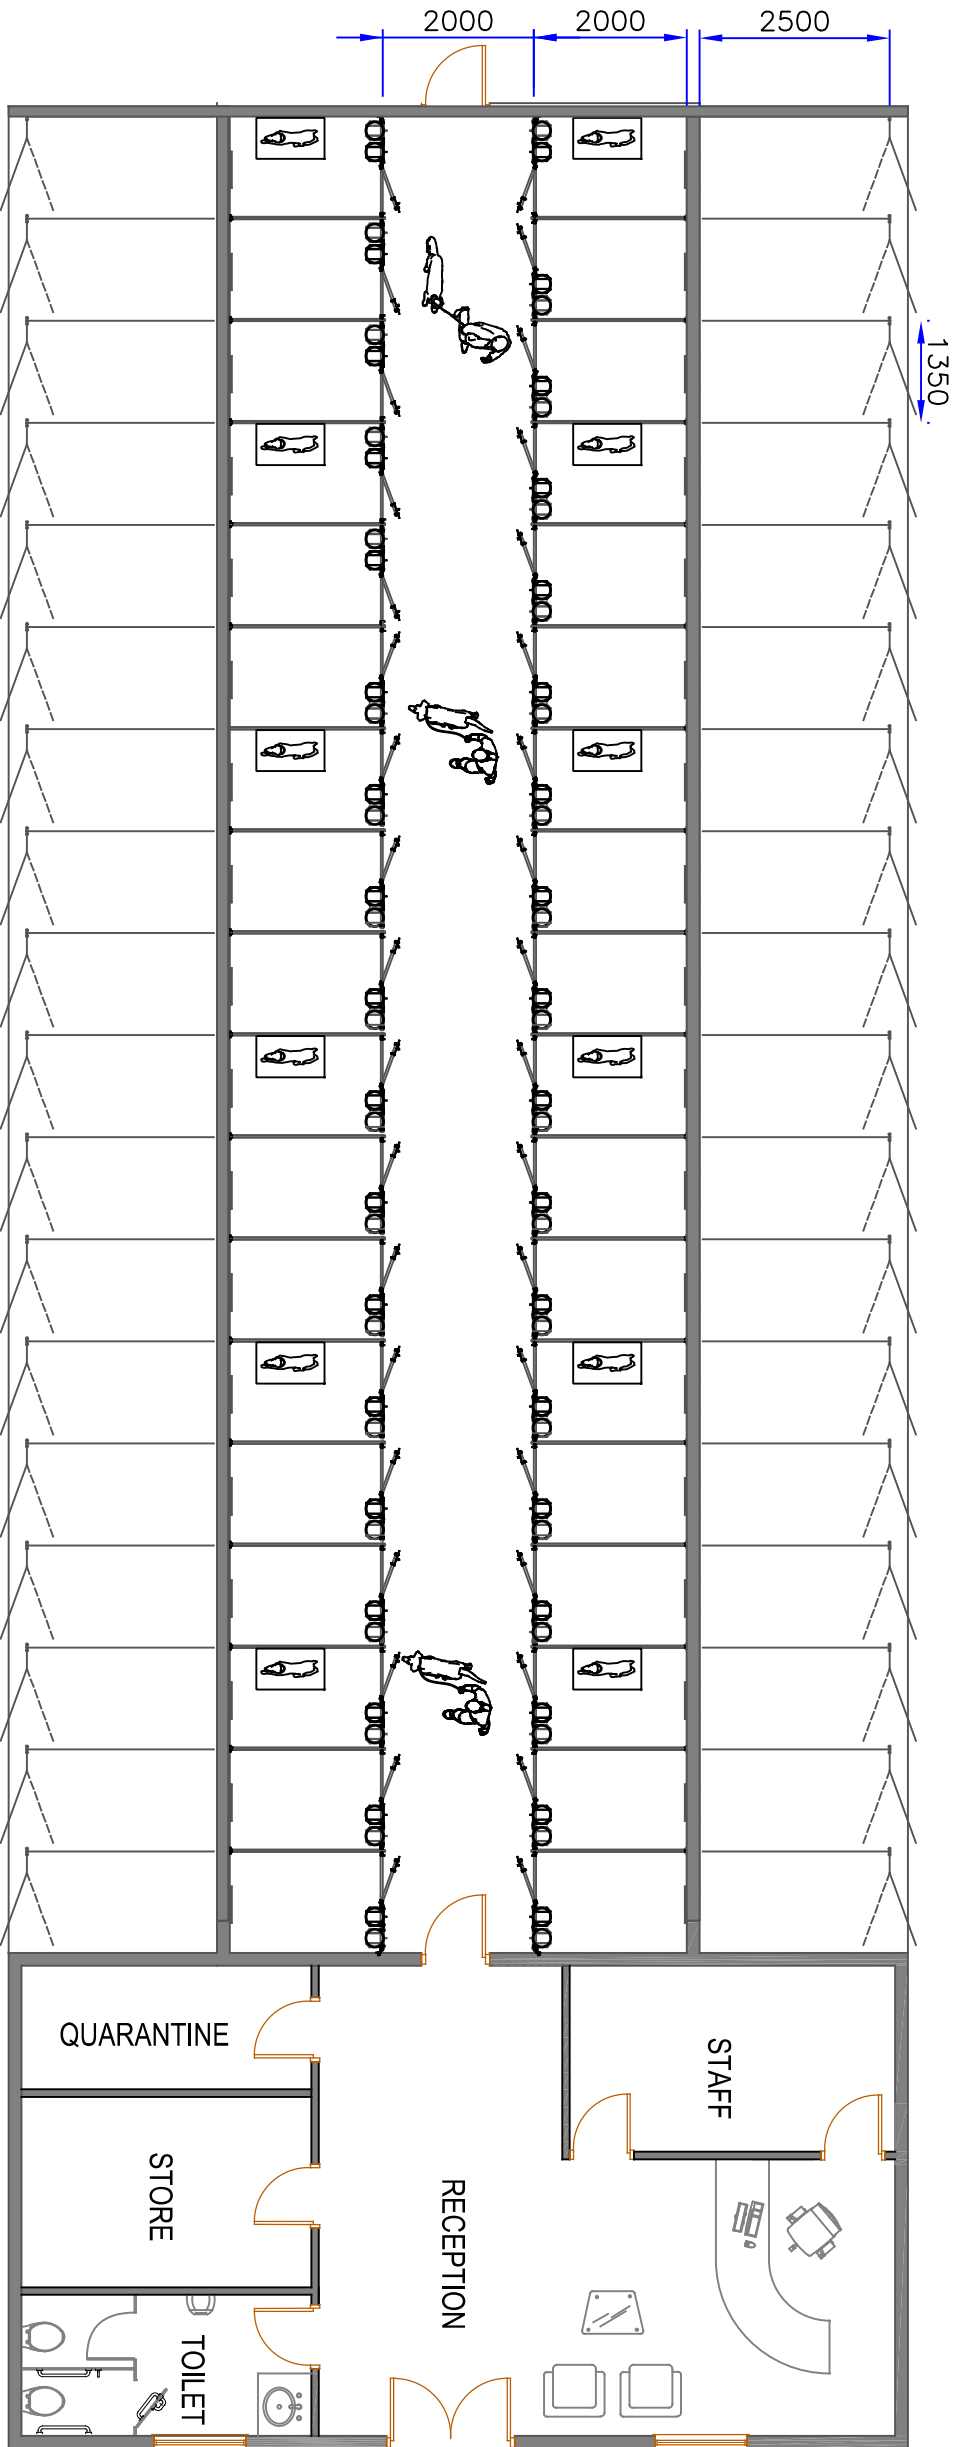
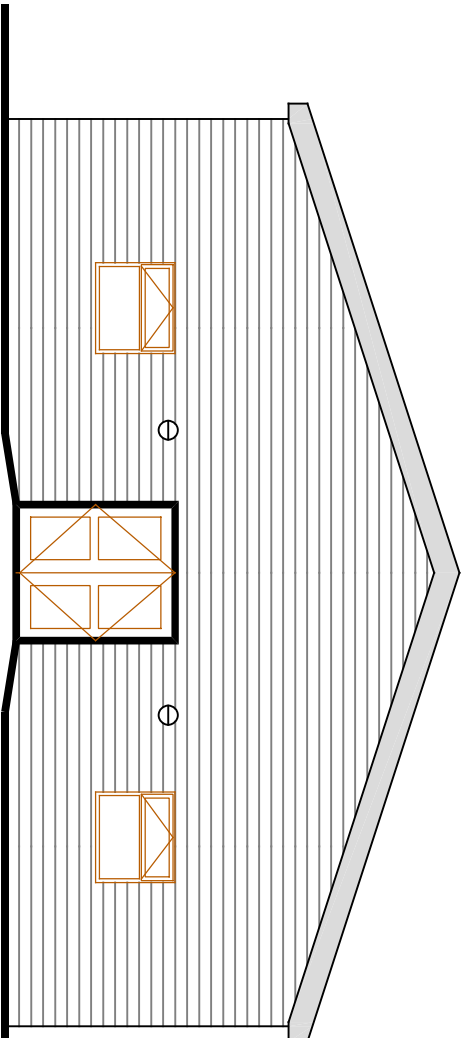
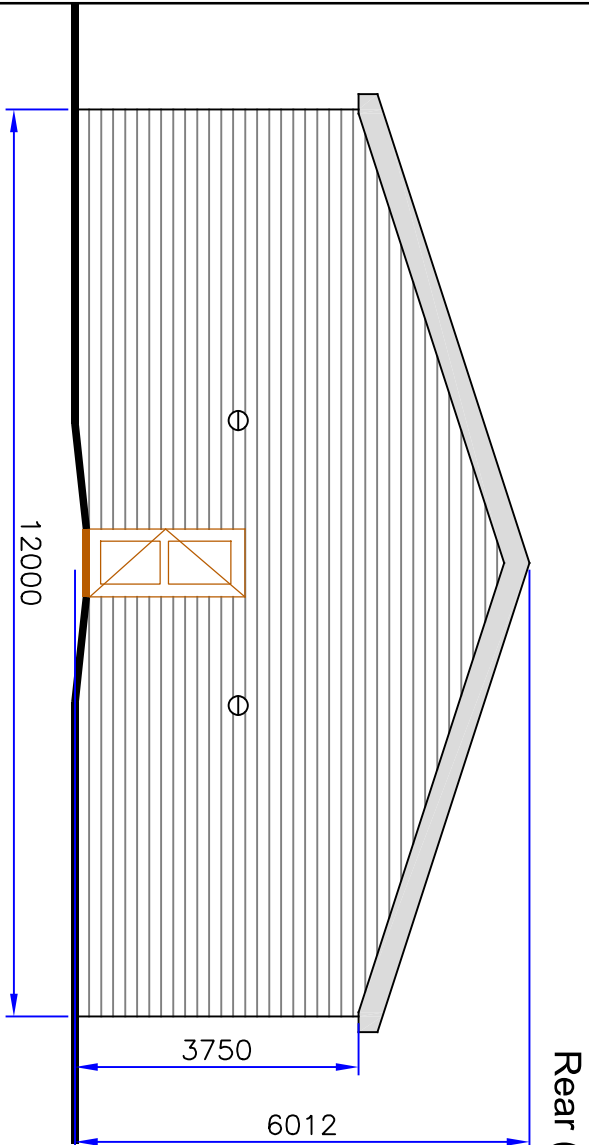
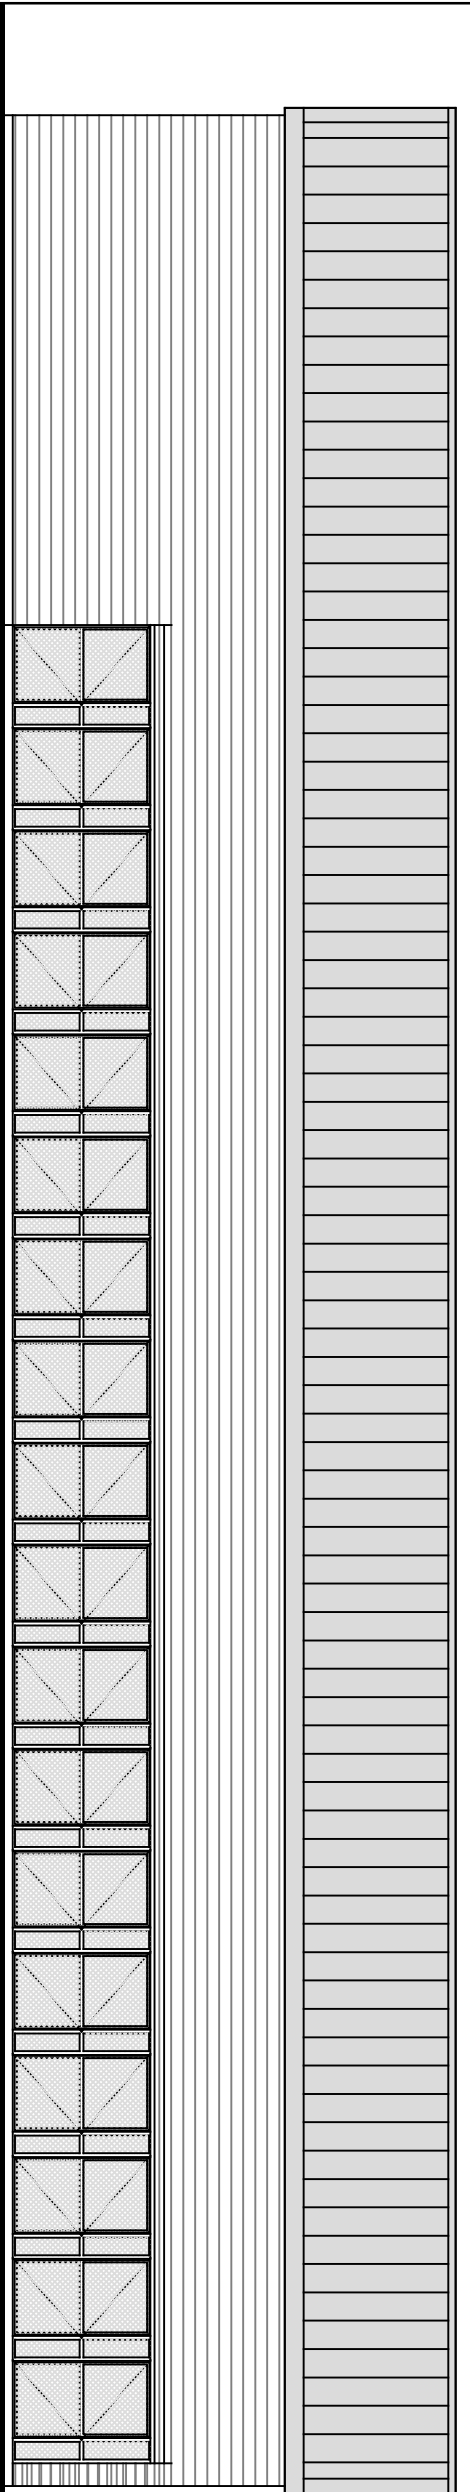
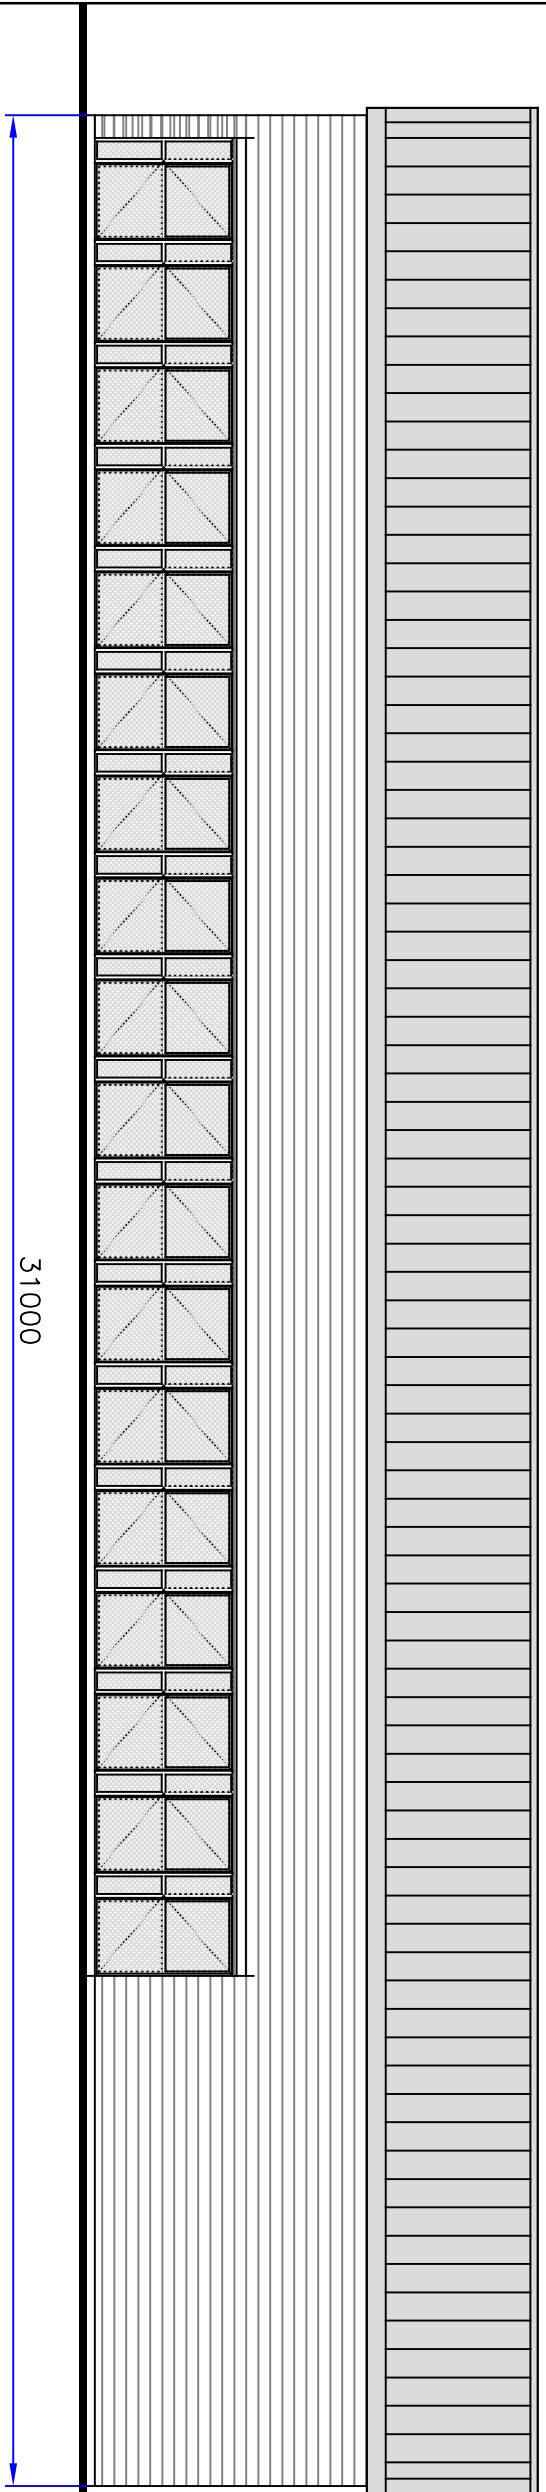
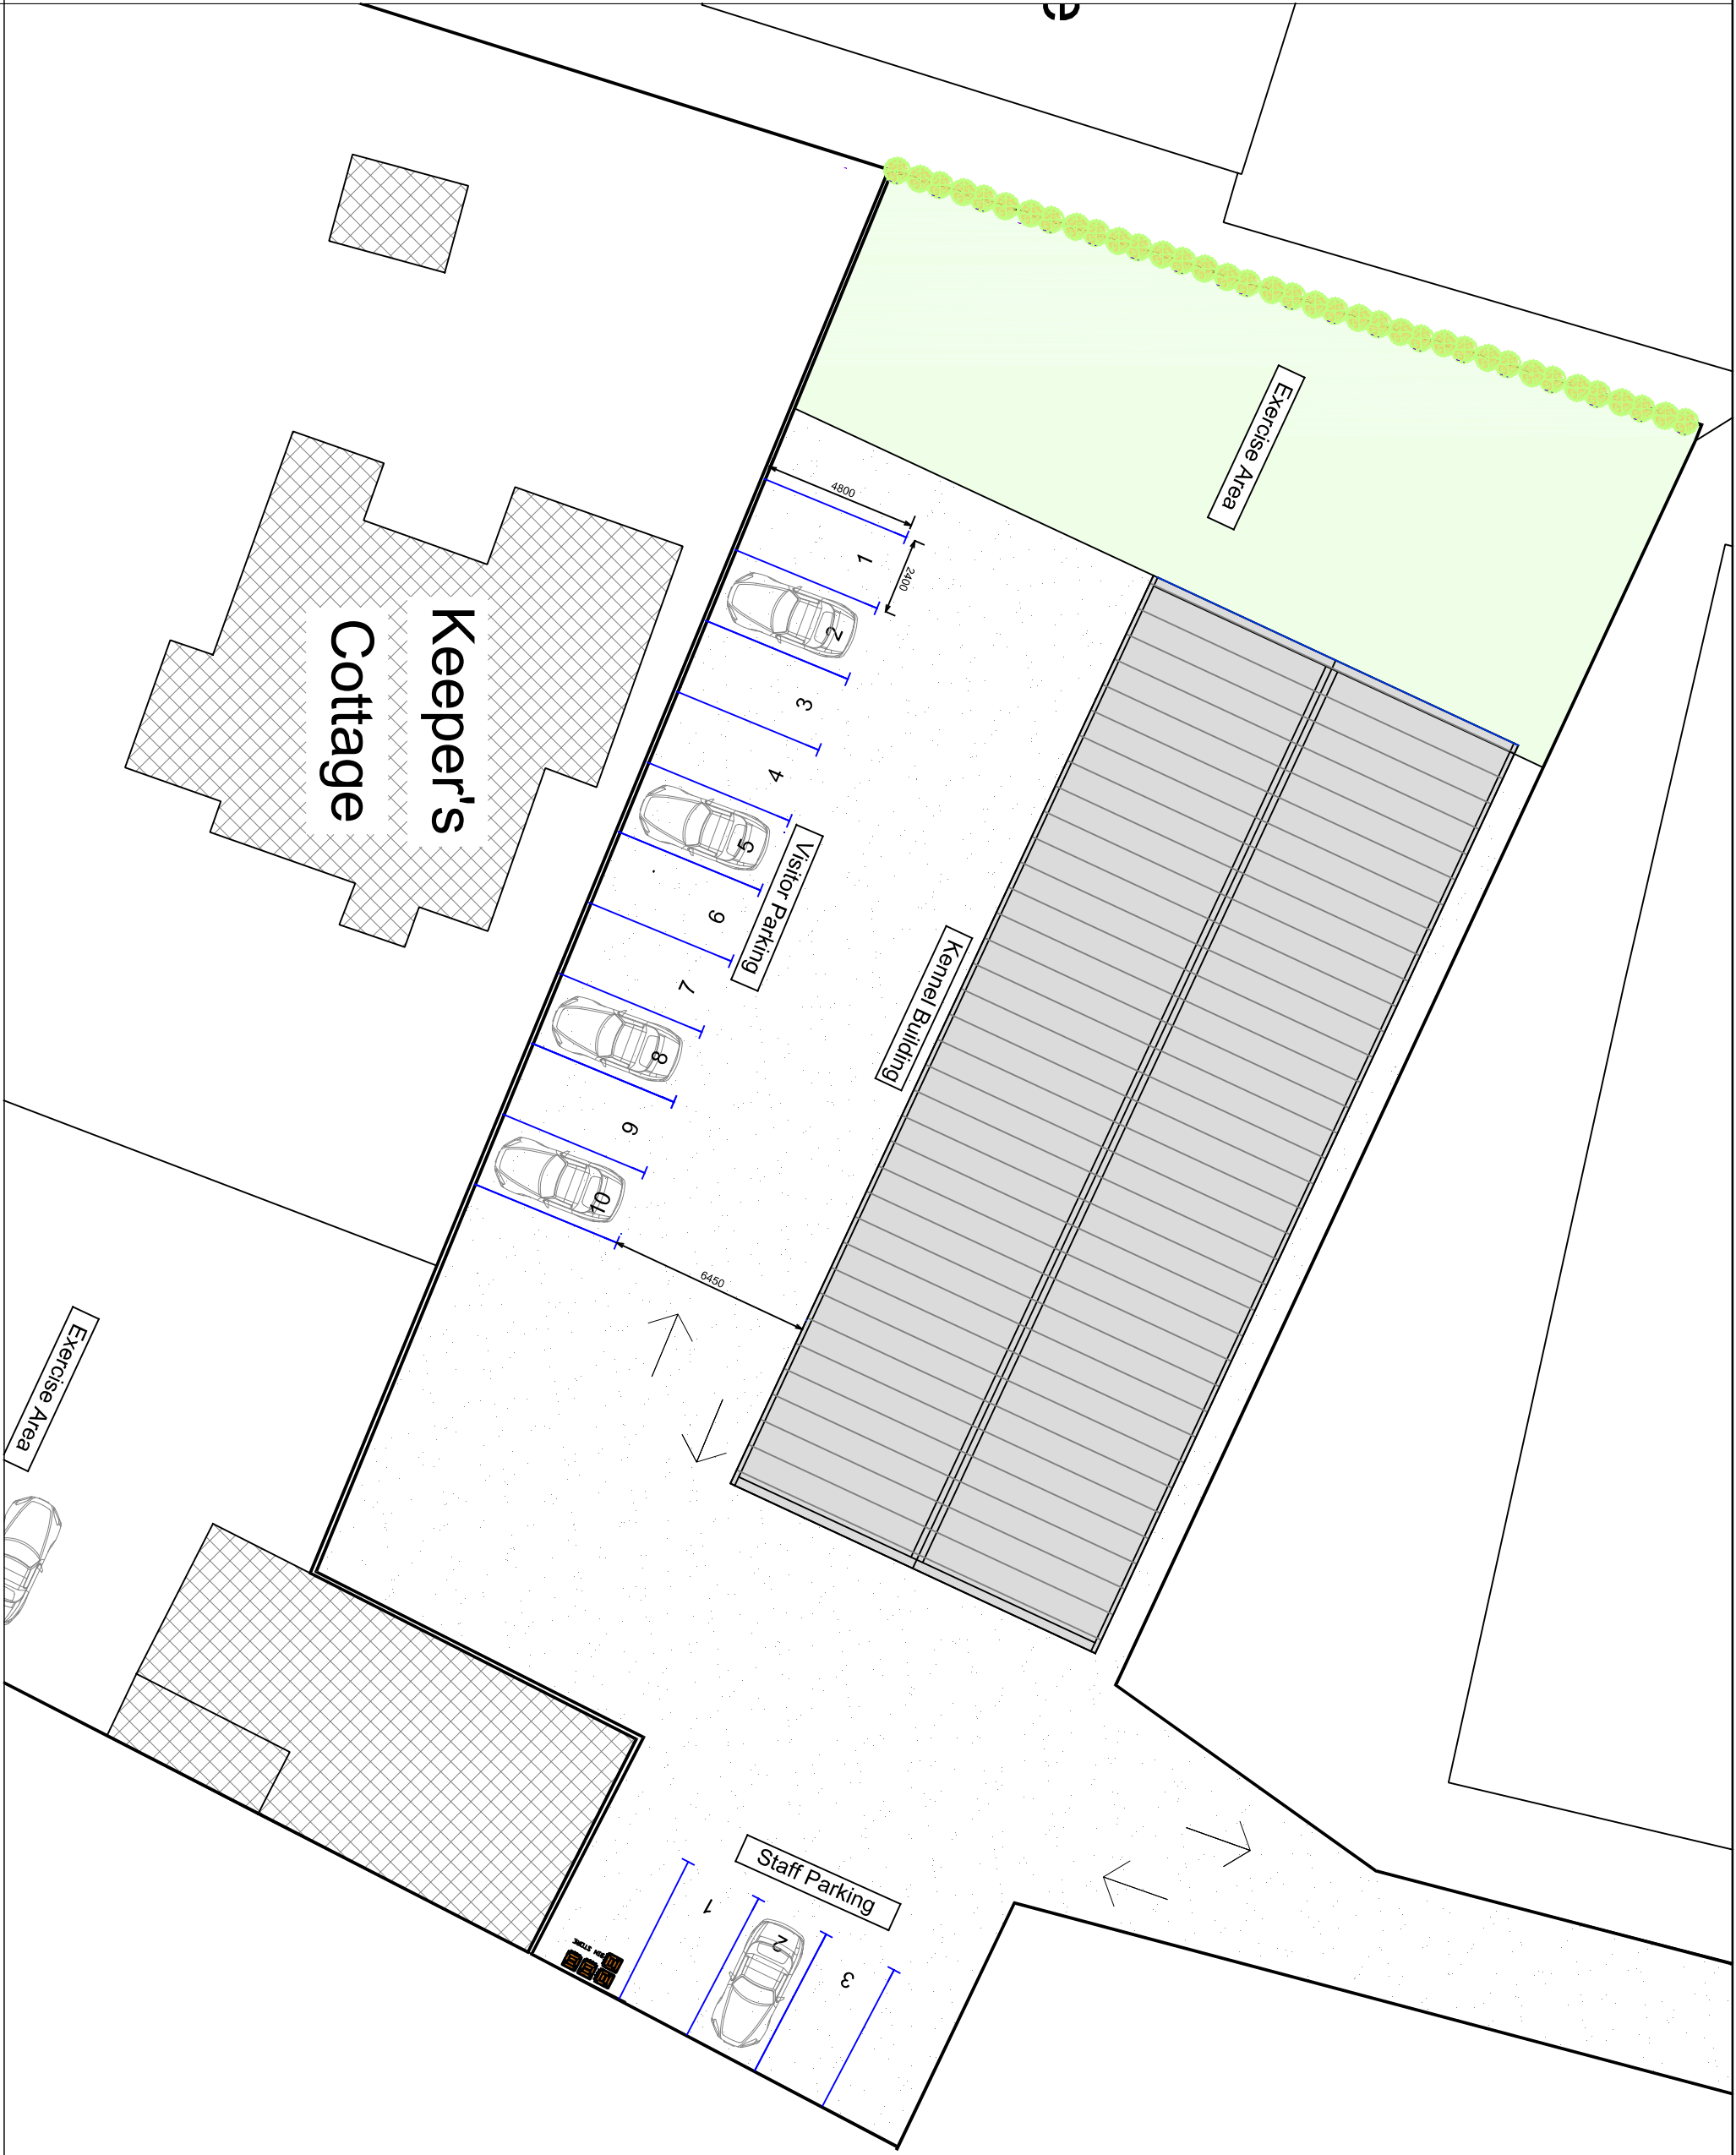


 

Kennel Floor Plan As Proposed

 

Rev A Building height increased and mezzanine floor added Mar 24

Project
DEMOLITION OF THE EXISTING CAR REPAIR GARAGE
AND MOT BUILDING, FOLLOWED BY THE ERECTION
OF A COMMERCIAL DOG KENNEL BUILDING AND
SITE CAR PARKING IMPROVEMENTS - KEEPERS
COTTAGE SITE, SCHOOL LANE, KNOWSLEY, L34 9HP.

Client

MRT EATON

Contract No.	Dwg. No.	Revision	Scale	1:100 & 1:200	@ A1
	2		By	MCC	Date
		Chkd			MARCH 2024

Drawing Title
EXISTING & PROPOSED SITEAND
BUILDING PLANS - REV A

MAT DESIGN LIMITED
Town Planning & Building Control
Consultants

17 BROOKSIDE AVE
ECCLESTON
ST. HELENS
WA10 4RN
Telephone: 07850204448
E-mail: mikedata@bhcyonder.co.uk