


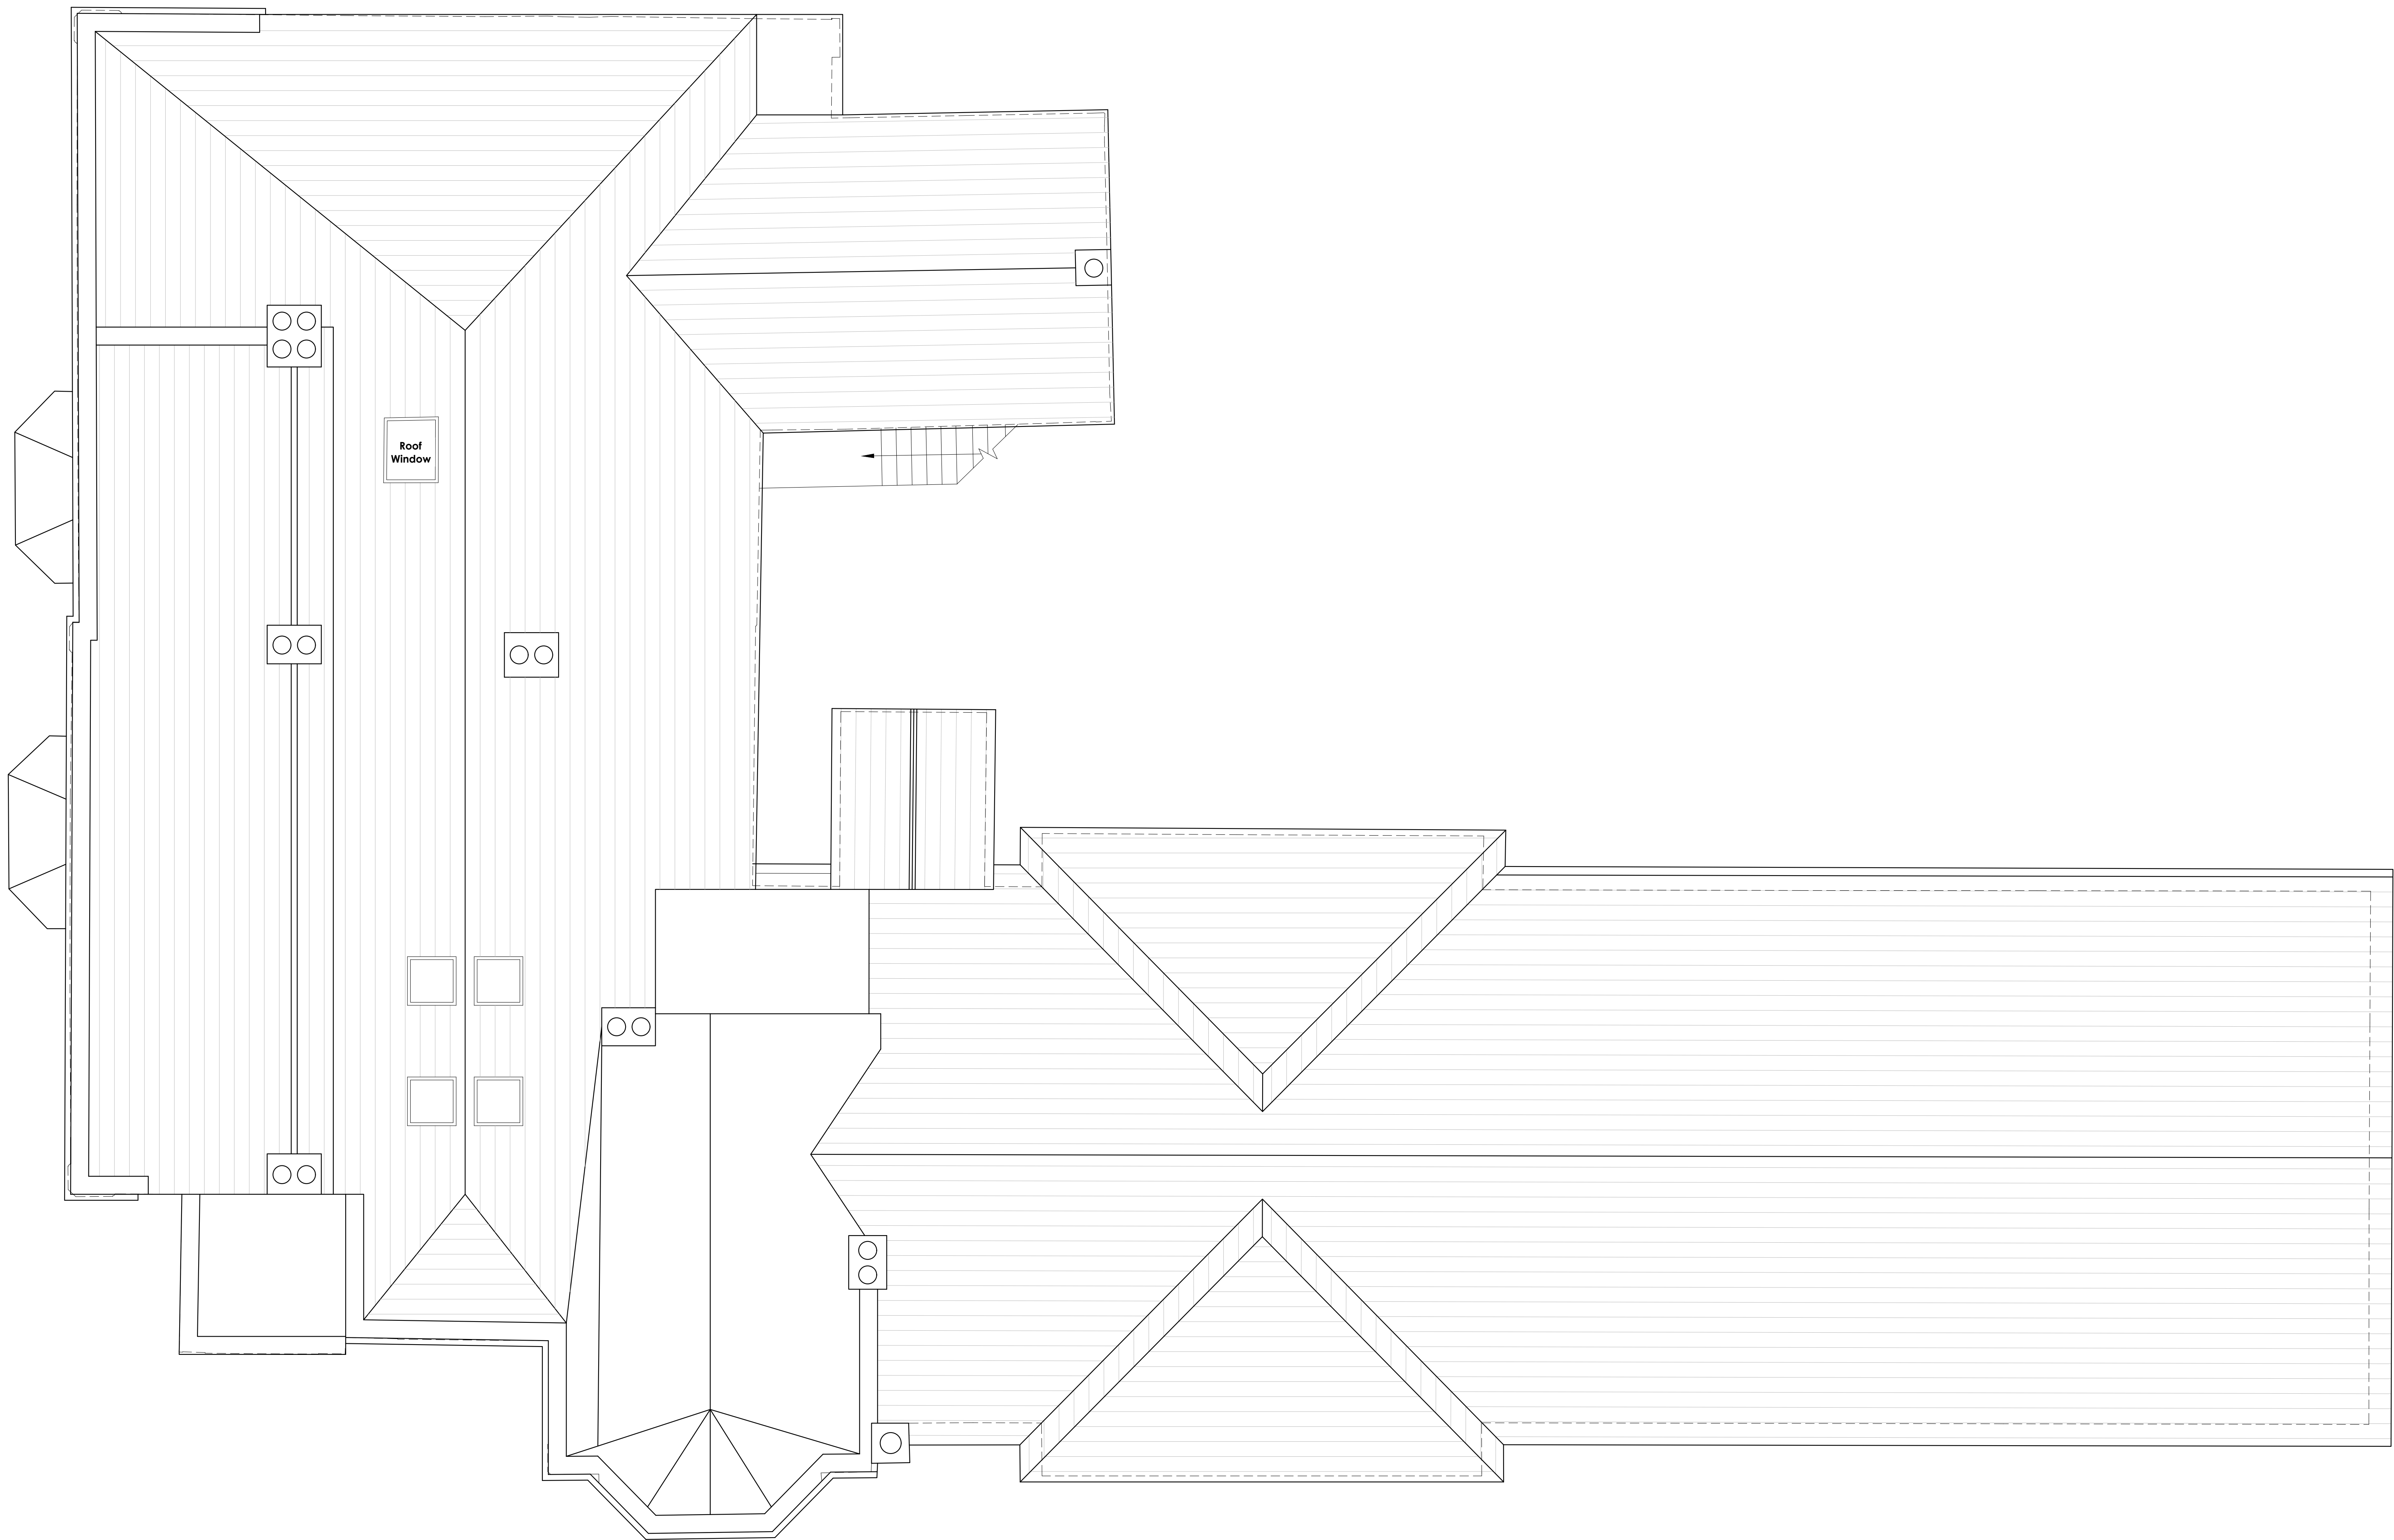

Copyright of this drawing remains the sole property of Den Architecture Ltd. Unless otherwise indicated in writing, this drawing is not to be used for any other purpose without the written consent of Den Architecture Ltd. All dimensions are to be worked to unless otherwise indicated. Only the original drawing should be used for any work.				
Northpoint:				
Rev	Date	Amendment	By	Chk
-	-		-	-
Notes:				

den
architecture

8 Wharf Street, Leeds, LS2 7EQ
23 Hanover Square, London, W1S 1JB

T: 0844 844 0070
F: 0844 844 0071
info@den.uk.com
www.den.uk.com

Project: St. Helena's Residential Care Home, Roby Road, Huyton, Liverpool, L36 4HE				
Client: Jagger, Jones & Muzzlewhite LLP				
Title: Existing Roof Plan				
Date: February 2024	Scale: 1/50	Size: A0	Drawn: MR	Checked: ST
Project No: 3423	Drawn By: 2002	Rev: -	Status: Planning	

Den Architecture Ltd, 2016. All rights reserved.