


• Dimensions are all in millimetres, unless stated otherwise.
• It is the recipient's responsibility to print this document to the correct scale.
• All the relevant drawings and specifications should be read in conjunction with this drawing.

0 2.5 5 7.5 10 12.5 25m
Scale 1:250

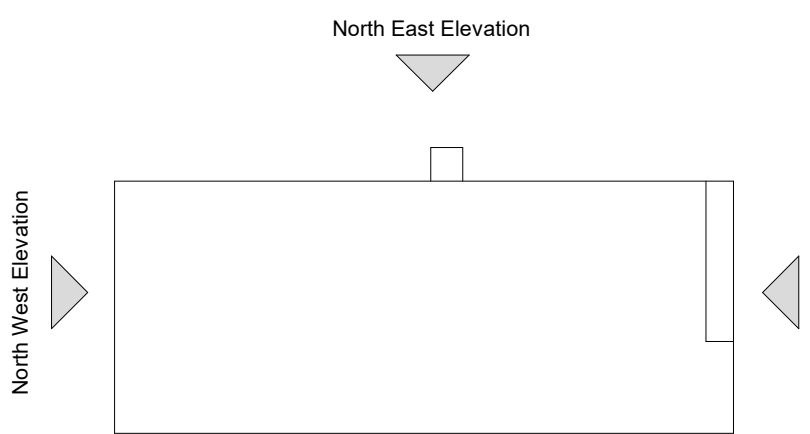

North East Elevation

South West Elevation




Elevation Key N.T.S

Notes:

Refer to drawing '22604-UMC-0002-ZZ-DR-A-0630 Proposed Site Signage Location Plan' for location of Toilem signs.

Refer to drawing '22604-UMC-0002-RL-DR-A-1015 Proposed Signs to Building Roof for location of roof mounted signs.

Refer to drawing '22604-UMC-0002-ZZ-DR-A-0740 Proposed Sign Type Elevations' for size and colours.

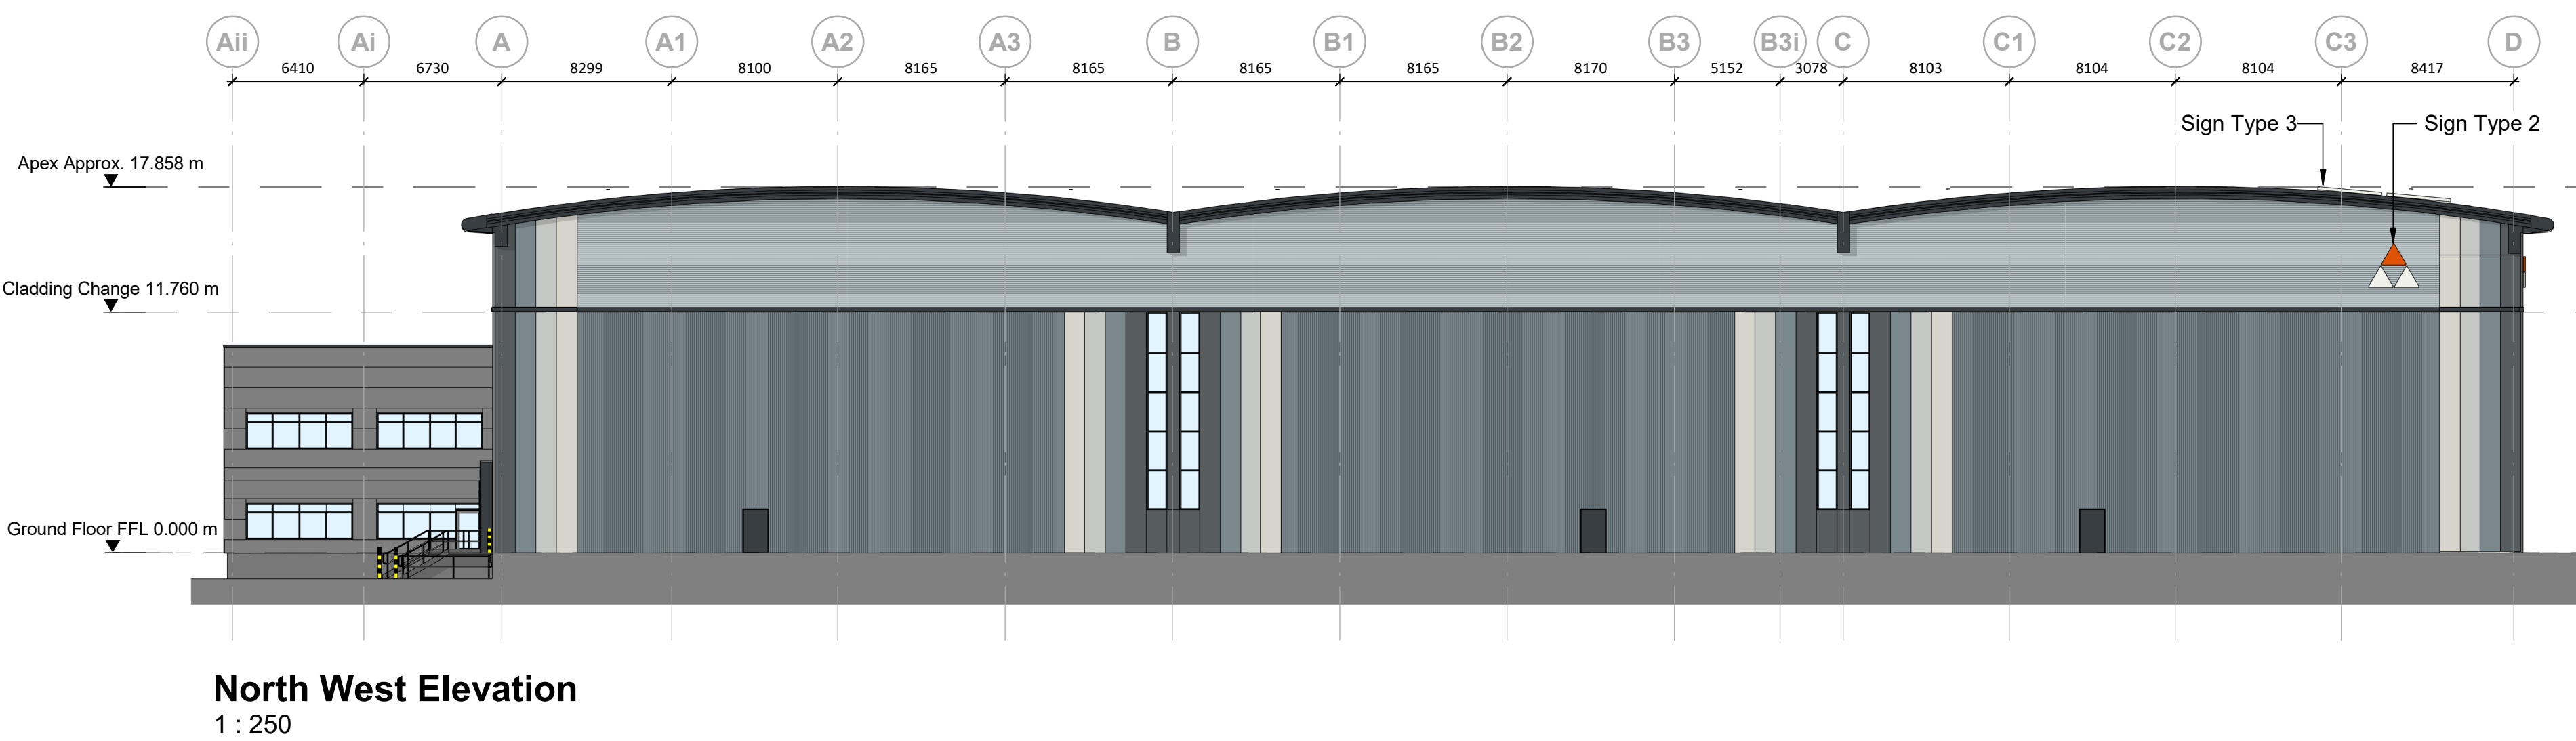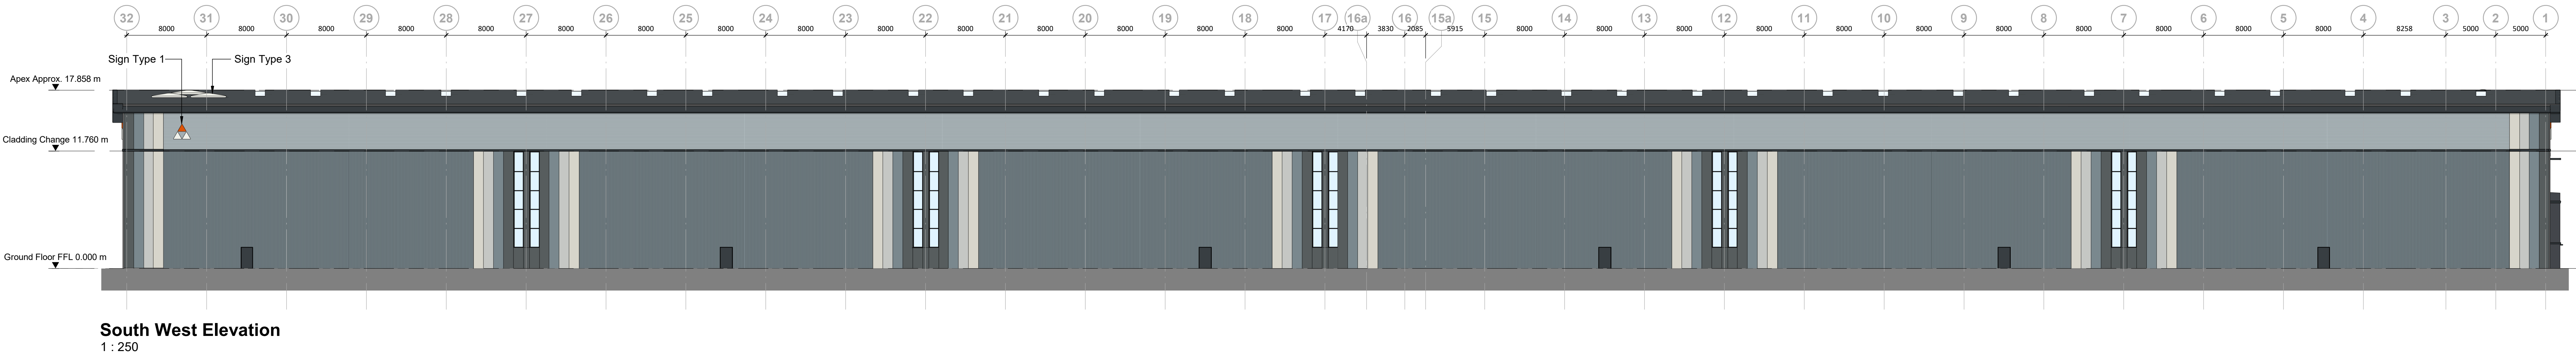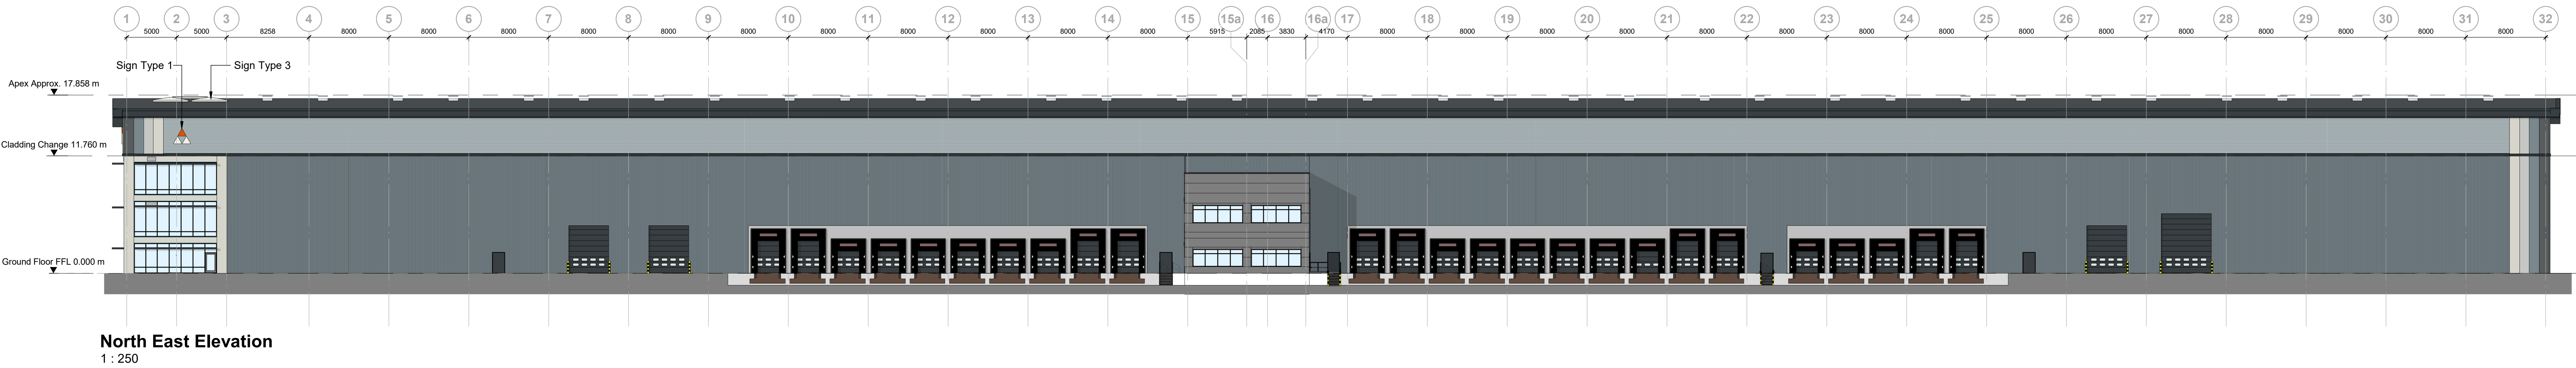

rev | amendments | by | dtd | date

Unit 02, Symmetry Park,
Merseyside

Proposed Signs to Building Elevations

Information Container LOIN

LOD 3

LOI 3



3rd Floor, Manchester Club, 81 King Street, Manchester, M2 4AH
144 (0)161 413 0299
info@umcarchitects.com

RIBA PlotW Stage: 5 - Construction

Document Suitability: S2

Drawn / Checked: JT / DEB

Date: 20/02/2025

Scale: 1 : 250 @ A0

UMC Project Number: 22604

Document Reference: 22604-UMC-0002-ZZ-DR-A-

Drawing no: 1314

Revision: P01

PLANNING

THIS DRAWING IS FOR INFORMATION ONLY AND SHOULD NOT BE USED FOR ANY OTHER PURPOSE