



17 TENNYSON WAY

AS EXISTING

GROUND FLOOR PLAN - SCALE 1:100

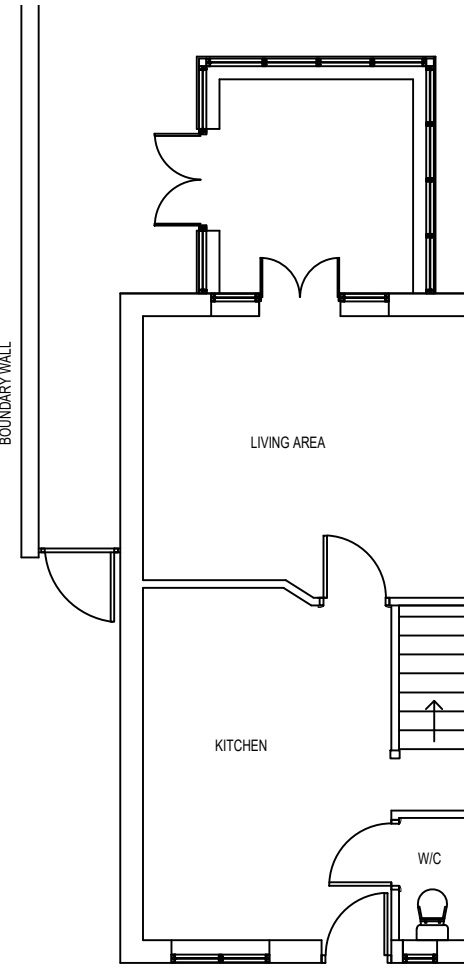


FIRST FLOOR PLAN - SCALE 1:100

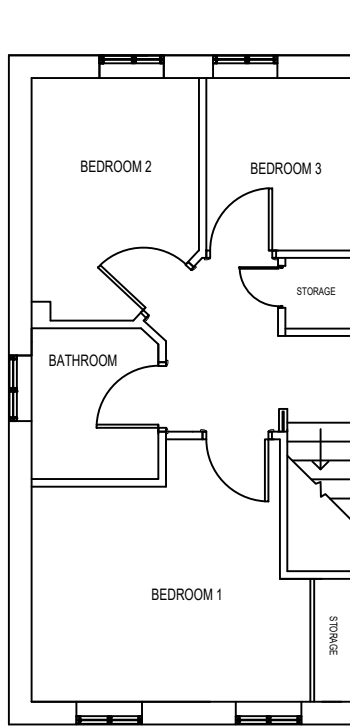


FRONT ELEVATION - SCALE 1:100




REAR ELEVATION - SCALE 1:100

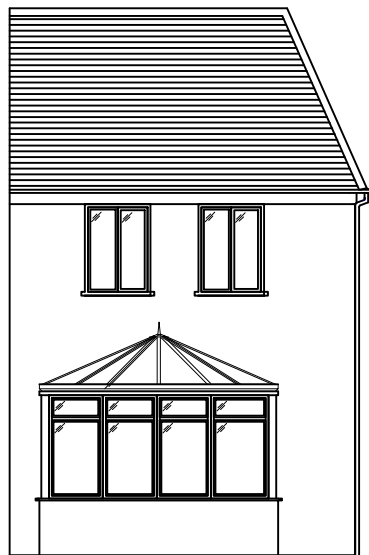

ROOF PLAN - SCALE 1:100

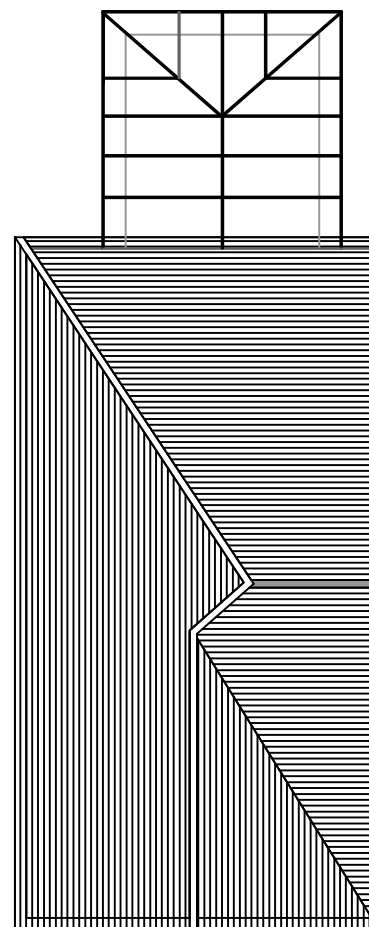


SIDE ELEVATION - SCALE 1:100

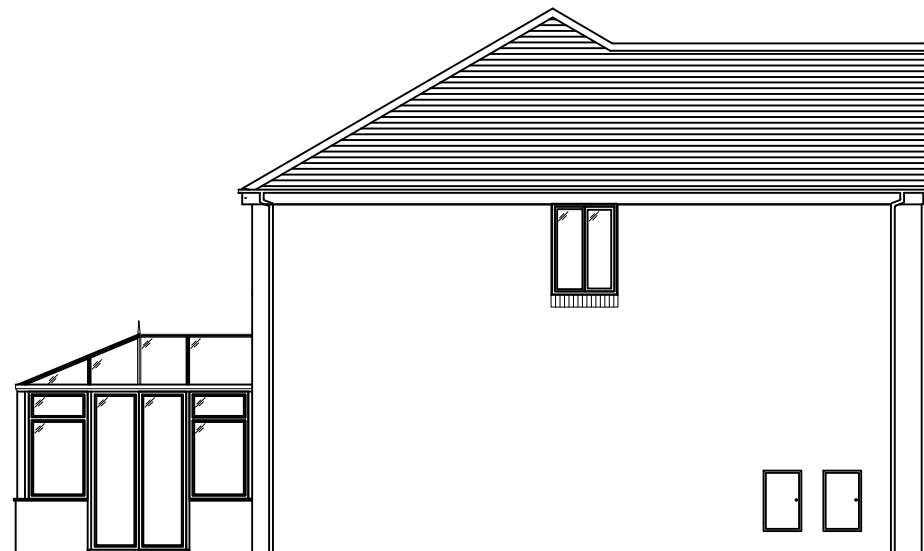


AS PROPOSED


GROUND FLOOR PLAN - SCALE 1:100

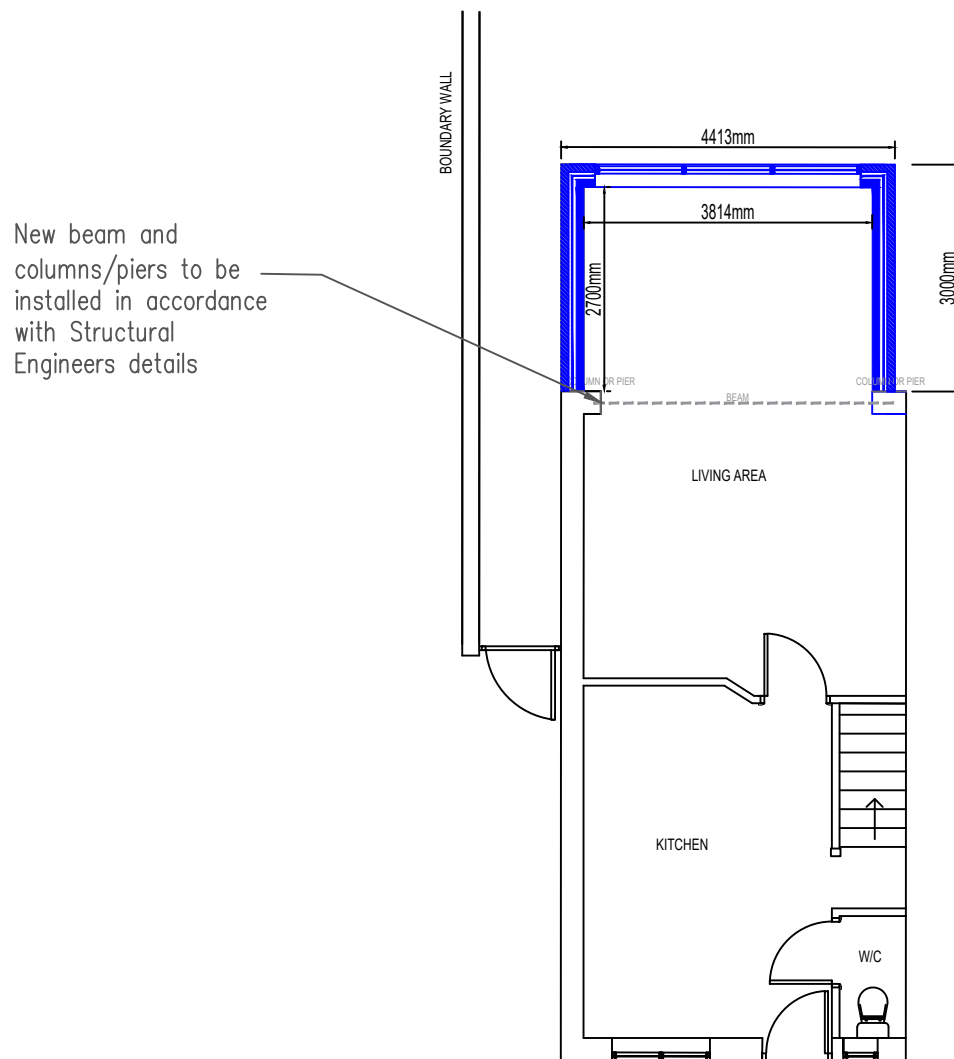


ROOF PLAN - SCALE 1:100

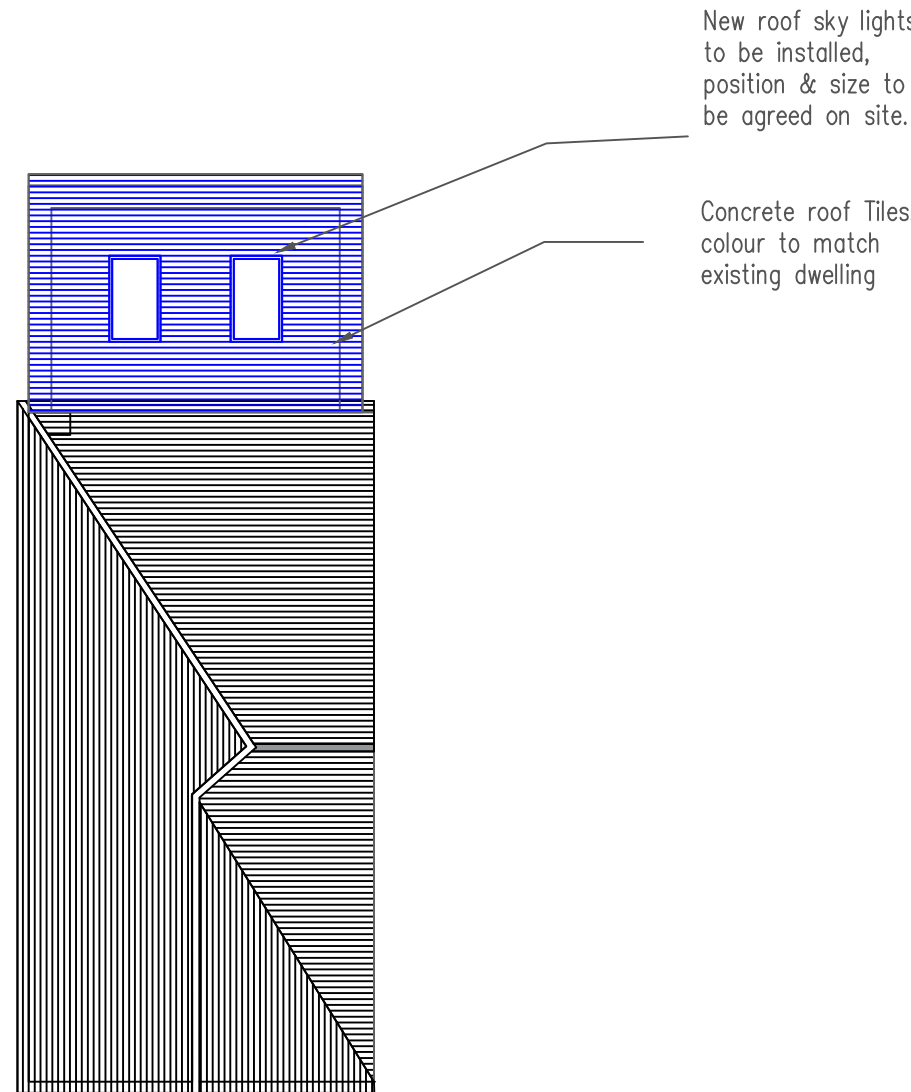

SIDE ELEVATION - SCALE 1:100

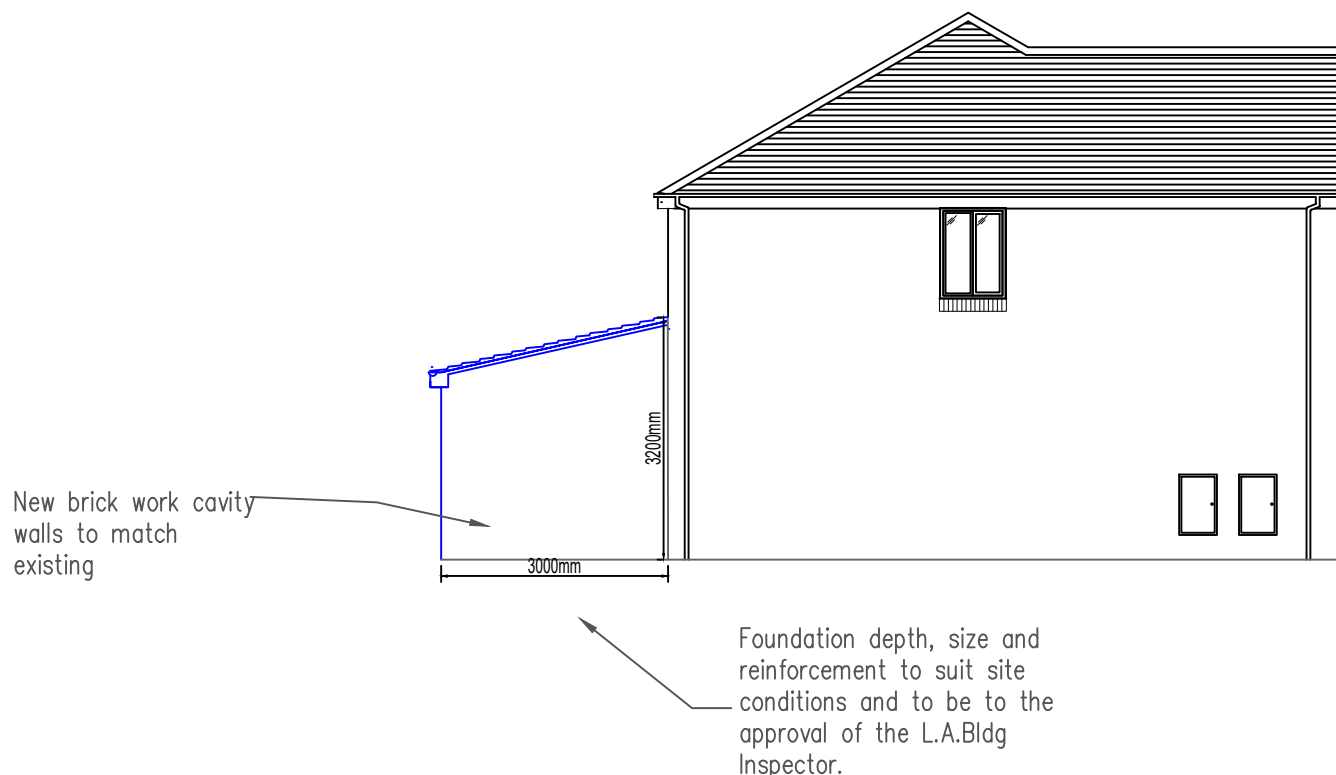

REAR ELEVATION - SCALE 1:100

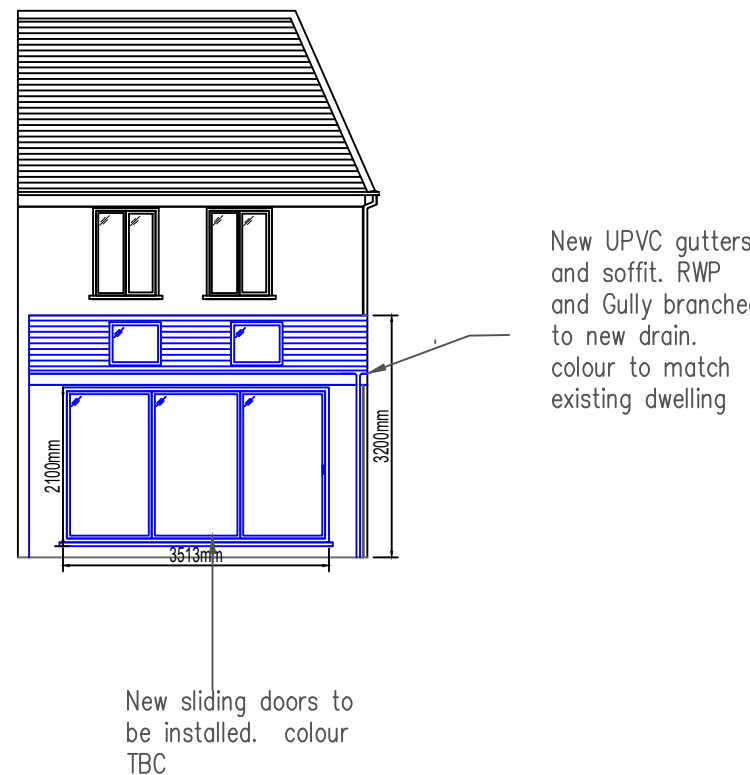

THIS DRAWING IS NOT TO BE USED FOR CONSTRUCTION PURPOSES. DRAWING ONLY FOR PLANNING AND BUILDING REGULATIONS APPLICATIONS. ALL DIMENSIONS TO BE CHECKED ON SITE. ALL STRUCTURAL ALTERATIONS TO BE CARRIED OUT IN ACCORDANCE WITH STRUCTURAL ENGINEERS DETAILS. INTERNAL LAYOUT AND EXTERNAL APPEARANCE MAY VARY SLIGHTLY FOLLOWING CONSULTATION WITH CONTRACTOR, ANY VARIATION MUST BE APPROVED BY BUILDING CONTROL.

Extension area approx = 13 sqm

B Side extension omitted 12.07.23

A adjoining wall stepped back 150mm scale bar indicated 23.05.23

Rev	Description	Date
-----	-------------	------

Client MR & MRS ROBINSON

Project 17 TENNYSON WAY

LIVERPOOL

Title PLANS/ELEVATIONS - PROPOSED & EXISTING

Date APRIL 2023 Scale 1:100 Sheet Size A1

Drawn Checked

Issued for:

PLANNING

Project No.	Drwg. No.	Revision
-------------	-----------	----------

12/23 1012 B