


Notes:




1 Front elevation
1:100



1 Rear elevation
1:100

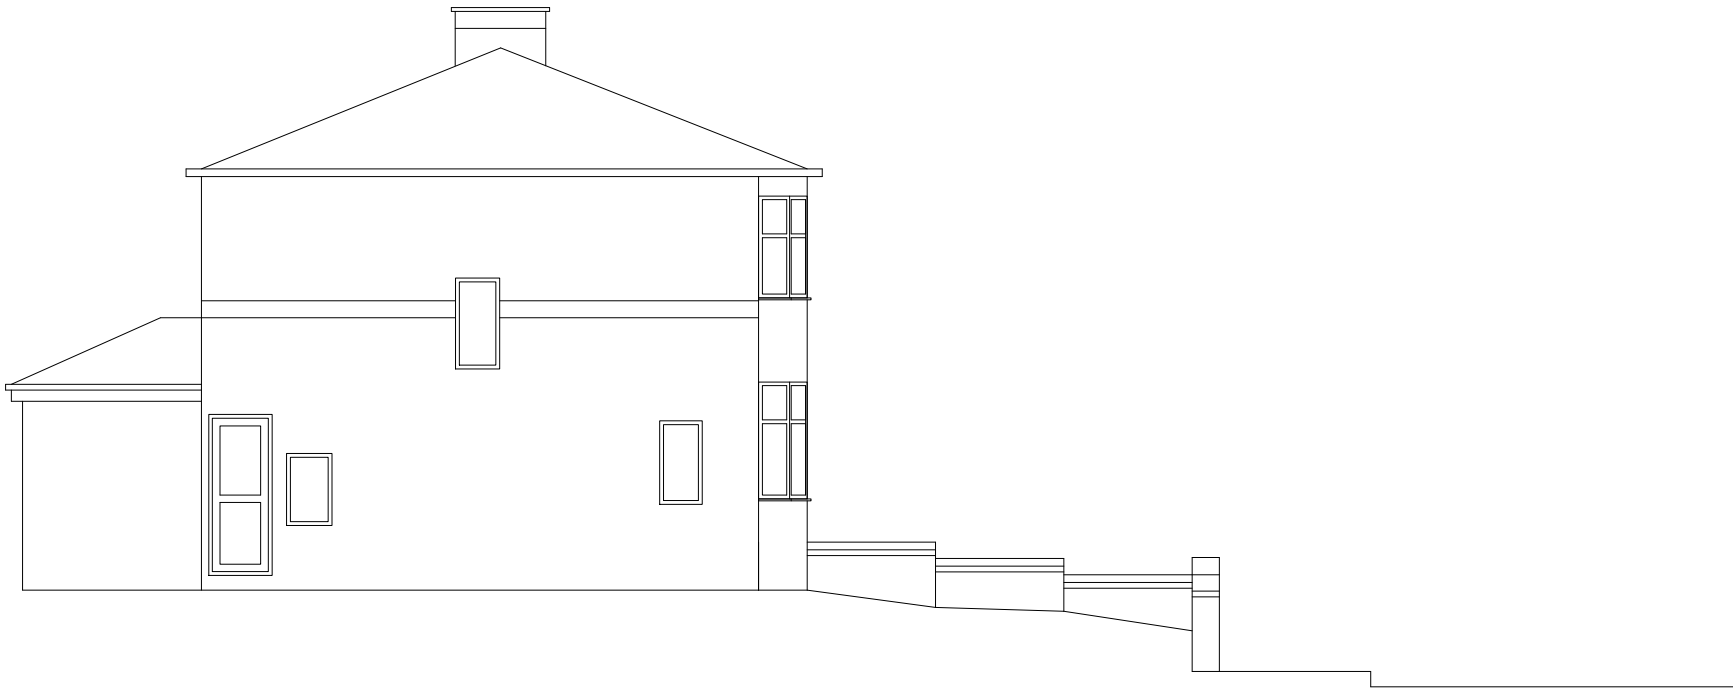

1 Side elevation
1:100

 

A		16/10/2023	First Issue
Ref		Date	Notes
REVISIONS			
DRAWING NUMBER			REVISION
563-E-002			A
DRAWING STATUS			AUTHOR
INF			EF
SCALE			
1:100 @A3			
DRAWING TITLE			
Existing elevations			
JOB TITLE			
274 Kingsway			
Huyton			
L36 9UF			
			
Atlantic House 143 Sefton Street Liverpool L8 5SN		0151 332 0120 info@wooddesign.co.uk wooddesign.co.uk	