




Notes:

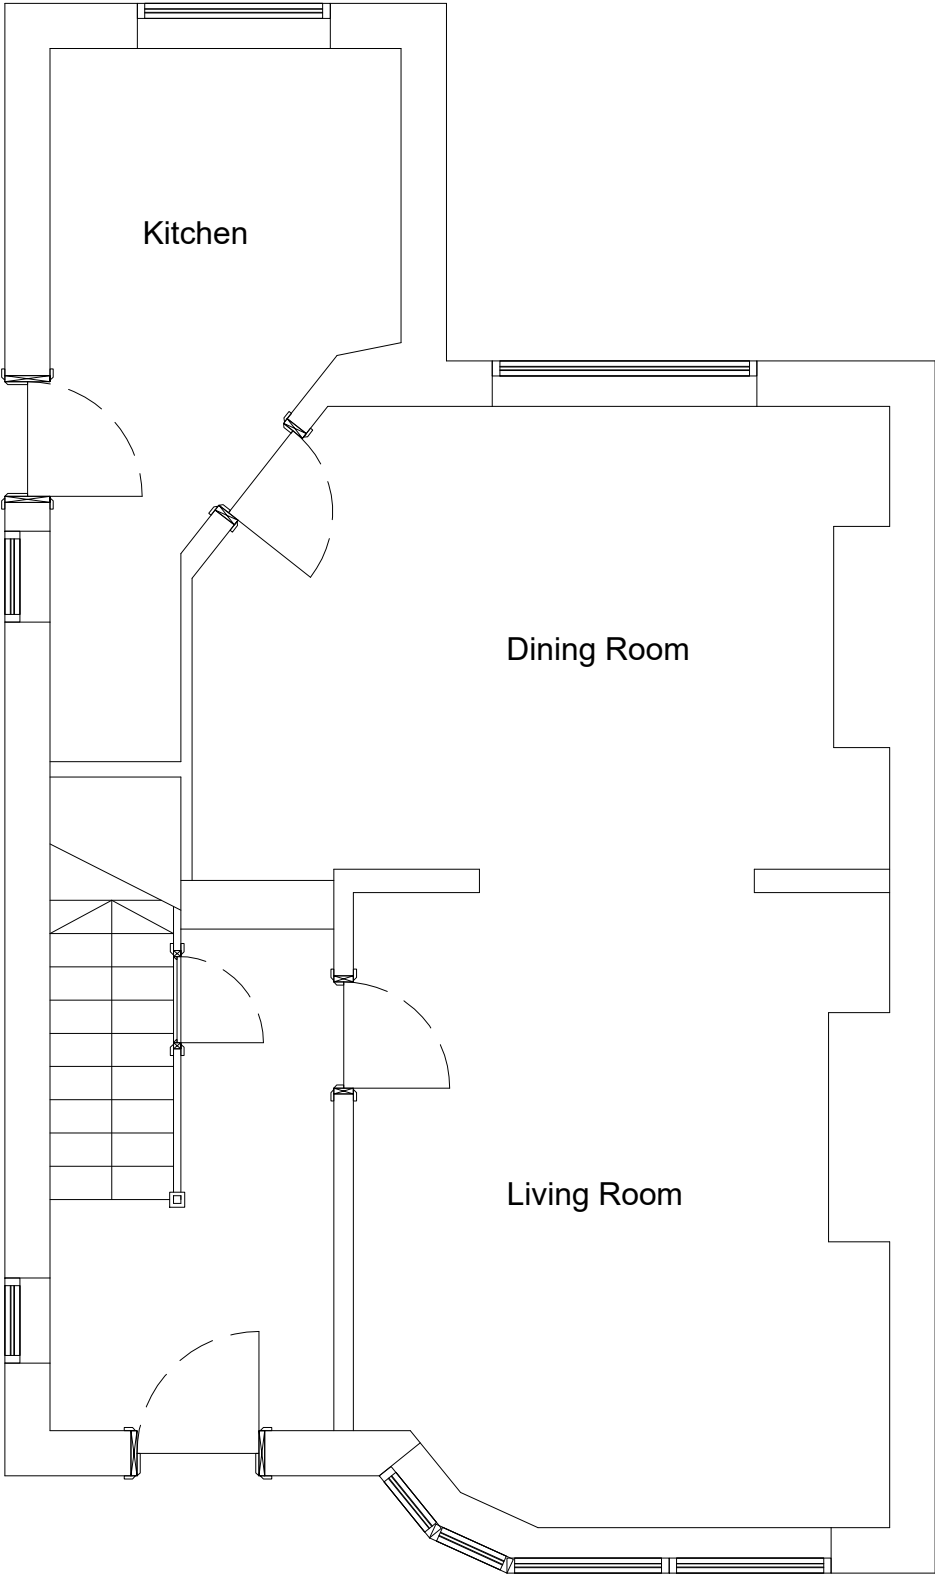

1 Ground Floor Plan
1:50

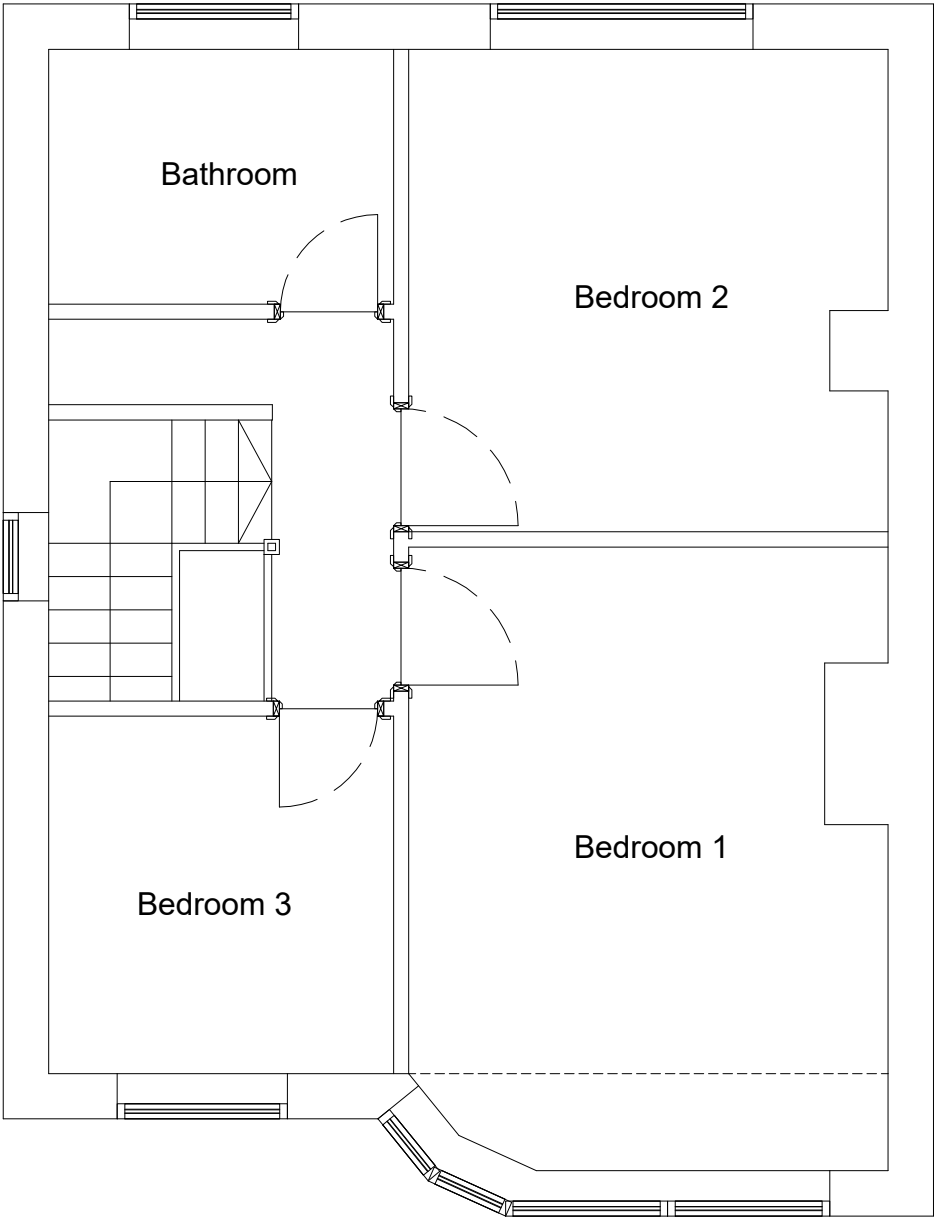

2 First Floor Plan
1:50

 

A	16/10/2023	First Issue
Ref.	Date	Notes
REVISIONS		
DRAWING NUMBER		REVISION
563-E-001		A
DRAWING STATUS		AUTHOR
INF		EF
SCALE		
1:50 @A3		
DRAWING TITLE		
Existing Plans Ground and First Floor		
JOB TITLE		
274 Kingsway Huyton L36 9UF		
WD Architects		
Atlantic House 143 Sefton Street Liverpool L8 5SN		0151 332 0120 info@wrooddesign.co.uk wrooddesign.co.uk