


Notes:

Proposed garage door to new side extension, with new window to serve the ground floor WC. Window to have obscured glazing.

Proposed two-storey side extension to be finished with materials matching those of the main house.
Half red brick, half off-white render.
Roof to be brown concrete tiles, as existing.




1 East (Front) Elevation
1:50

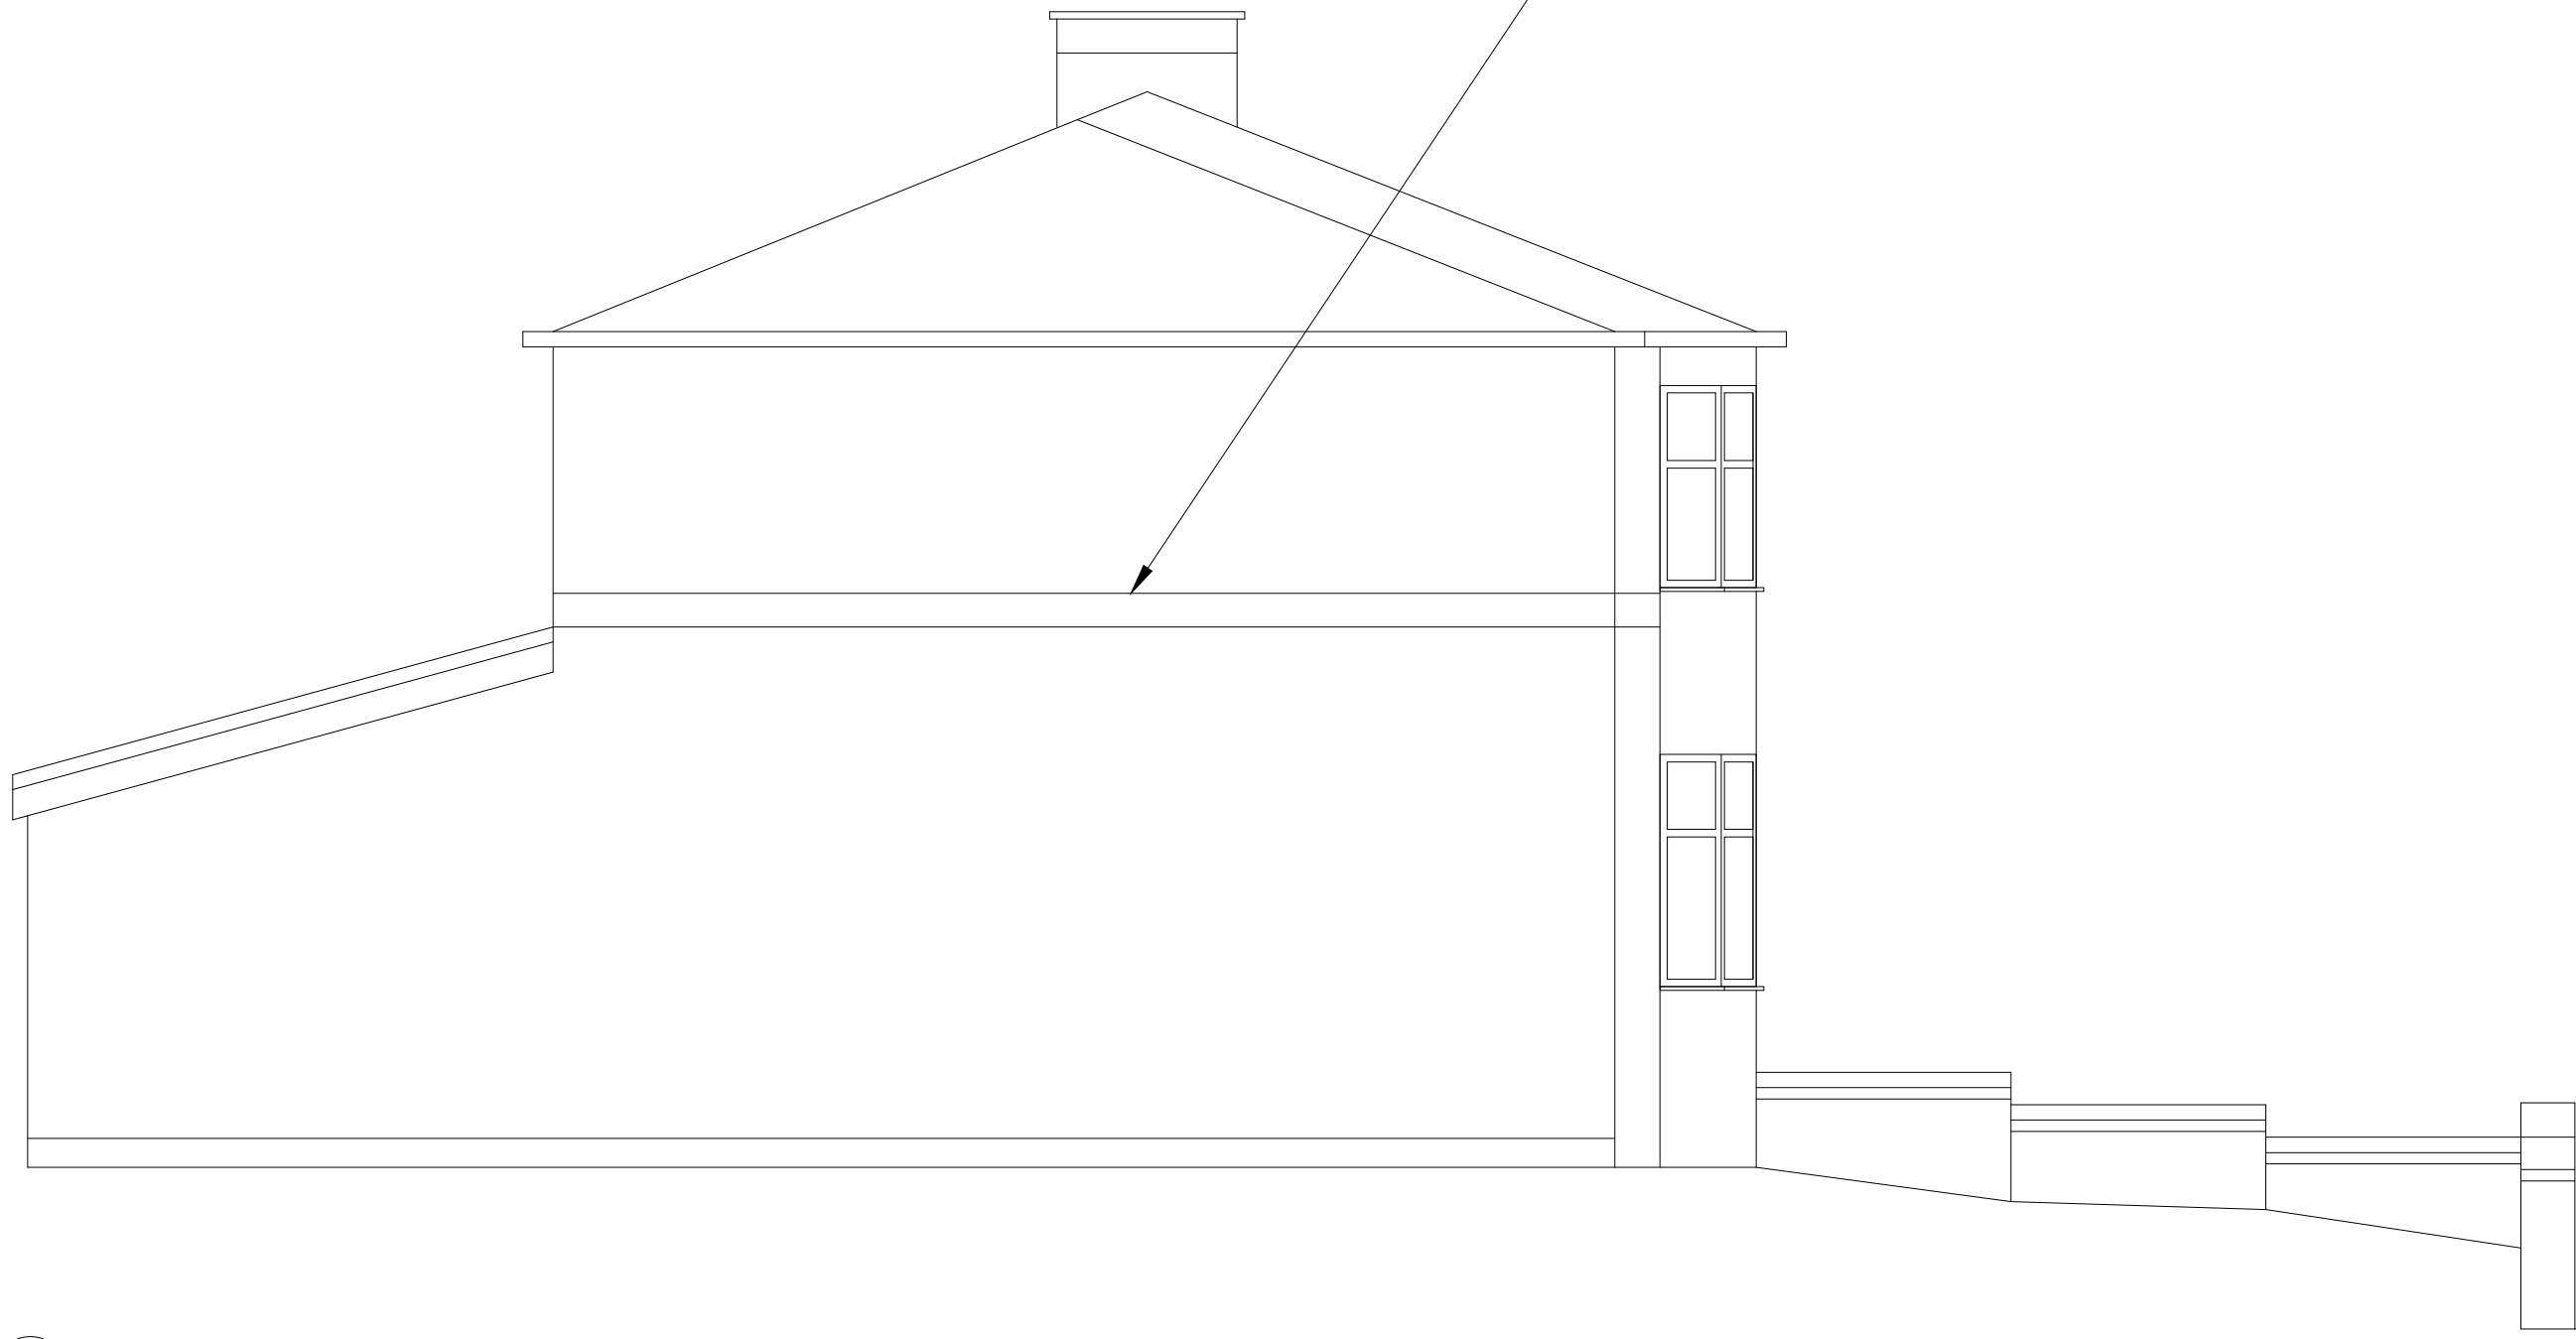


2 Side (South) Elevation
1:50




3 Rear (West) Elevation
1:50

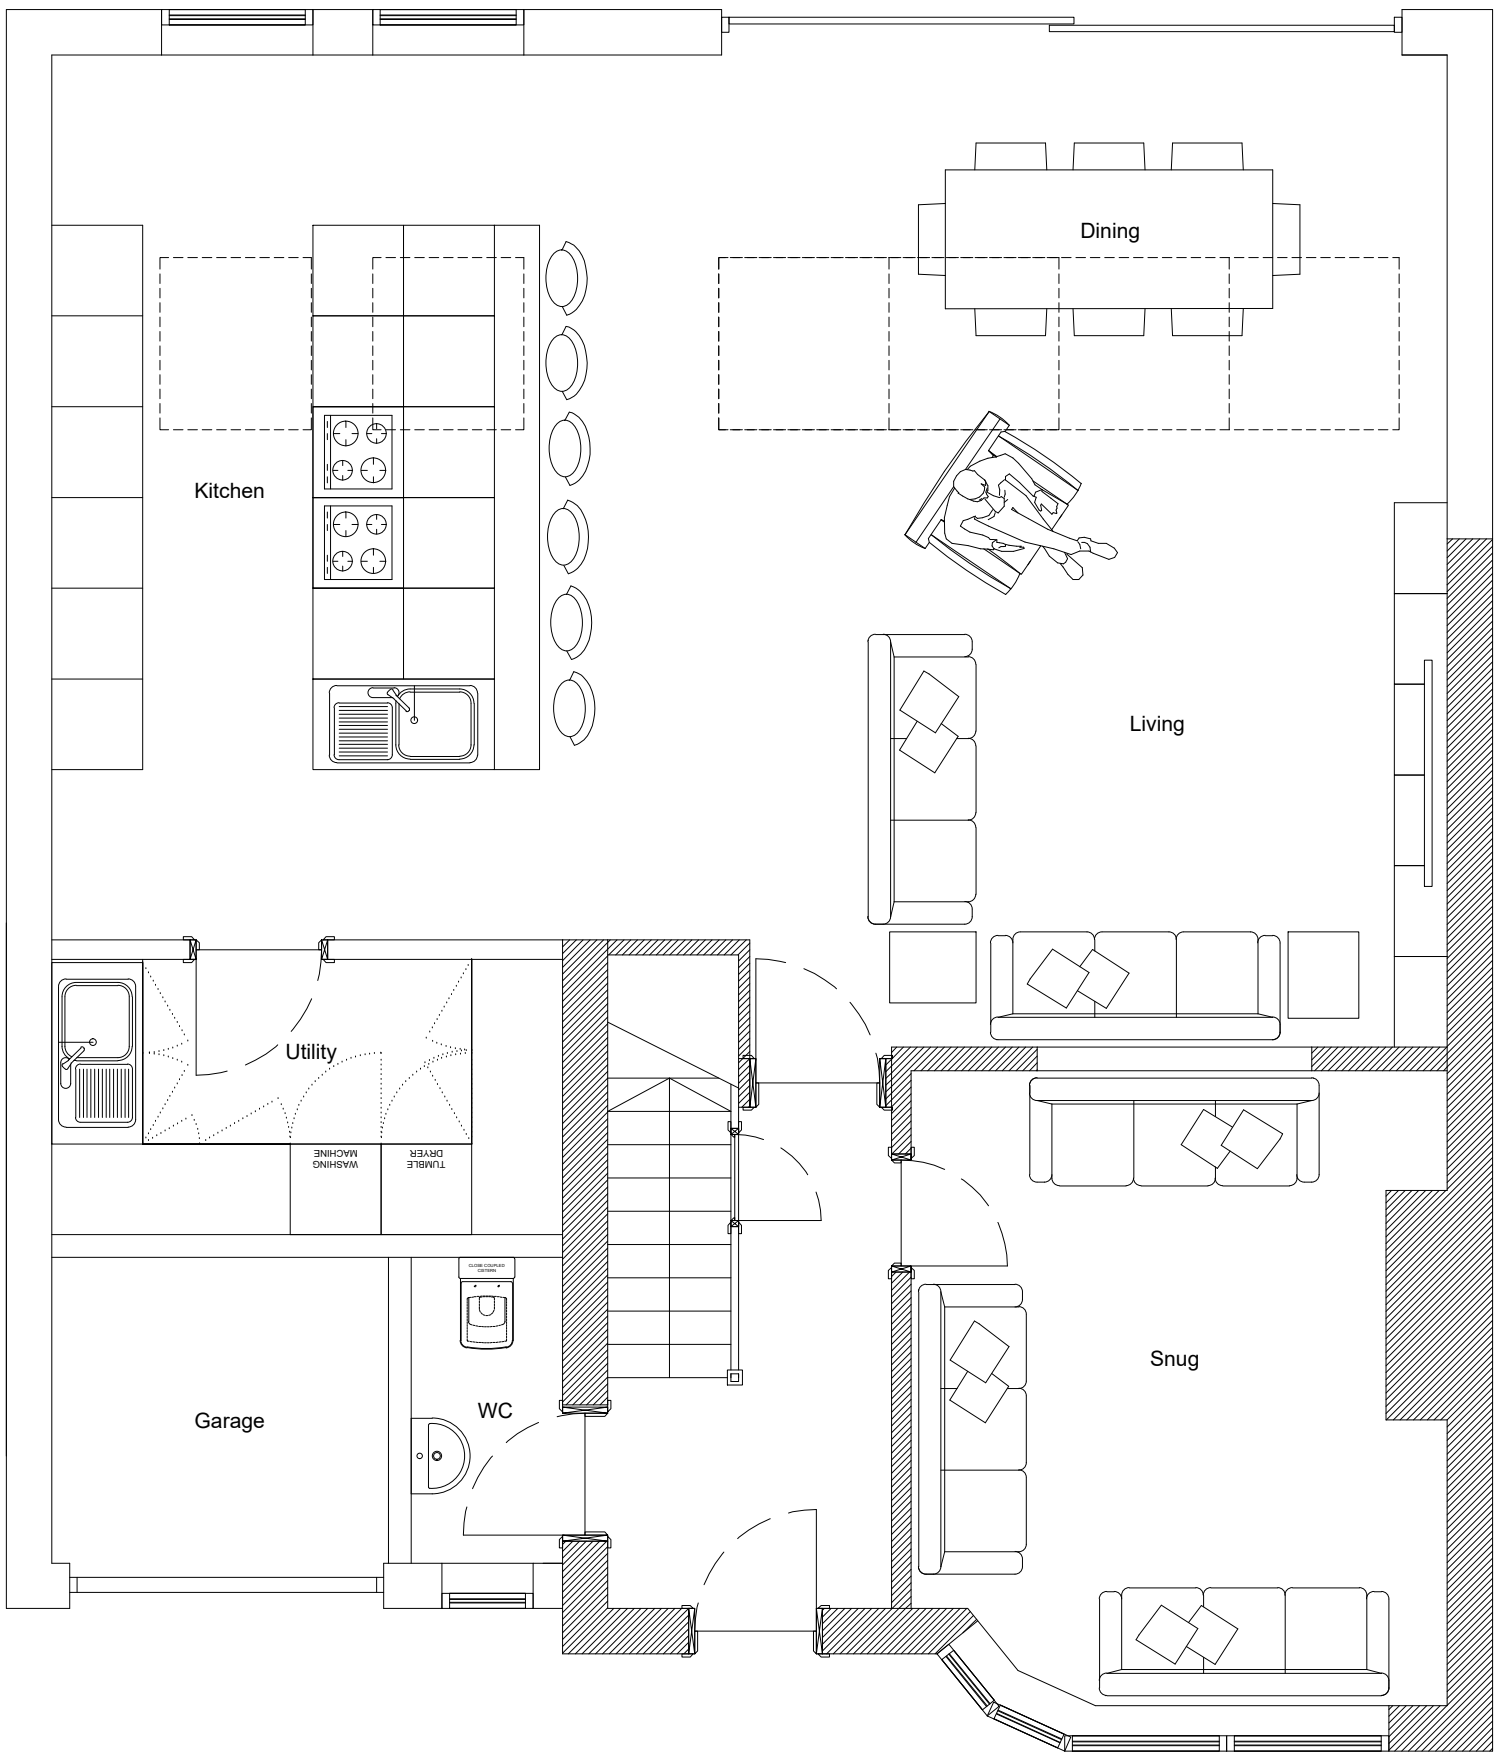


4 Ground Floor Plan
1:50

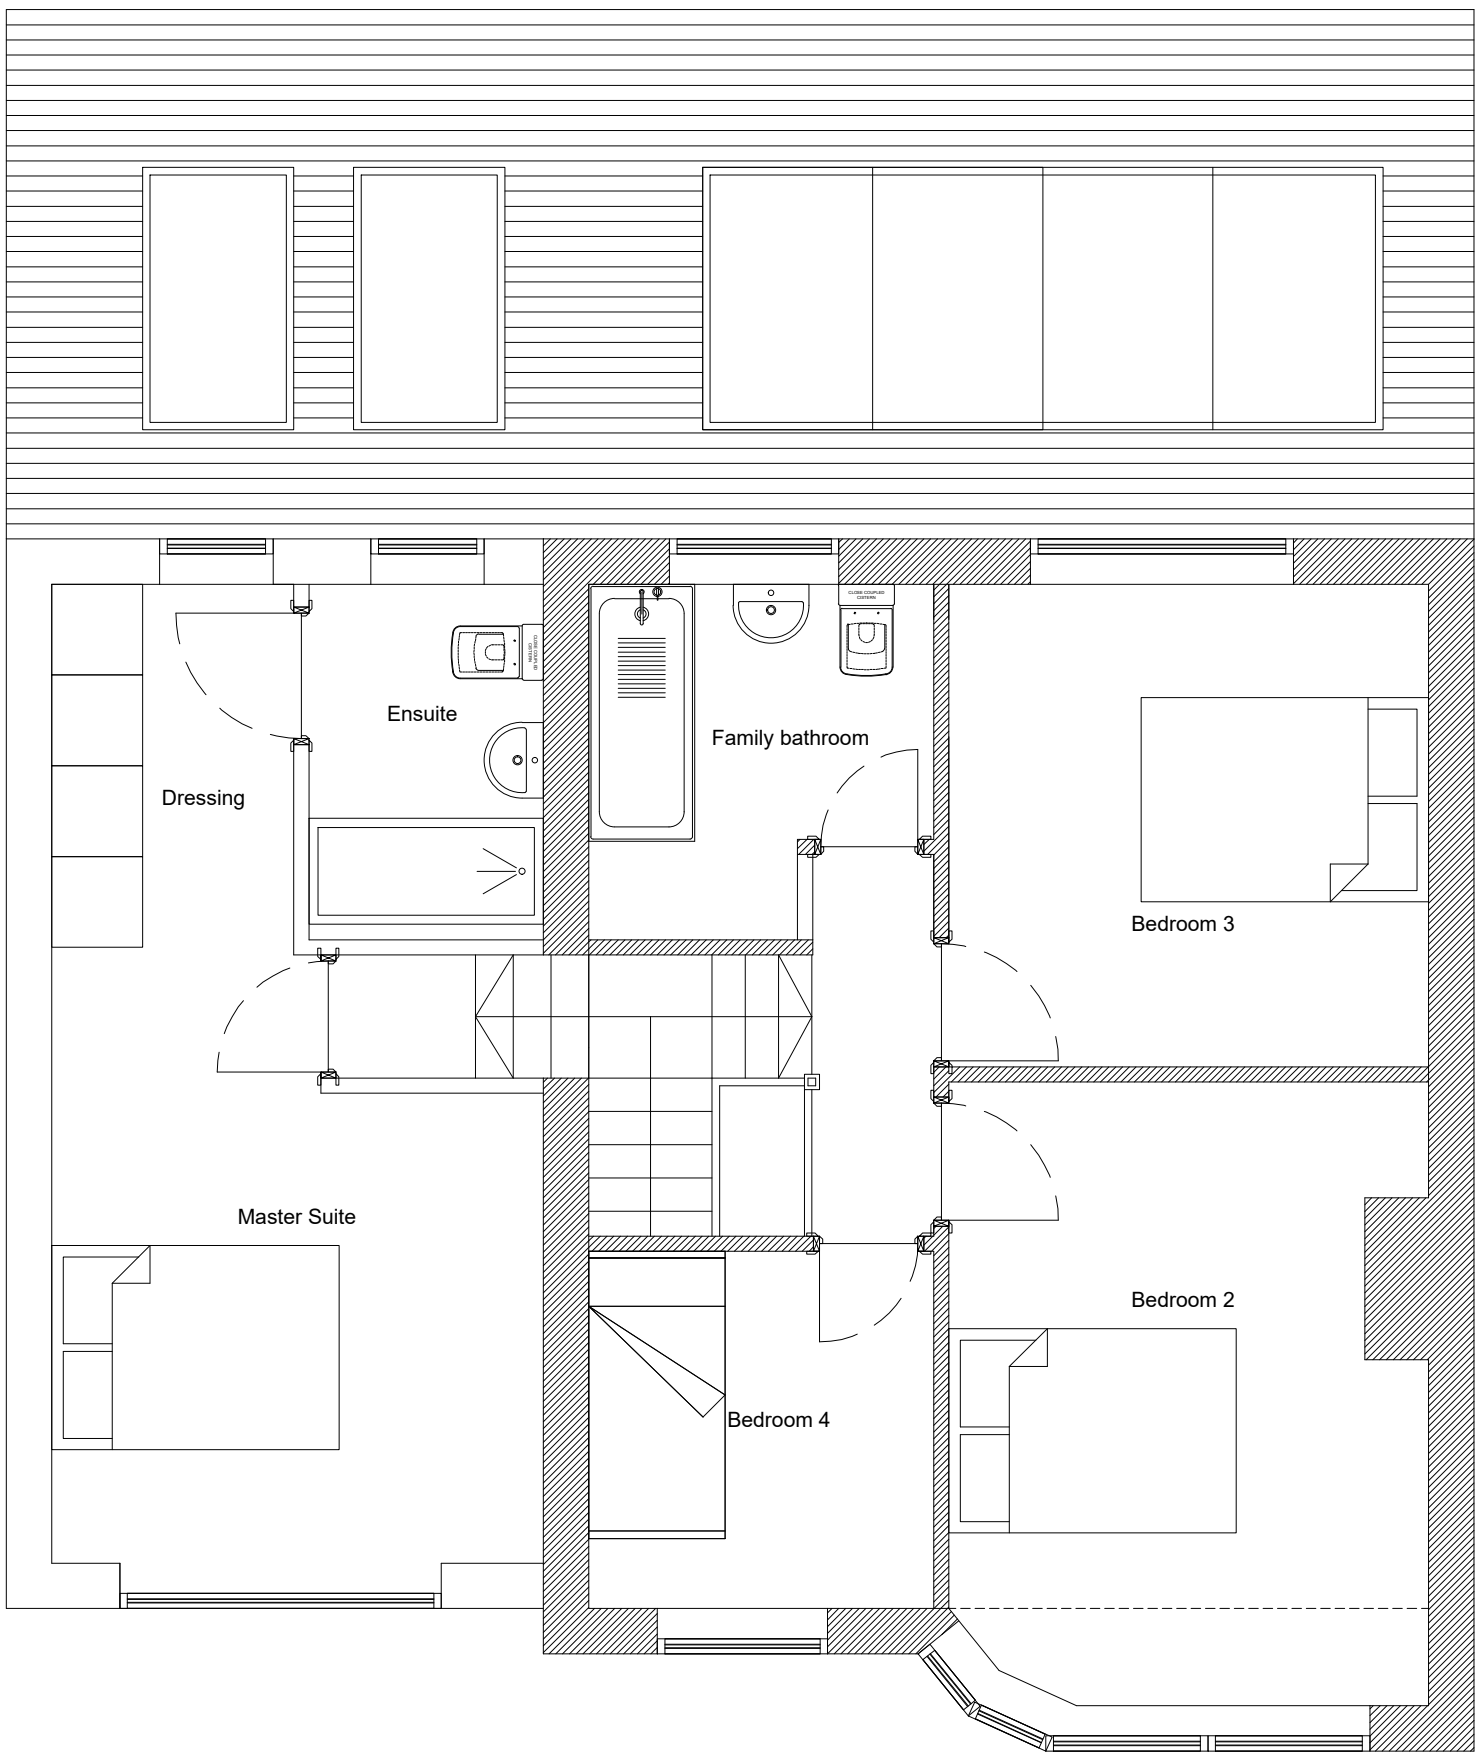

5 First Floor Plan
1:50

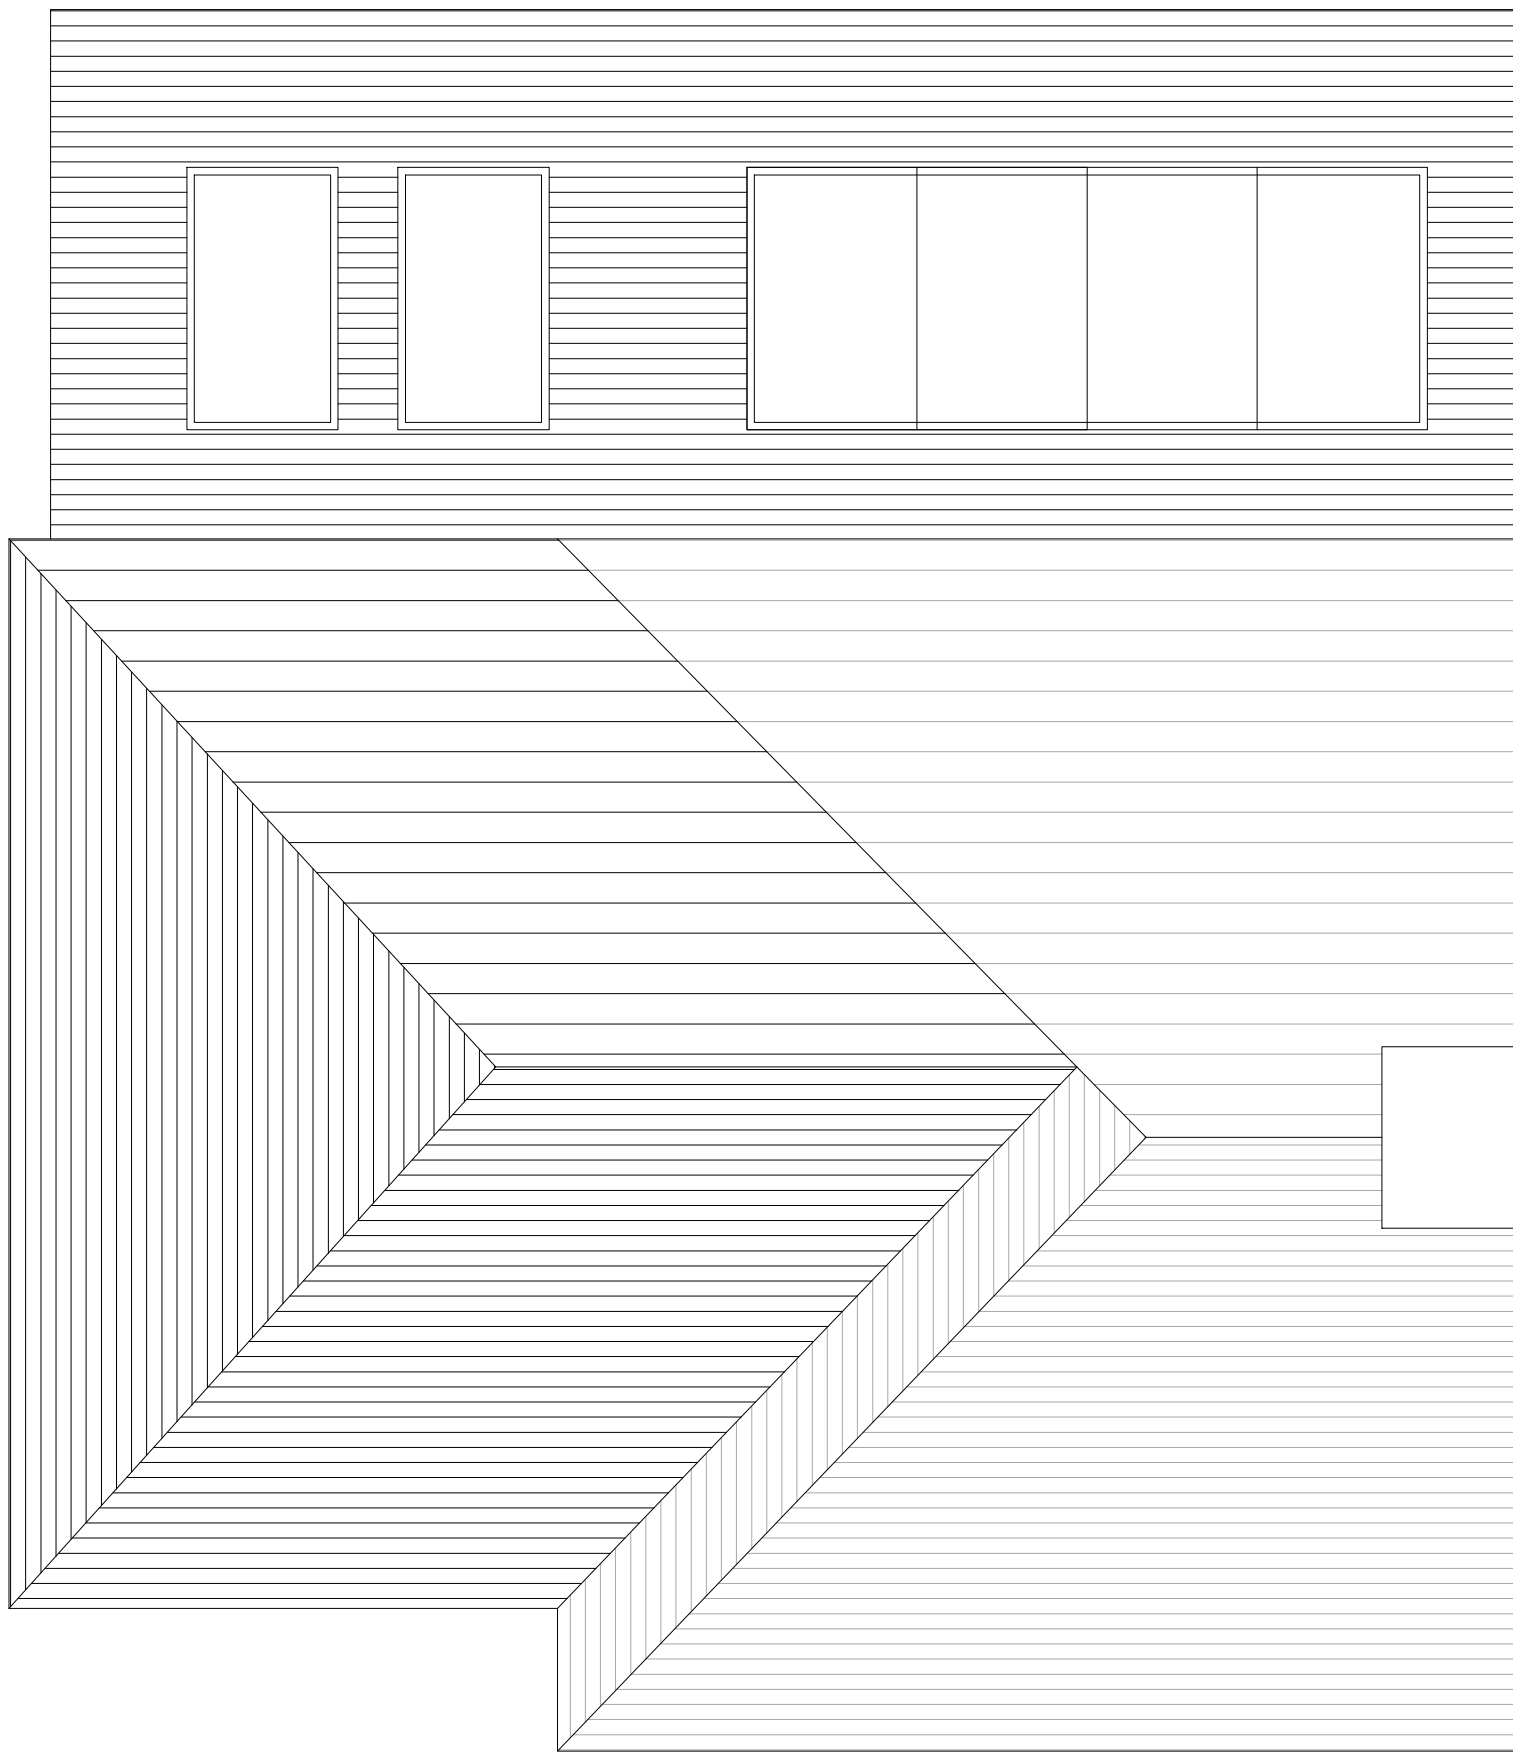

6 Roof Plan
1:50

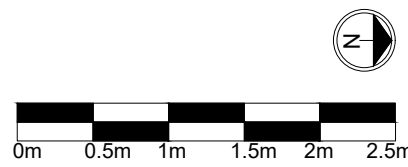

B	03/01/2024	Planning Issue
A	16/10/2023	First Issue
Ref	Date	Notes

DRAWING NUMBER	REVISION
563-P-001	B
DRAWING STATUS	AUTHOR
Planning	EF
SCALE	
1:50 @A3	

DRAWING TITLE
Proposed
Plans and Elevations

JOB TITLE
274 Kingsway
Huyton
L36 9UF