



Area approx 3,534sqm/ 0.87 acres
Proposed commercial area approx 2,977sqm/ 0.73 acres
Proposed layout 91 car park spaces

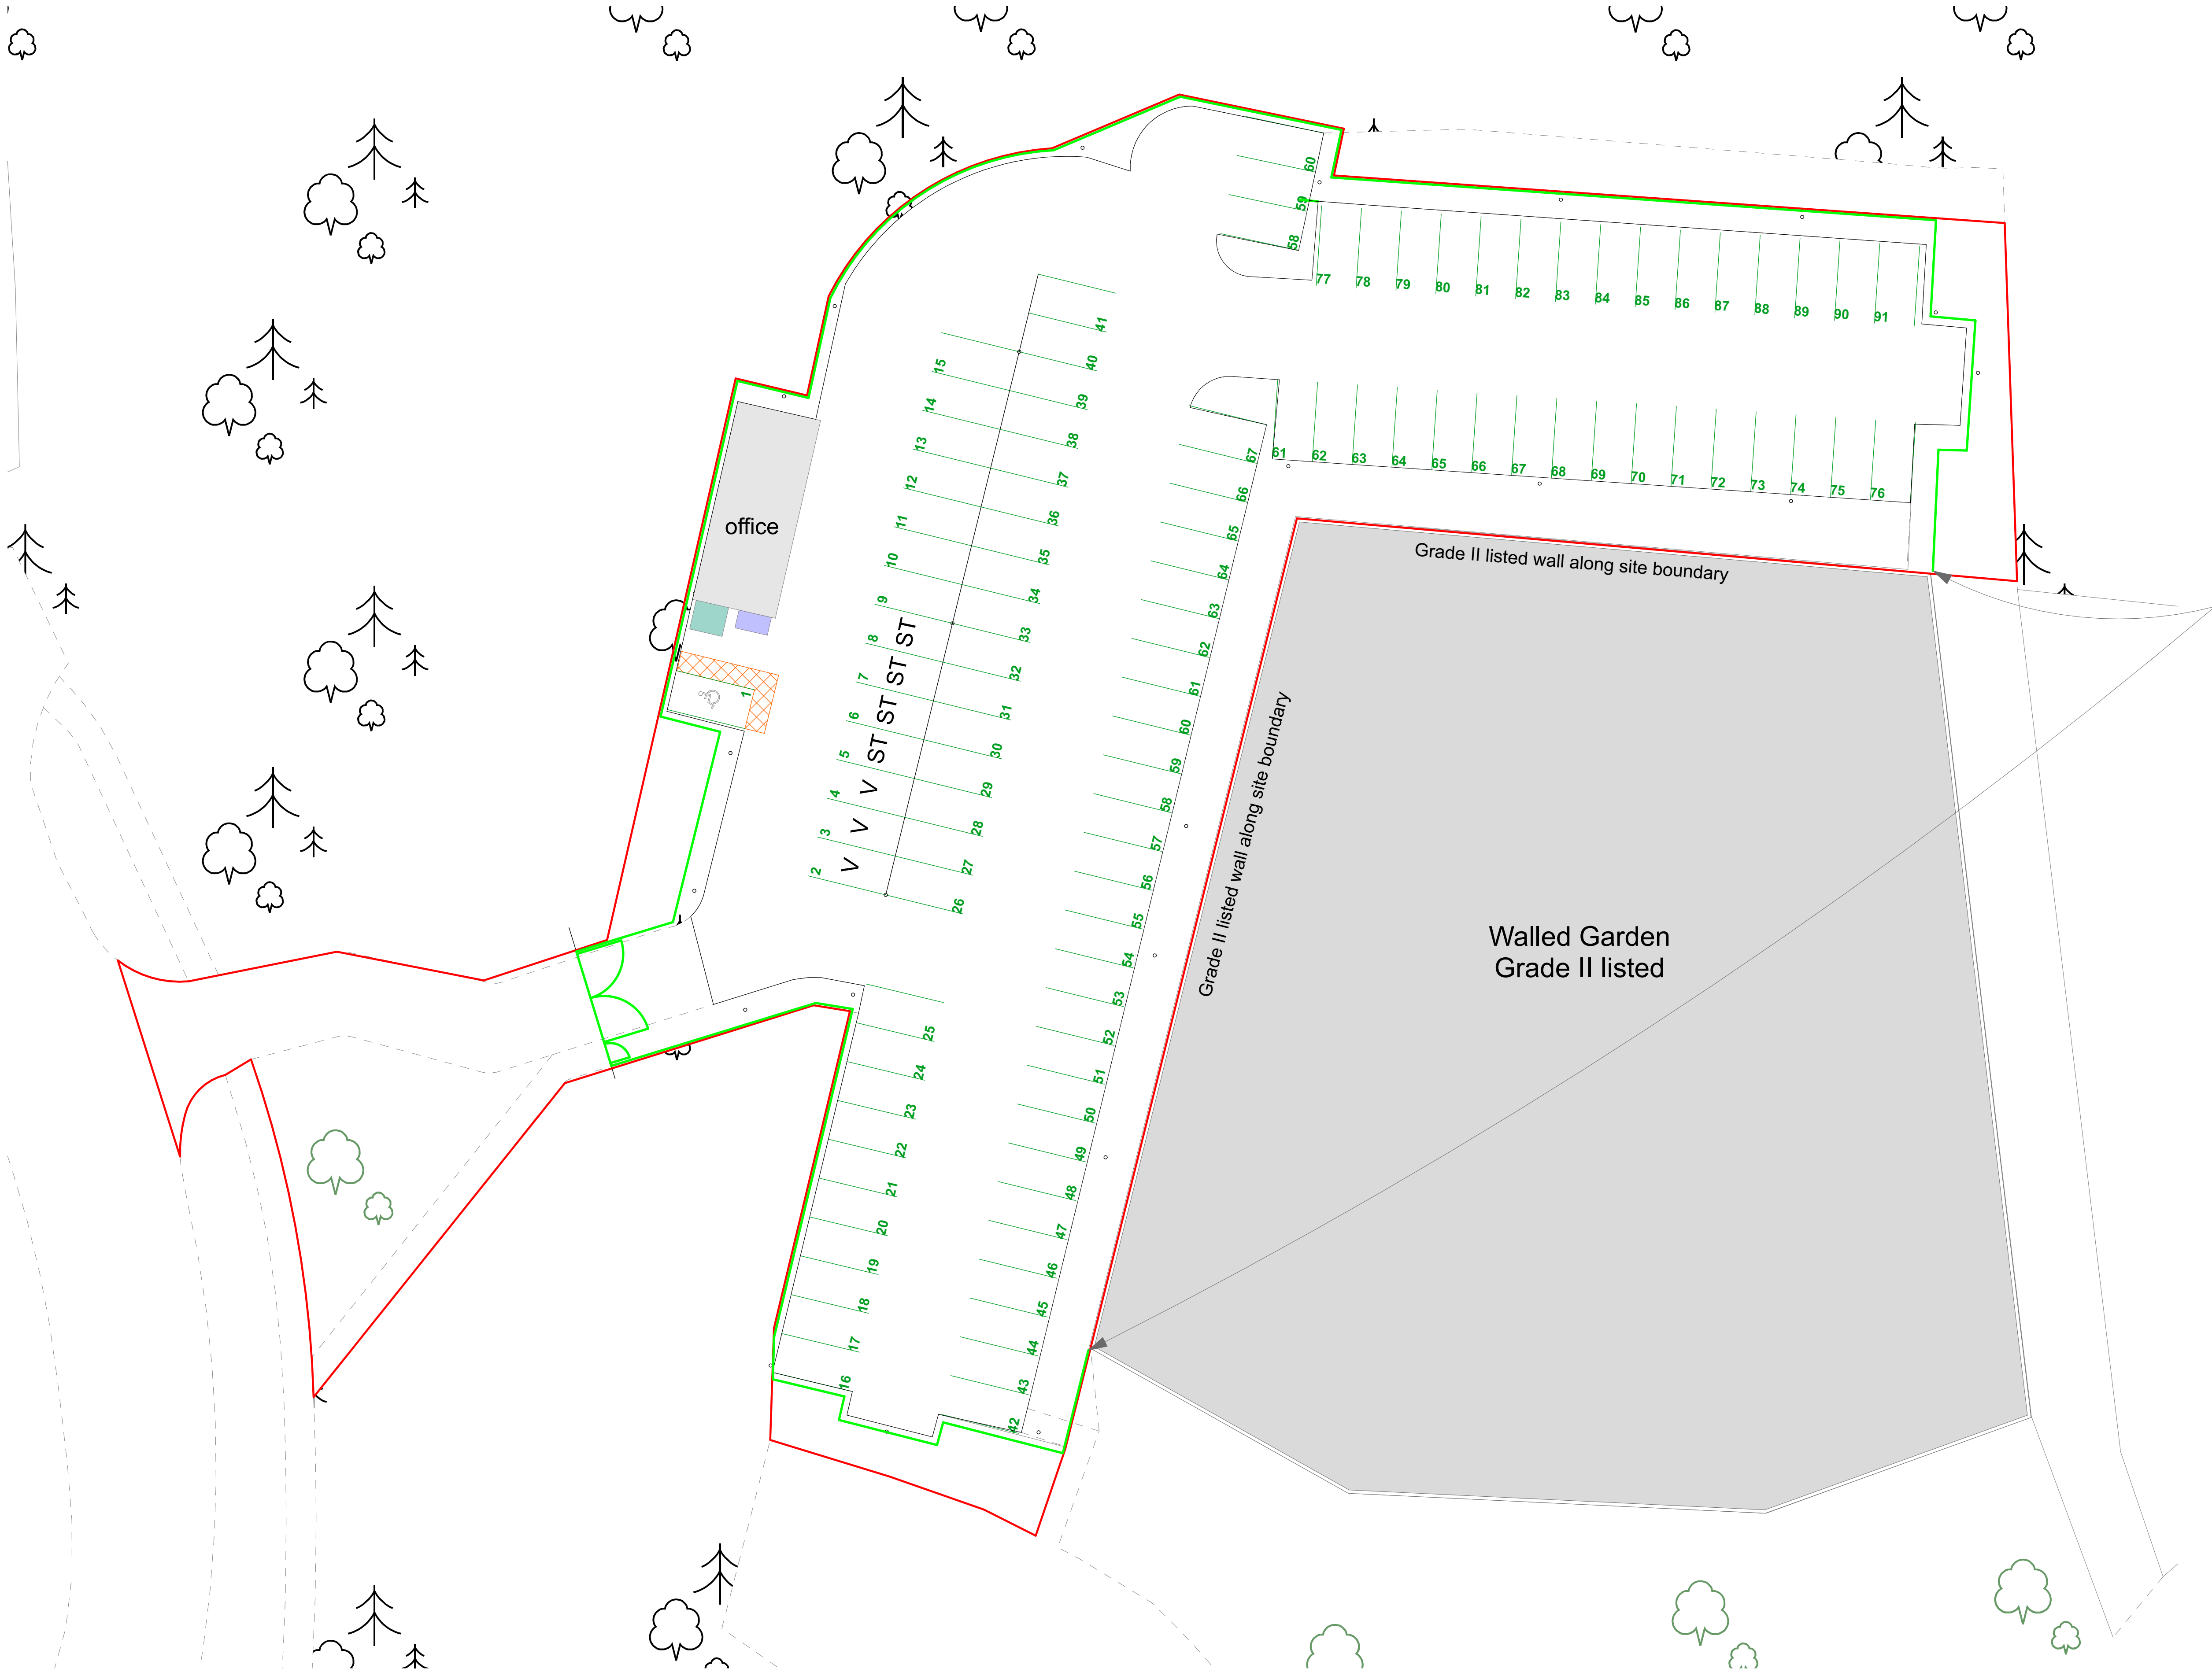

Gap of 5cm between fencing
and the listed wall
Proposed parking spaces will
not be demarcated.

- KEY
- Site boundary
 - Fencing
 - Office
 - Bin store
 - Bike store

N

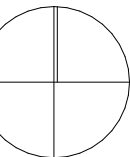

1:200
0 1 2 3 4 5

Rev C 11/04/24 Note added DE
Rev B 15/03/24 Note added DE
Rev A 05/03/24 Fenced area amended. DE

developed design	
Revision	PRarchitects
Client	
Contract	
Drawing	
Site Plan-Proposed	
Drawing no. 2311_03C	Revision C
Scale 1:200@A1	Date 11/04/2024
Drawn By DE	Checked By JP
PR Architects Ltd, Studio 504, Hope Mill, 113 Pollard St, Manchester M4 7JA tel: 07798985165 email: john@prarchitects.co.uk	
This drawing is the copyright of the Architect and may not be reproduced without licence. DO NOT scale from this drawing.	