
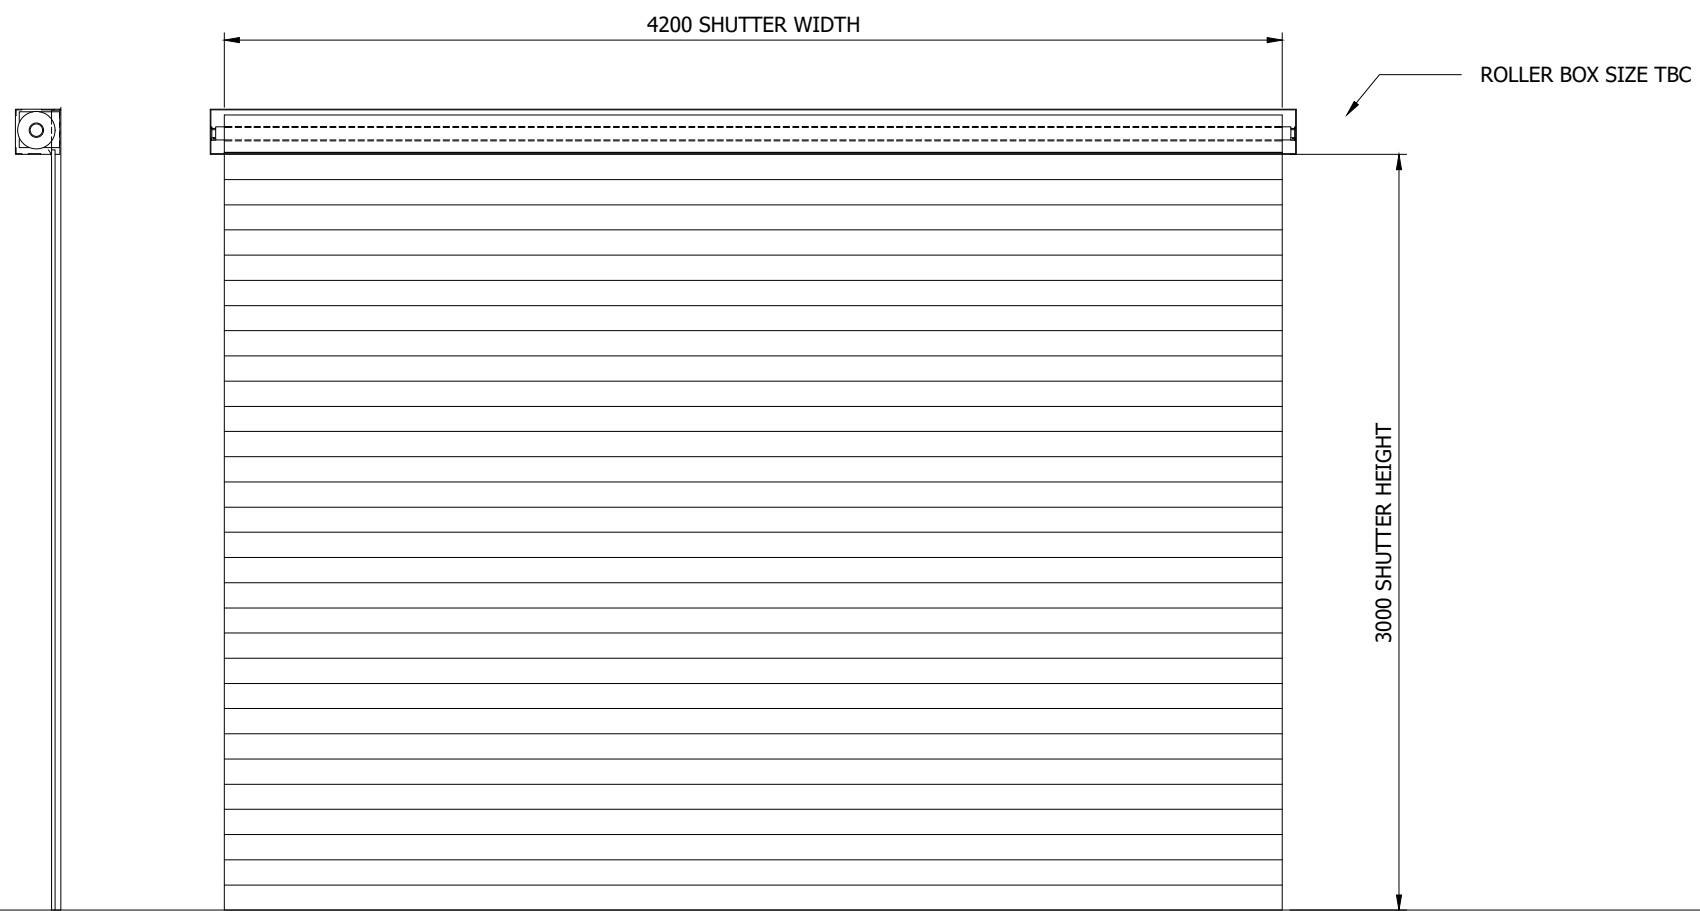
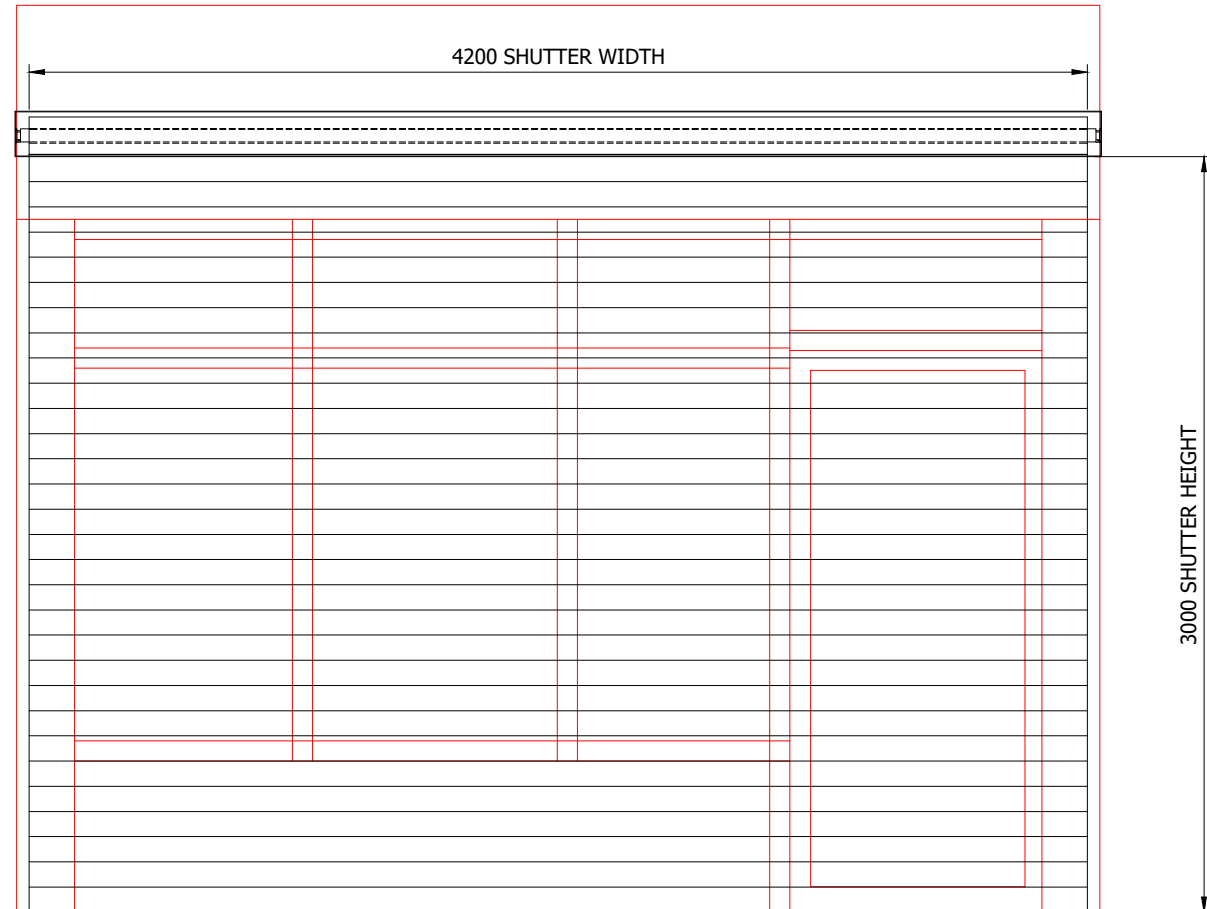


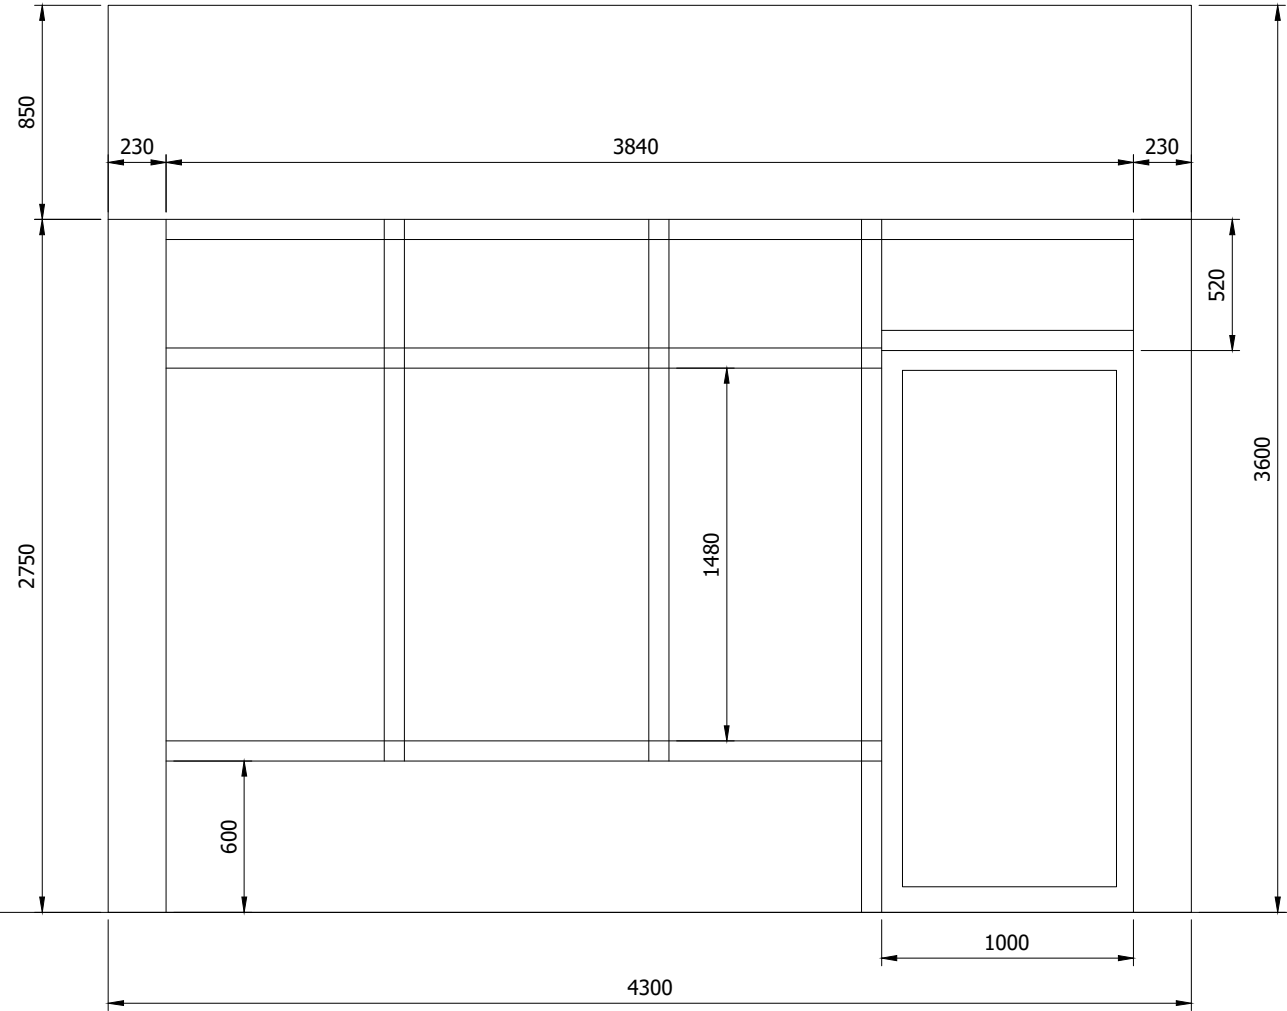

Existing and Proposed Front Elevations
DWG NO: 0001
SCALE: 1:30
Page Size: A3

STORE FRONT
ROLLER SHUTTER