
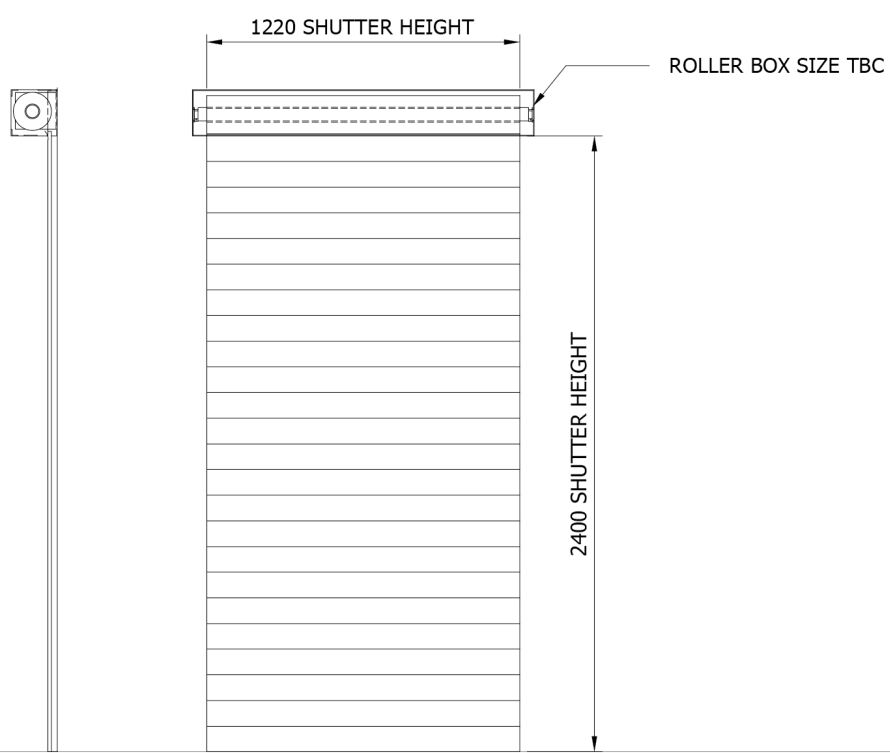
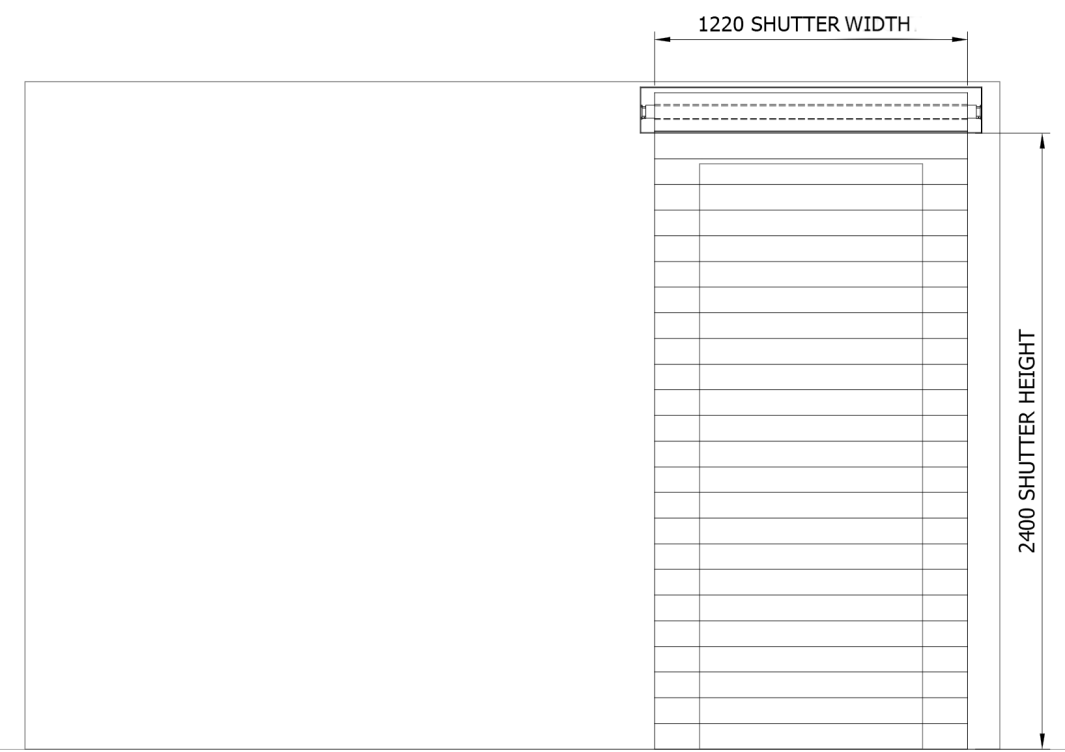


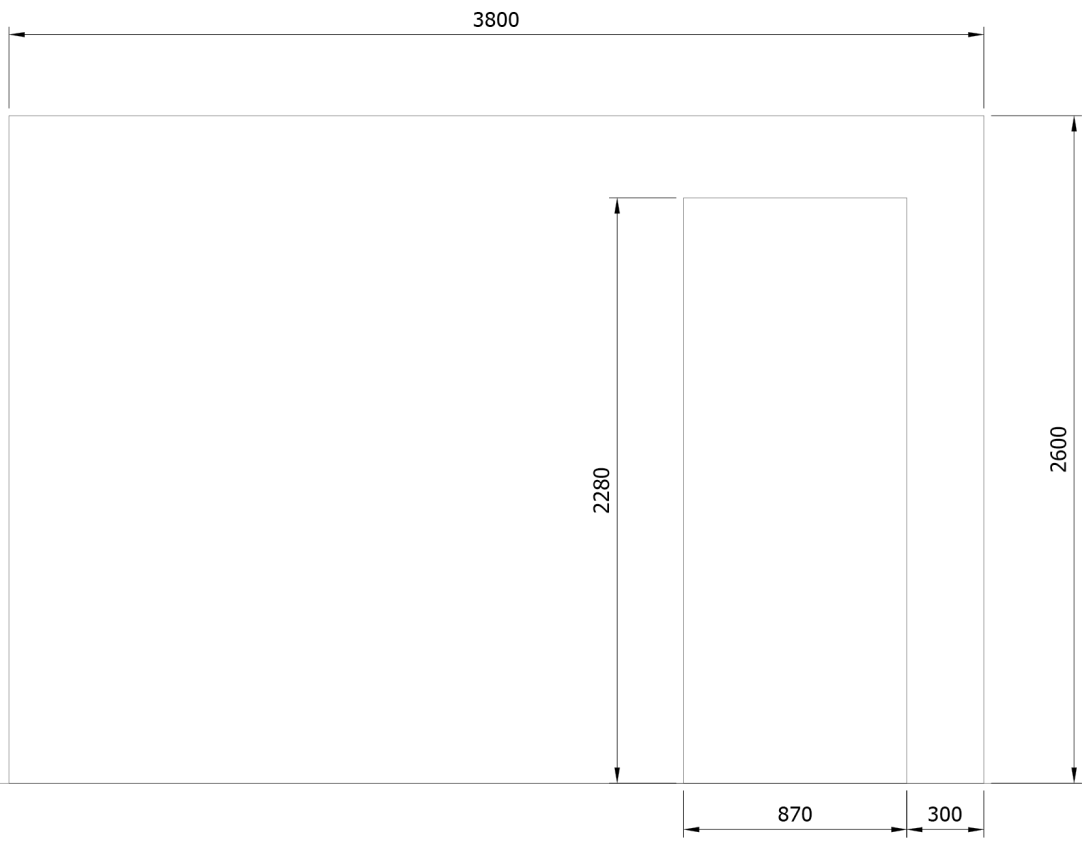

Existing and Proposed Rear Elevations
DWG NO: 0002a
SCALE: 1:30
Page Size: A3

STORE REAR
ROLLER SHUTTER