

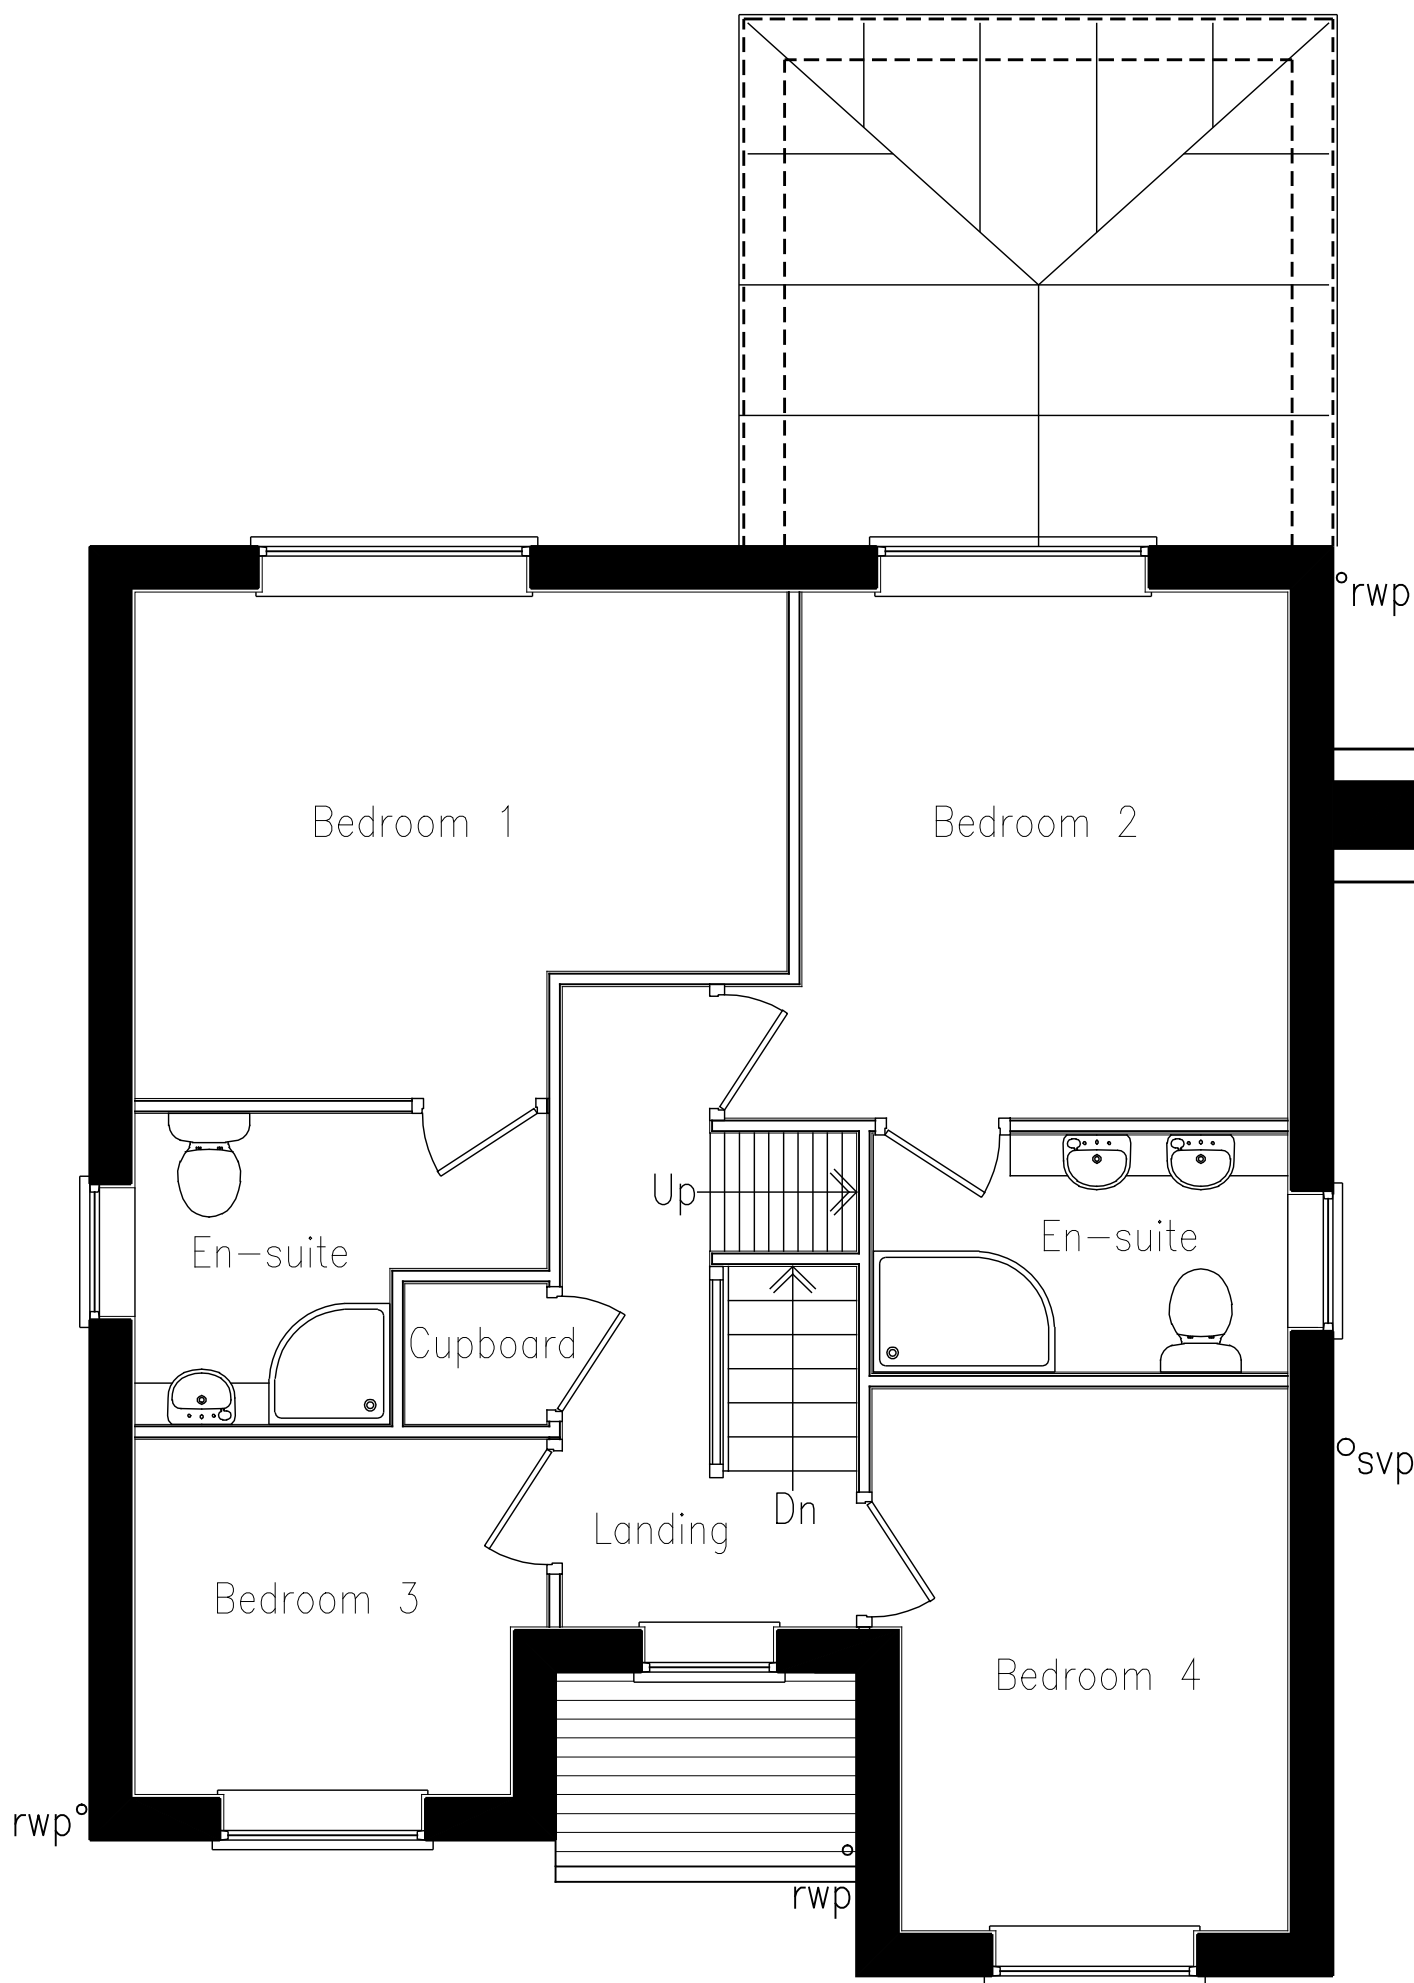


 

Existing First Floor Plan

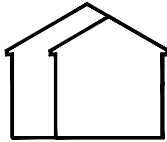

			SCALE		DATE	
			1:50 @ A3		Dec 2024	
Rev	Description	Date	DRAWING No.		SHEET	REV.
CLIENT			DUN/12/24/04		4 of 9	
Mr Z. Syed			ESSELLE PLANNING			
PROJECT						
Proposed Extension Works at:						
7 Duncote Close						
Whiston						
Prescott						
L35 7LY						
DRAWING						
EXISTING FIRST FLOOR PLAN						