

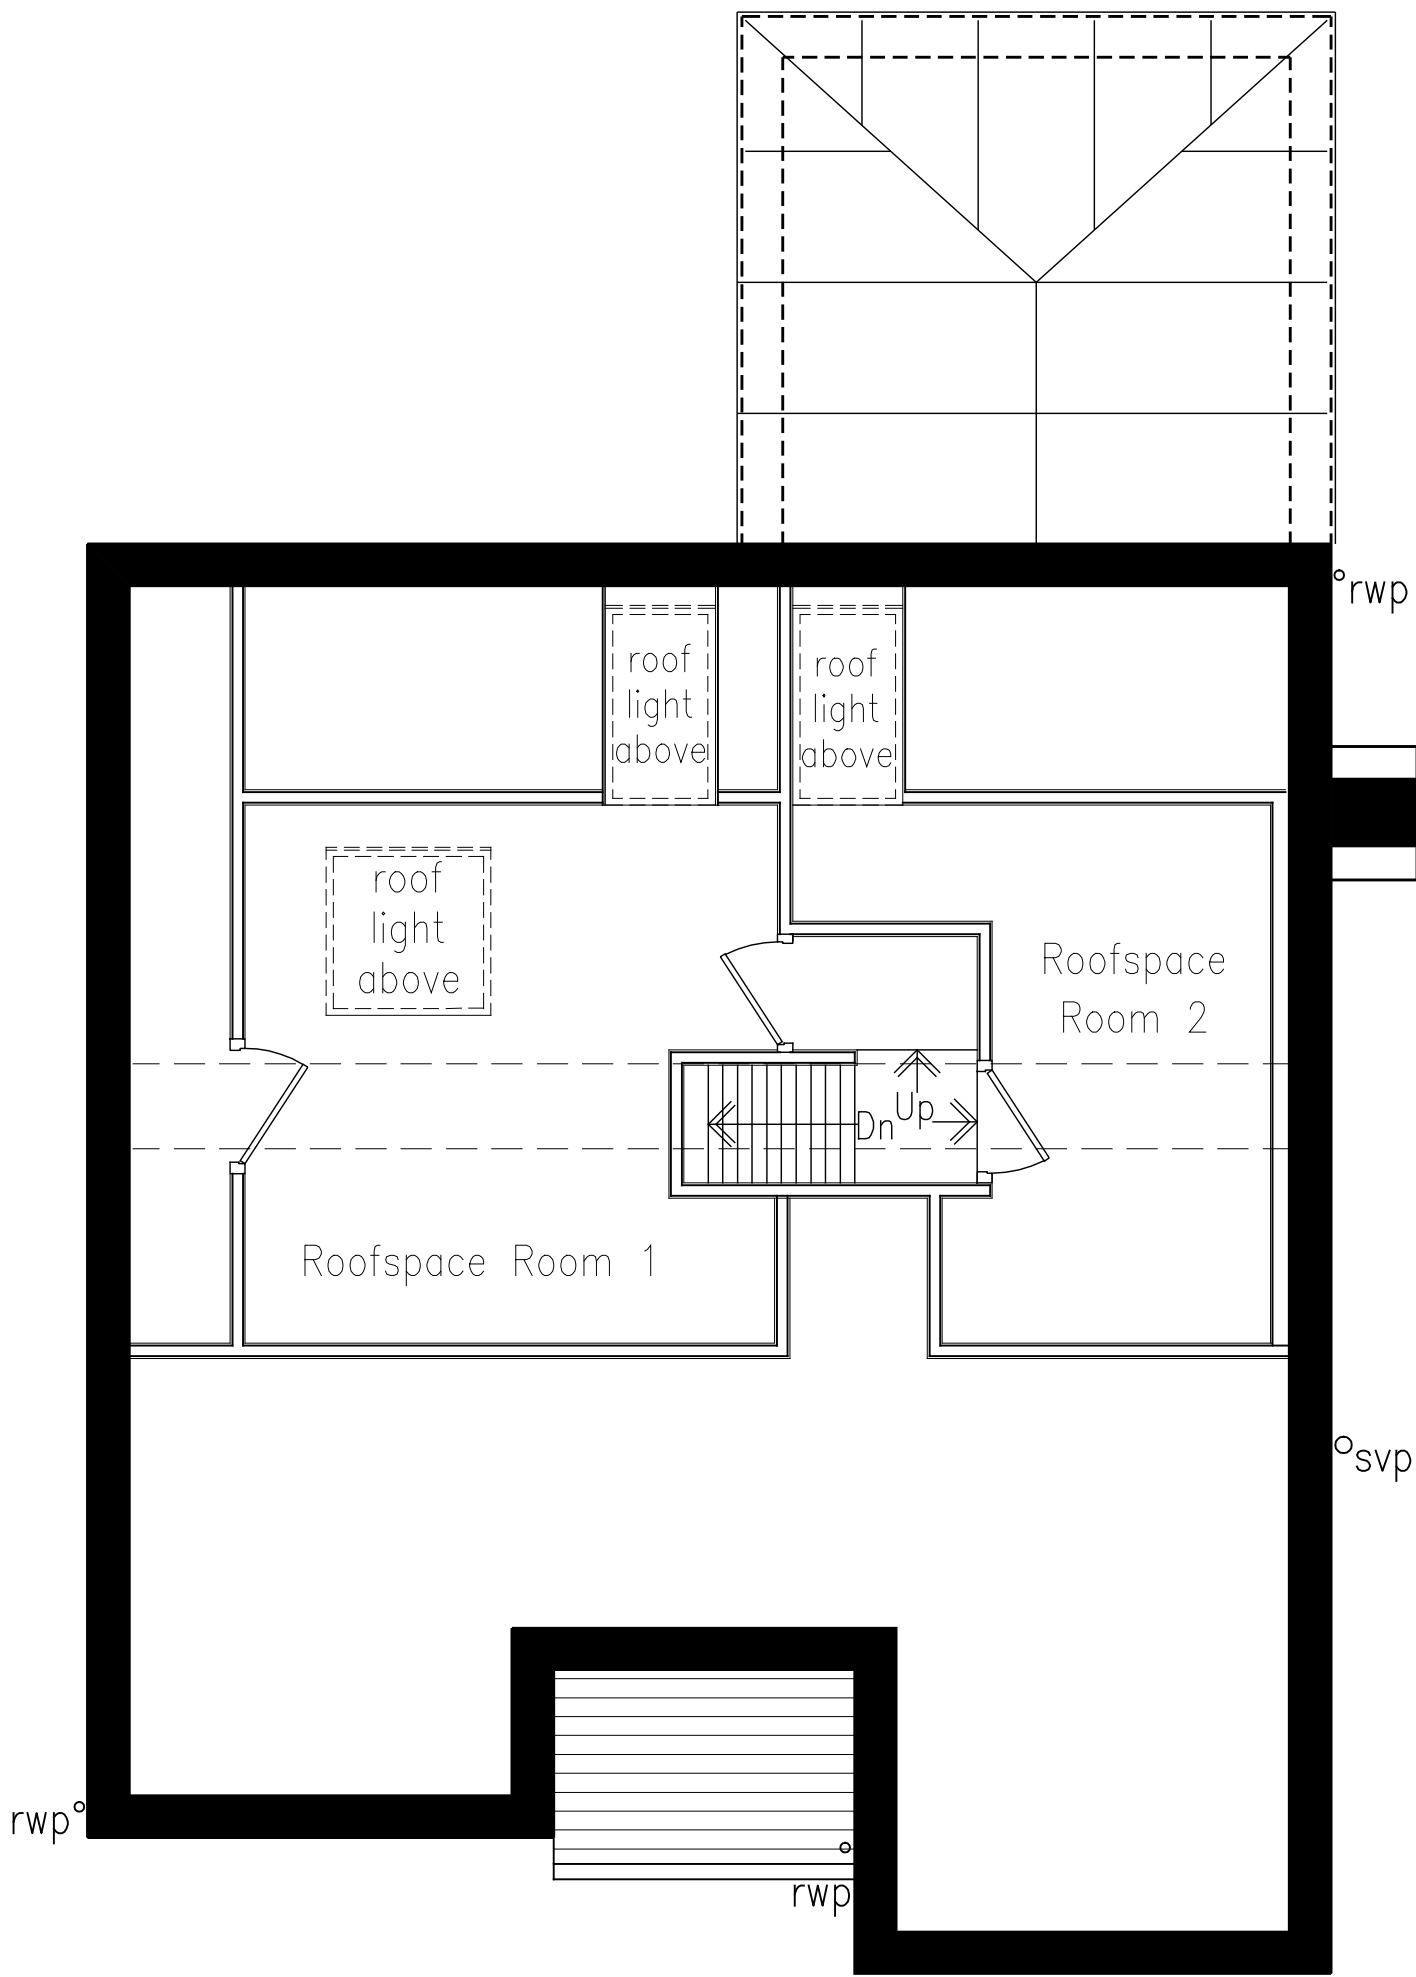


 

Existing Roofspace Floor Plan

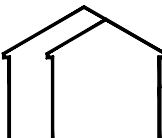

			SCALE		DATE	
			1:50 @ A3		Dec 2024	
Rev	Description	Date	DRAWING No.	SHEET	REV.	
CLIENT			DUN/12/24/05	5 of 9		
Mr Z. Syed						
PROJECT						
Proposed Extension Works at: 7 Duncote Close Whiston Prescott L35 7LY						
DRAWING						
EXISTING ROOFSpace FLOOR PLAN						