

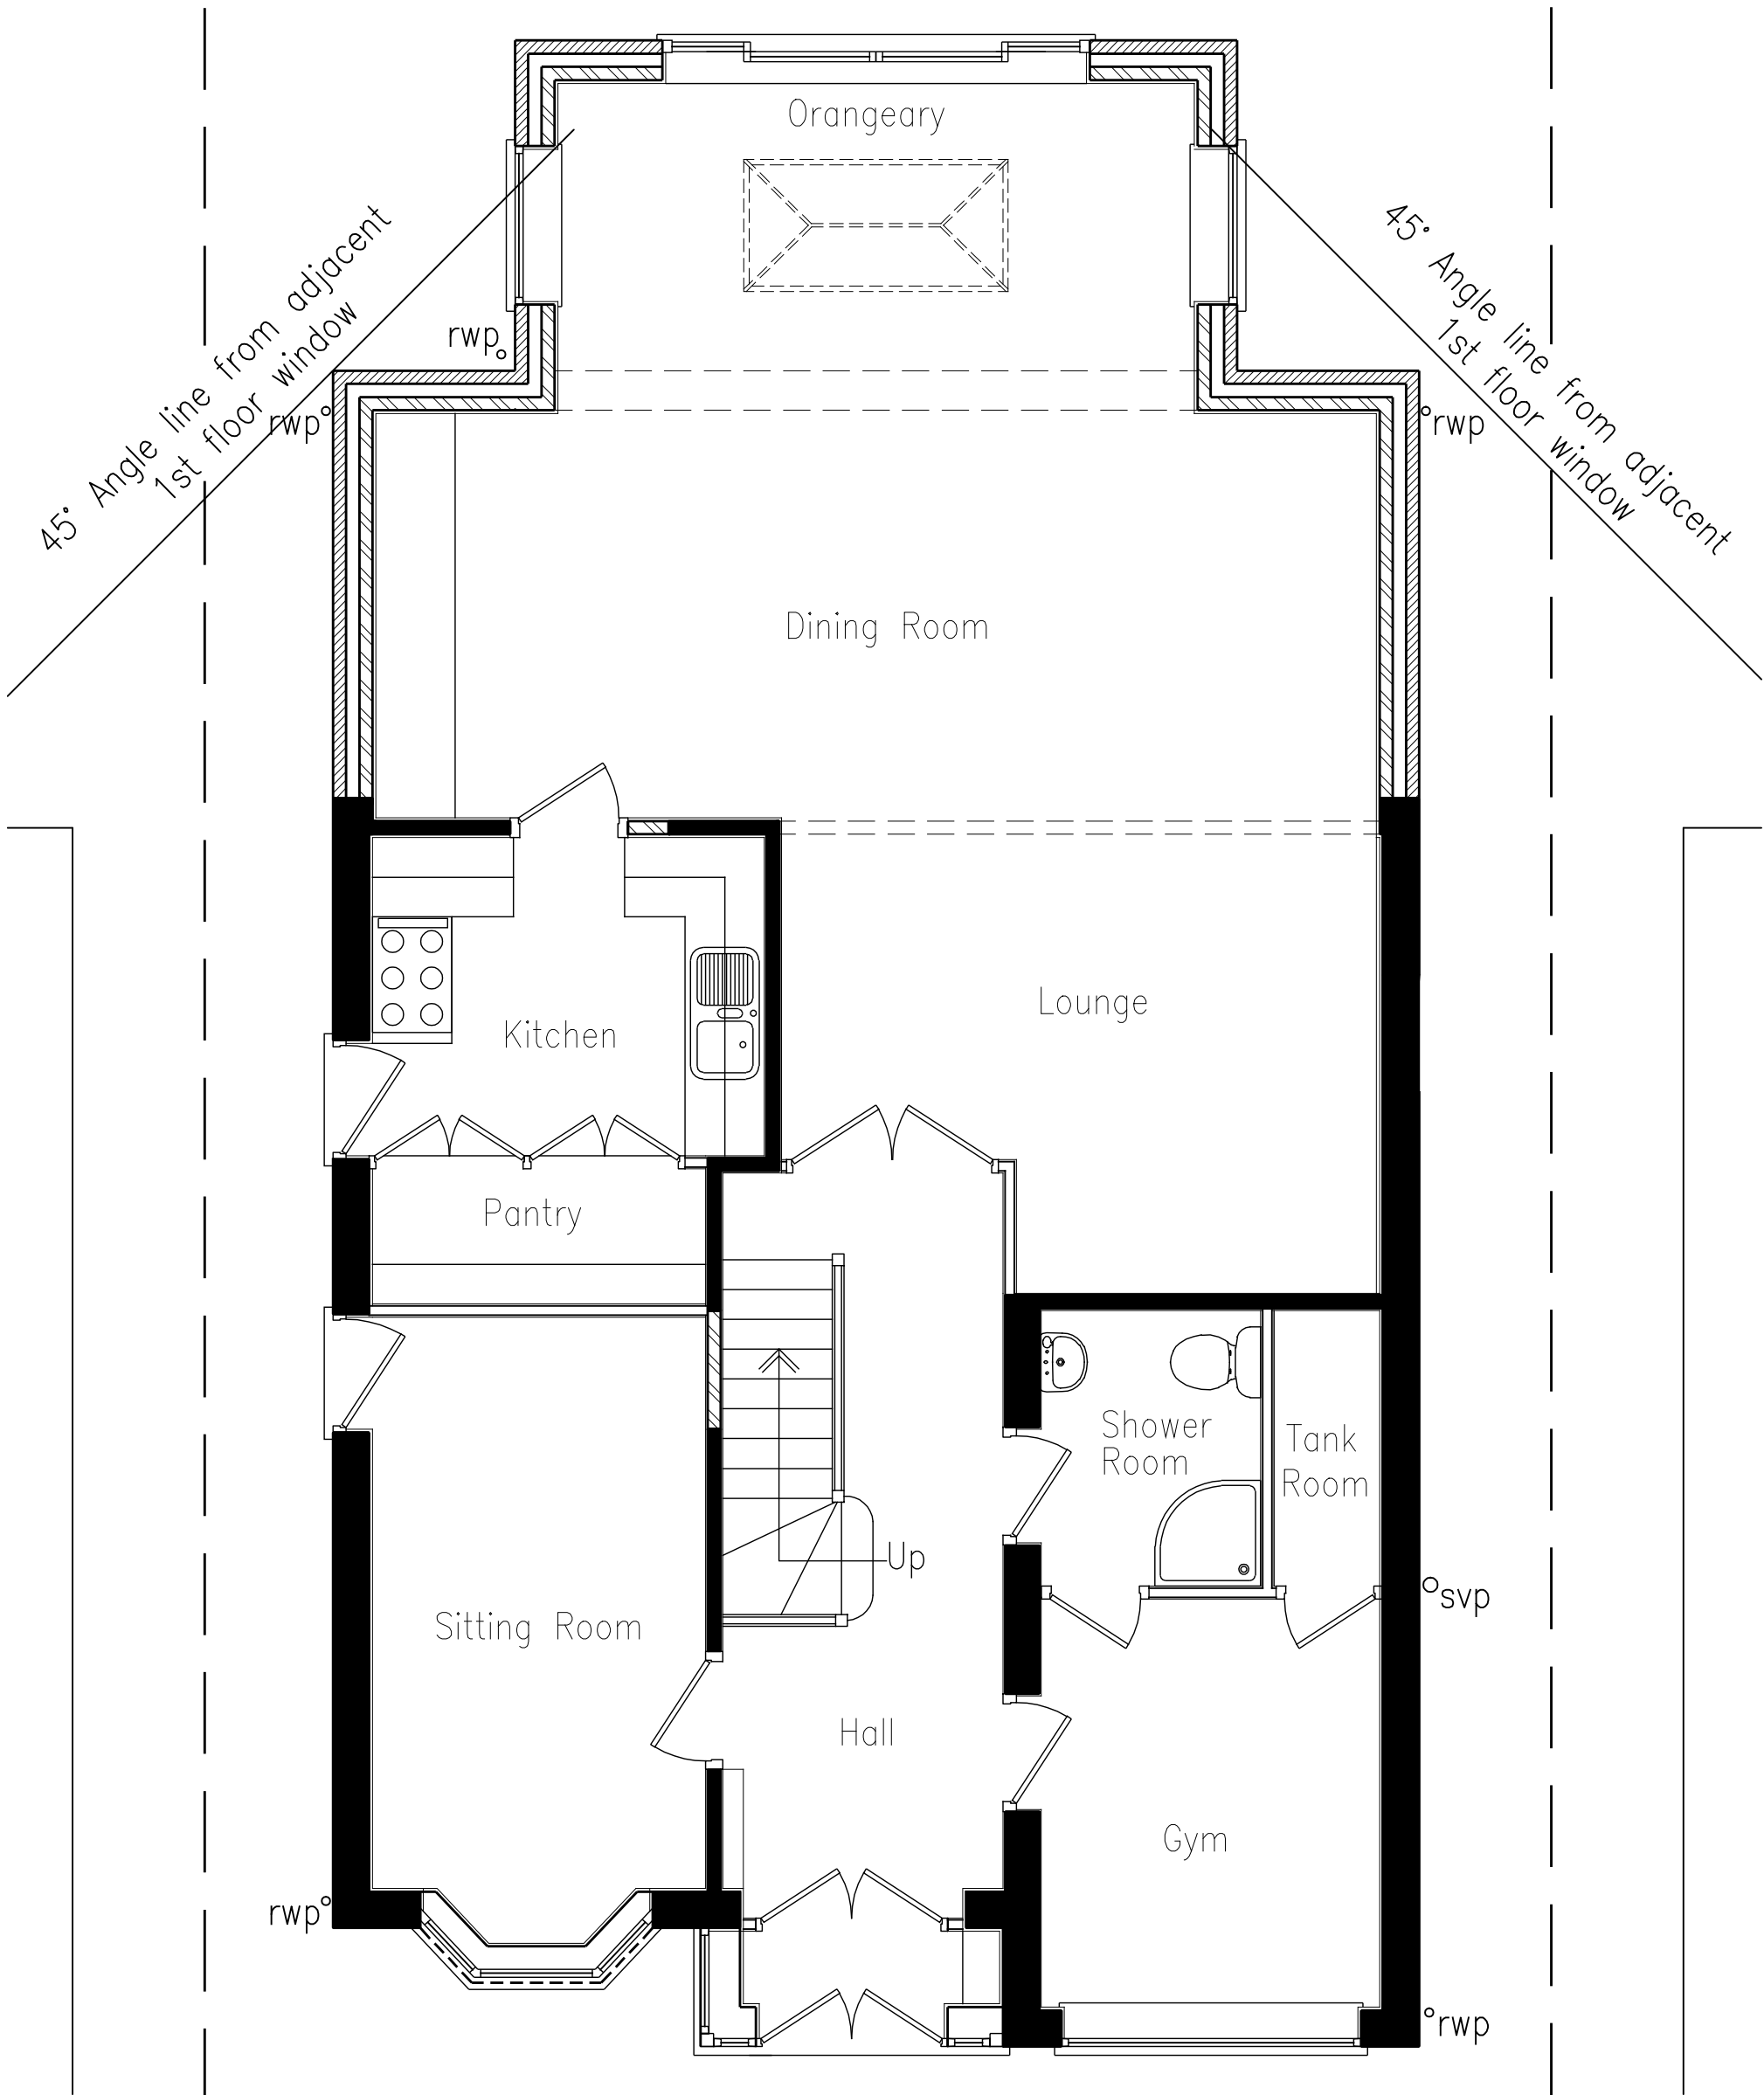


NOTE: To Proposed Plans
All proposed extension works shown hatched.

 

Proposed Ground Floor Plan

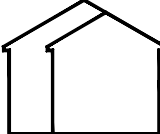

			SCALE		DATE	
			1:50 @ A3		Dec 2024	
Rev	Description	Date	DRAWING No.		SHEET	REV.
CLIENT			DUN/12/24/07		7 of 9	
Mr Z. Syed			 ESSELLE PLANNING			
PROJECT						
Proposed Extension Works at: 7 Duncote Close Whiston Prescott L35 7LY						
DRAWING						
PROPOSED GROUND FLOOR PLAN						