

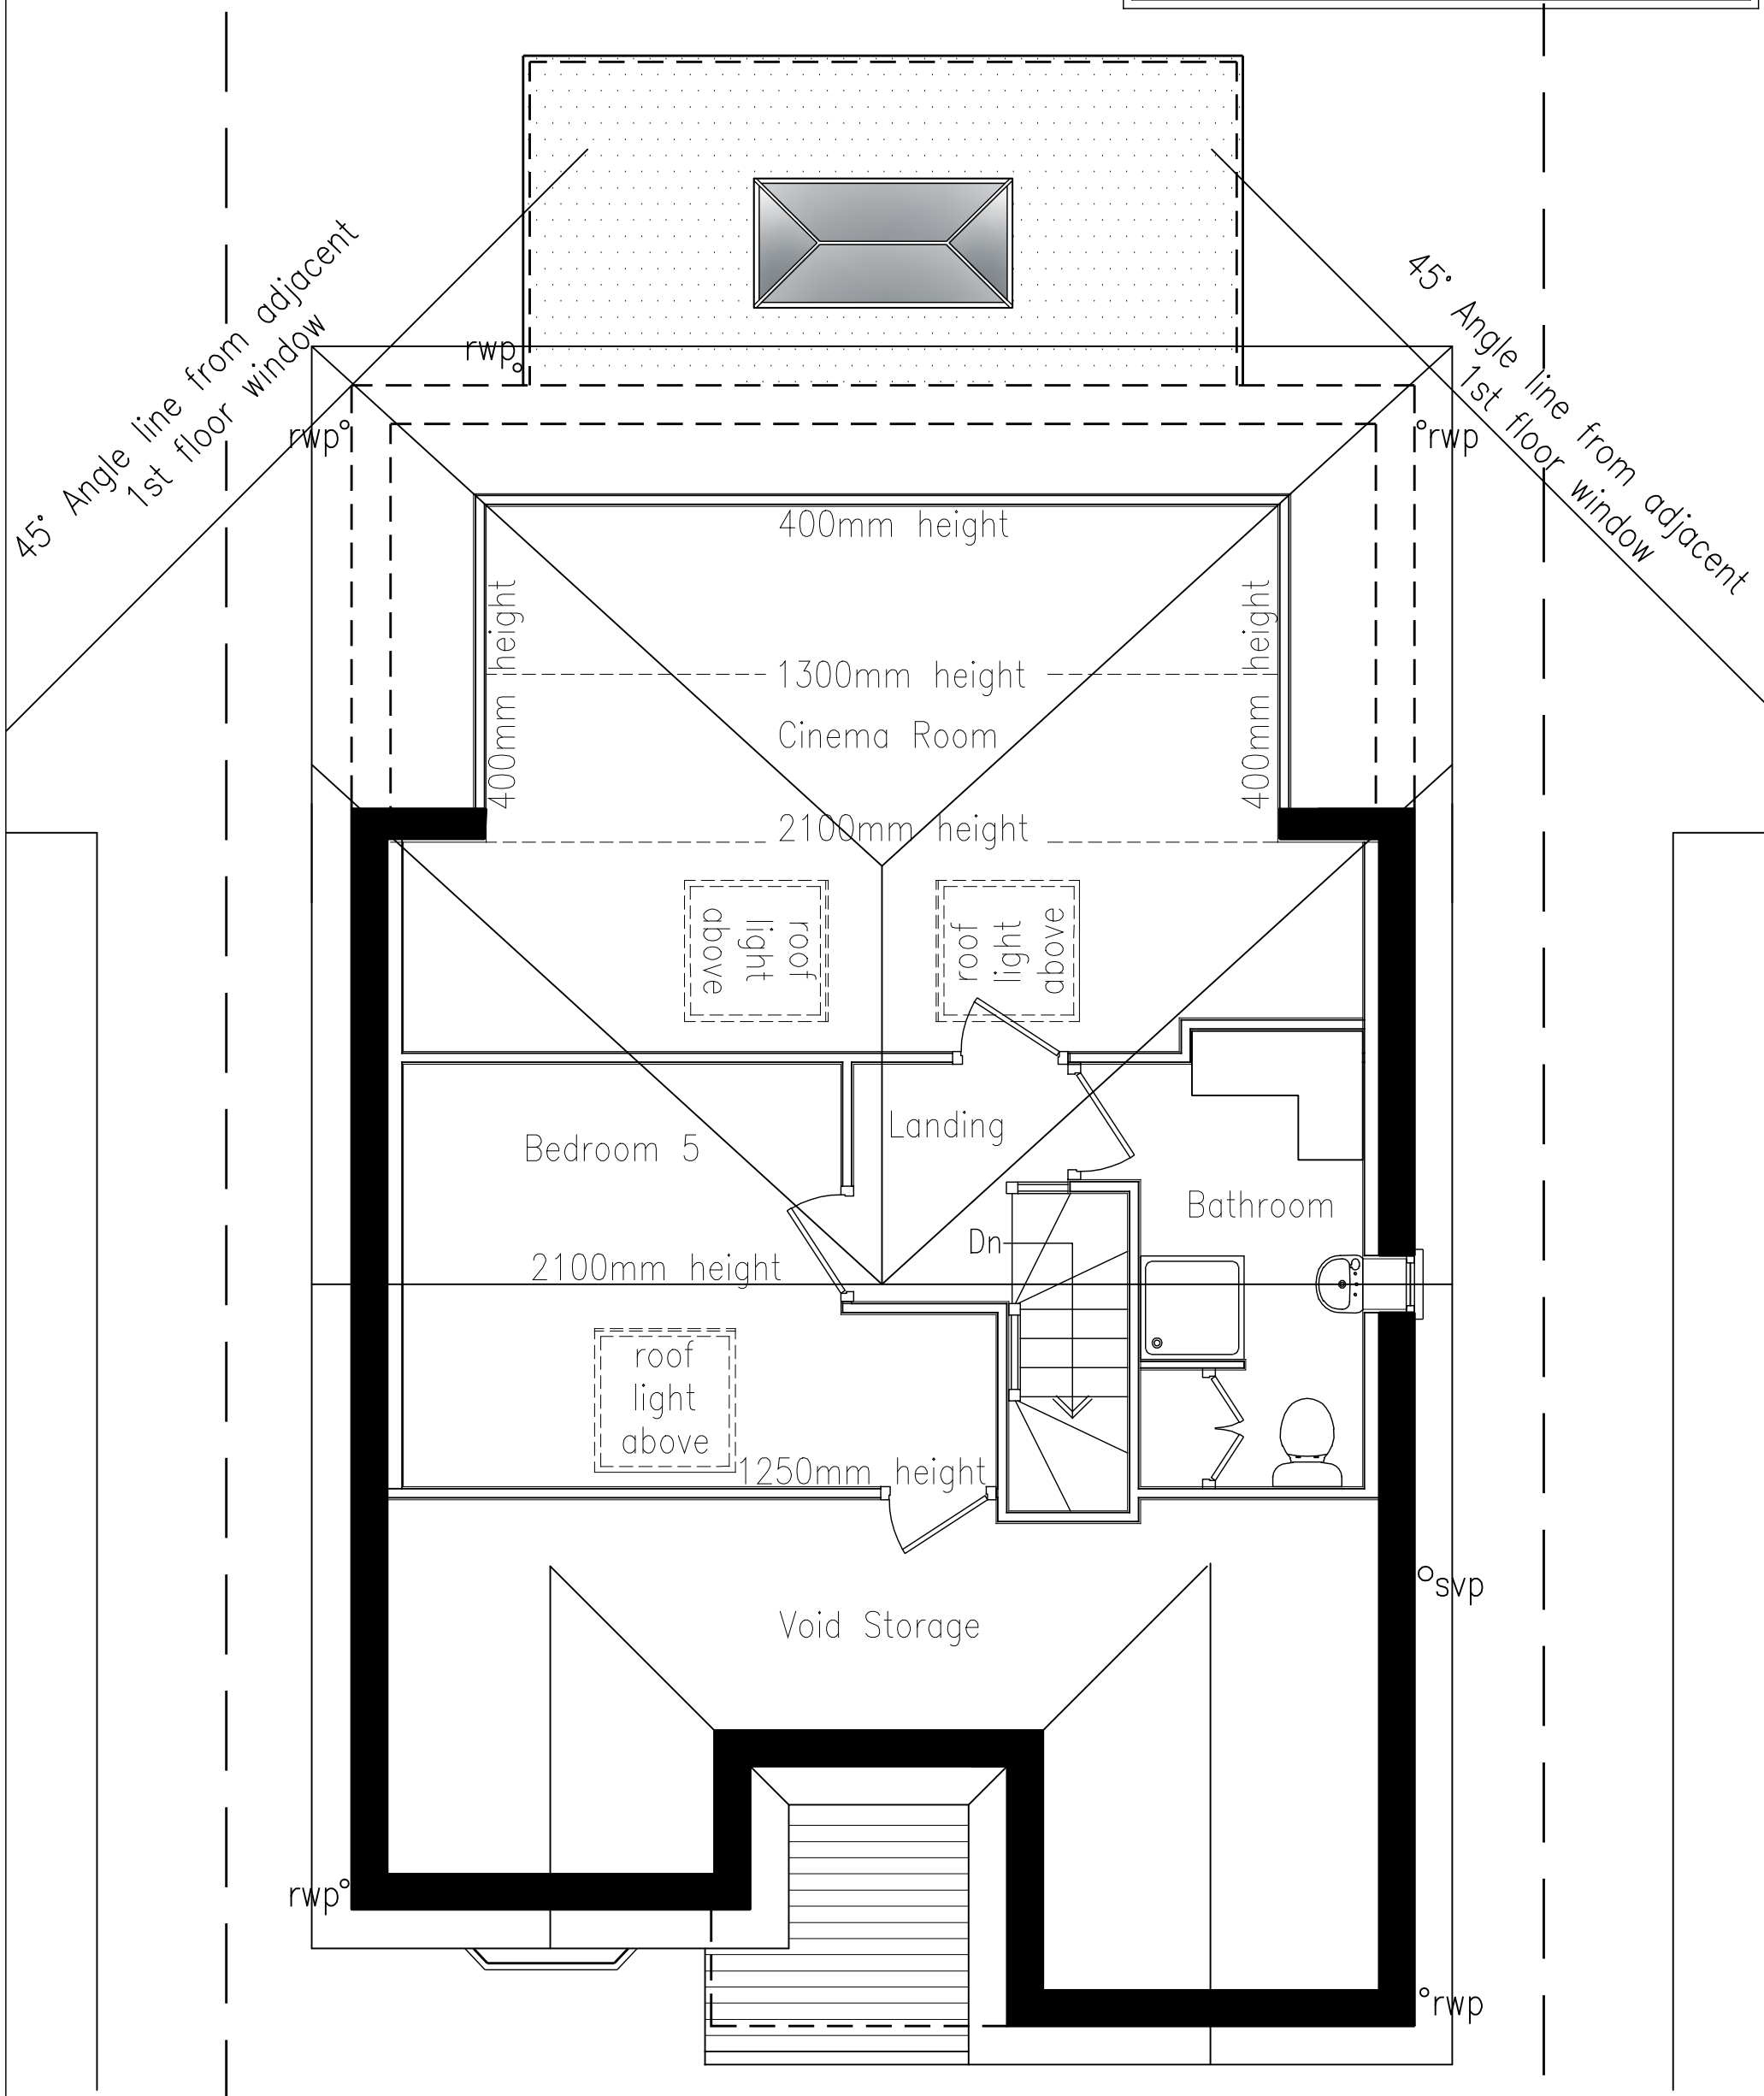


NOTE: To Proposed Plans
All proposed extension works shown hatched.

 

Proposed Roofspace Floor Plan

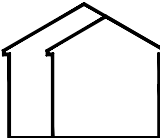

			SCALE		DATE	
			1:50 @ A3		Dec 2024	
Rev	Description	Date	DRAWING No.	SHEET	REV.	
CLIENT			DUN/12/24/09	9 of 9		
Mr Z. Syed			 PLANNING ESSELLE			
PROJECT						
Proposed Extension Works at:						
7 Duncote Close						
Whiston						
Prescott						
L35 7LY						
DRAWING						
PROPOSED ROOFSPACE FLOOR PLAN						