




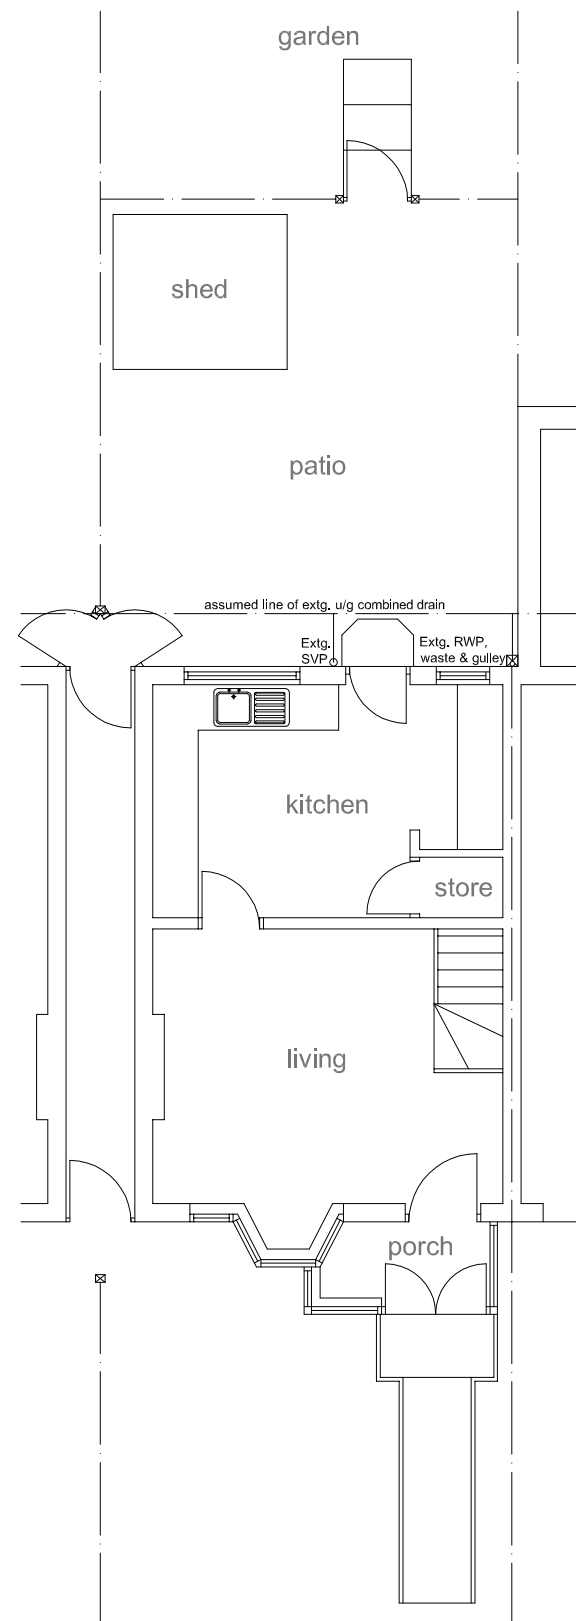

Existing ground floor plan @ 1:100 scale

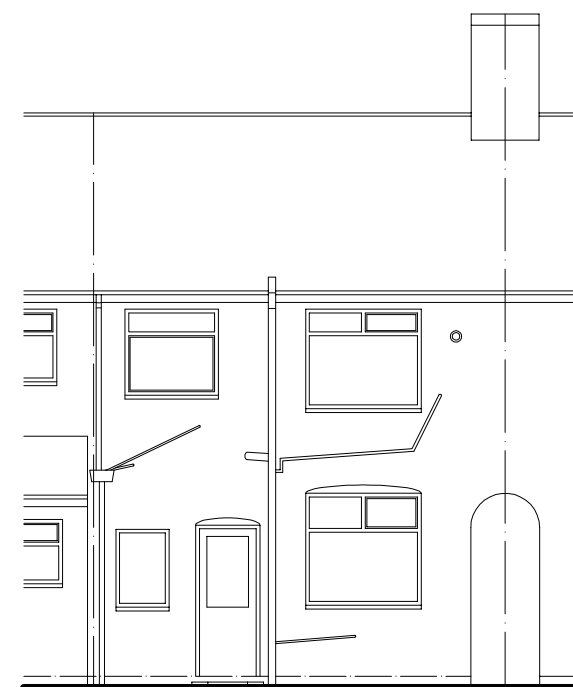

Existing rear elevation @ 1:100 scale

 

Location plan @ 1:1250 scale

Project:

**PROPOSED SINGLE STOREY REAR
BEDROOM AND SHOWER ROOM
EXTENSION**

at:

**37 CORAL AVENUE
HUYTON, L36 2PY**

for:

MR TWEEDALE

EXISTING LAYOUT & LOCATION PLAN

Scale: **1:100 & 1:1250**

Date: **November 2021**

Drawing Number:

2134-01

Revision: