


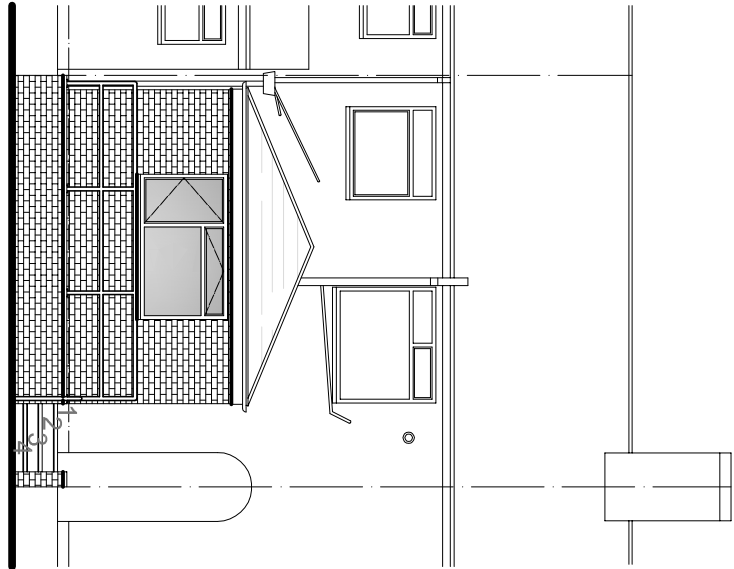


 


Proposed rear elevation @ 1:100 scale

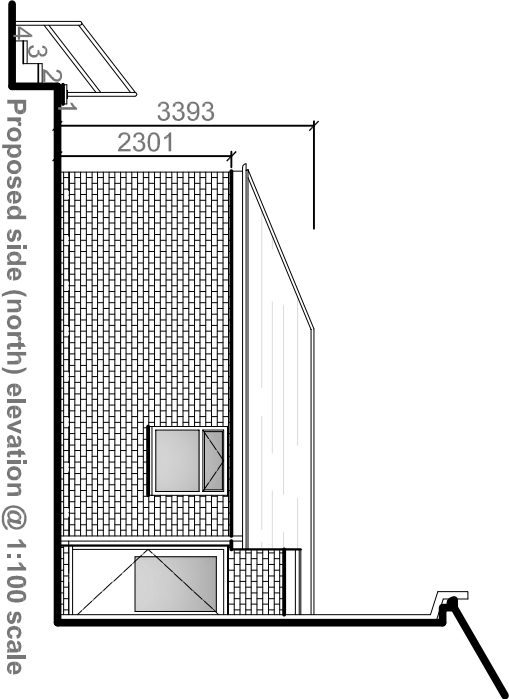


Proposed side (north) elevation @ 1:100 scale

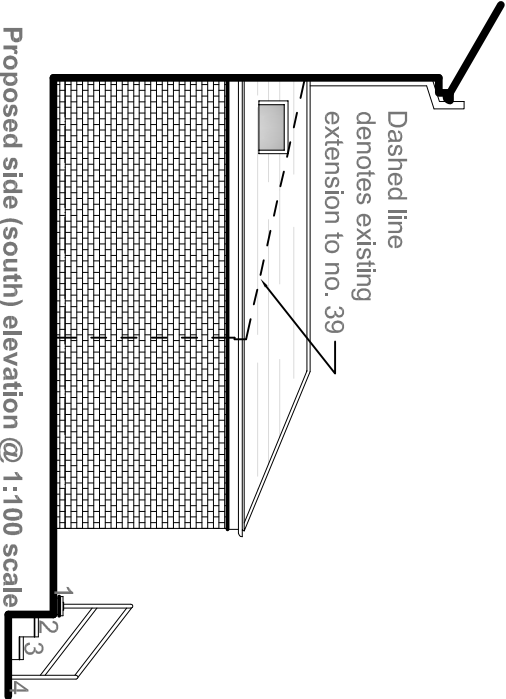

Proposed east elevation @ 1:100 scale

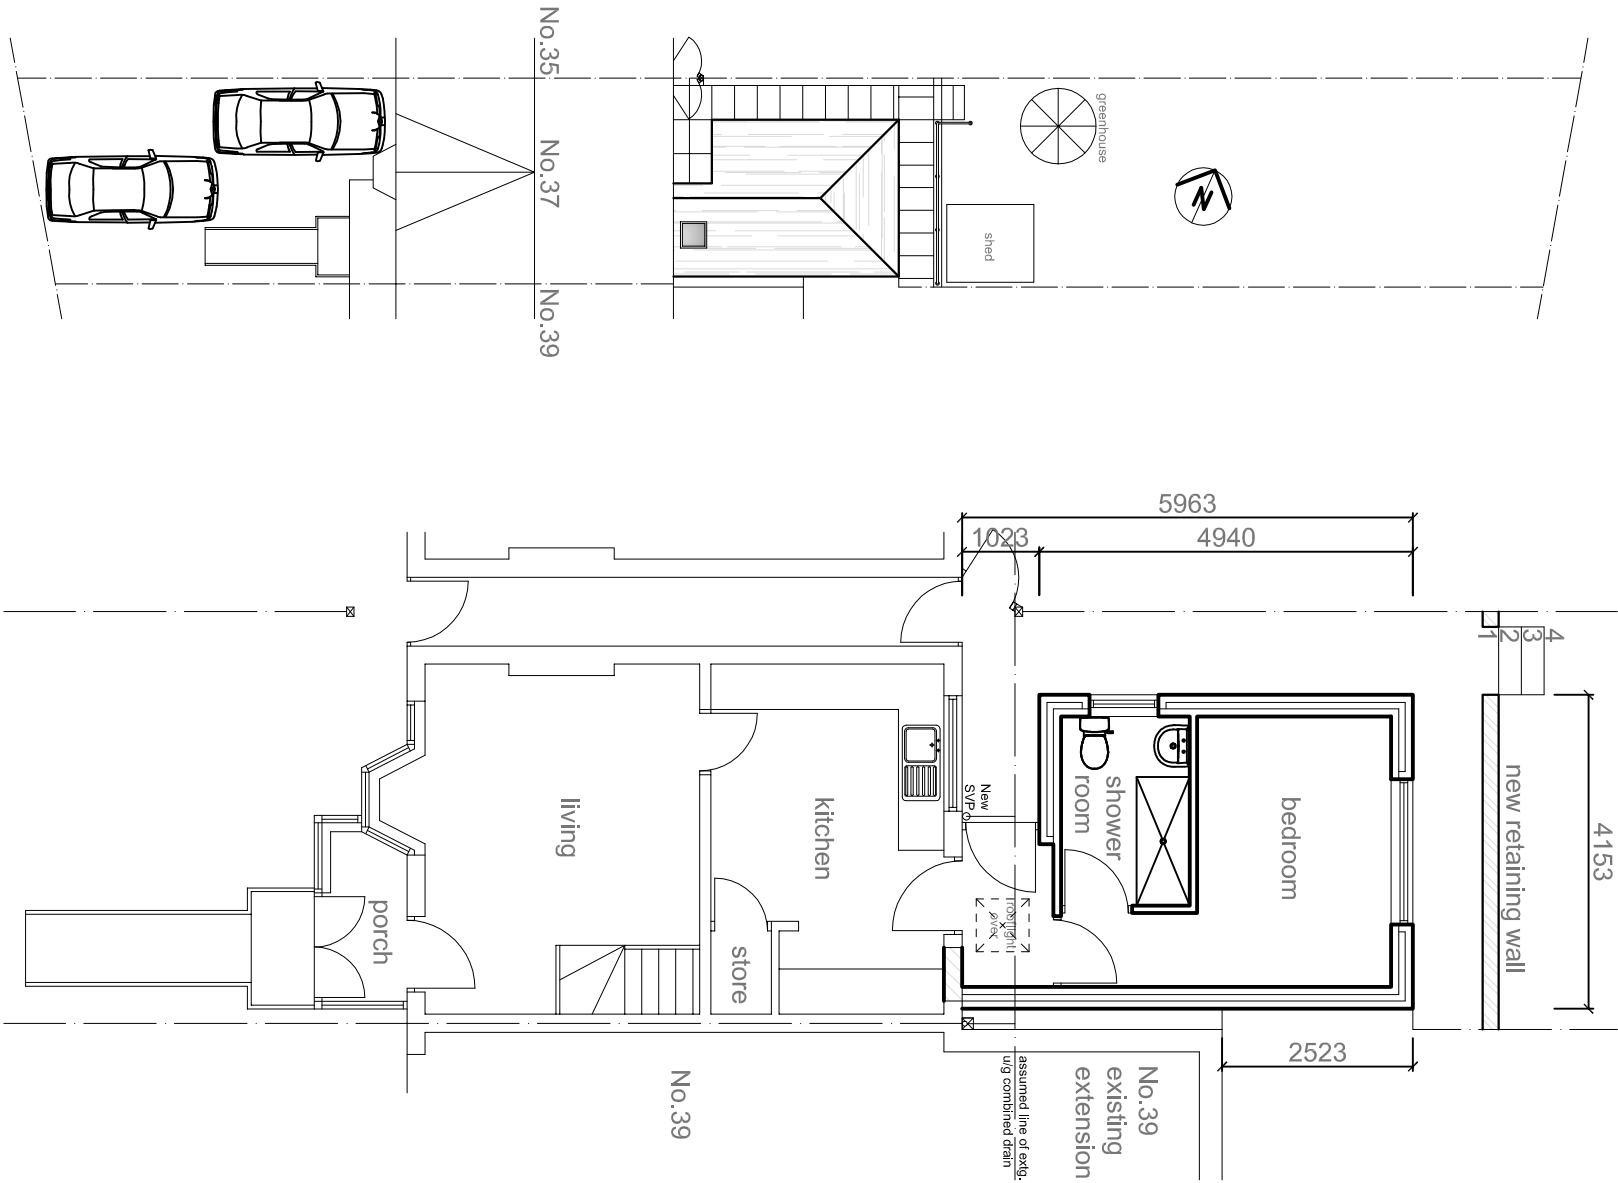

Proposed ground floor plan @ 1:100 scale

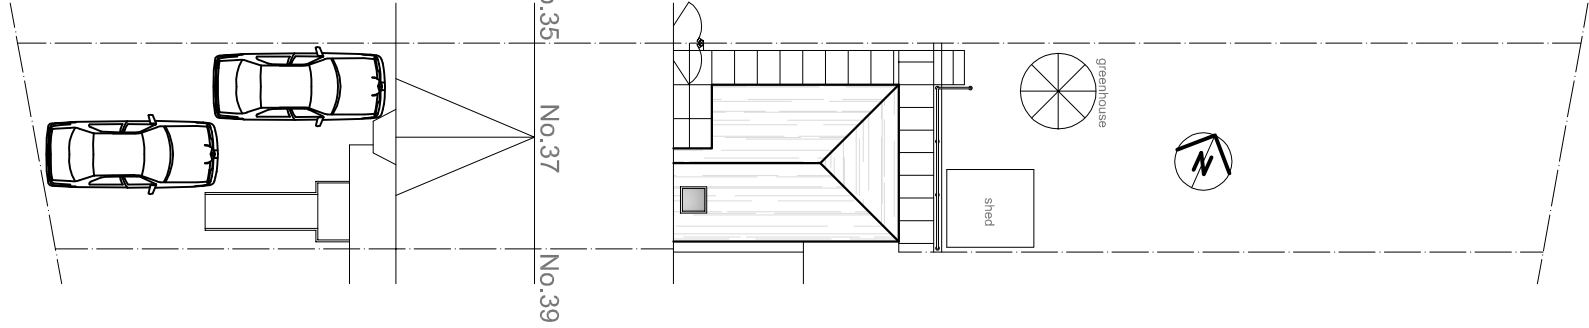

Proposed site plan @ 1:200 scale

EXTERNAL SPECIFICATION

Roof:
Mosborough Red Marley Ashmore (osa) interlocking concrete tiles, ridge, hips and cloaked verge to new extension roof as shown hatched to match existing main roof.

Walls:
Facing brickwork to match existing main house. Mortar colour to match existing.

Facias:
All facias to be black PVCu.

Rainwater goods:
Black PVCu gutters and rainwater pipes to match existing profile.

Windows:
White PVCu frames with double glazing to match pattern of main house.

Project:

PROPOSED SINGLE STOREY REAR
BEDROOM AND SHOWER ROOM
EXTENSION

at:

37 CORAL AVENUE
HUYTON, L36 2PY

for:

MR TWEEDALE

PROPOSED LAYOUT & SITE PLAN

Scale:

1:100 & 1:200

Date:

February 2022

Drawing Number:

2134-03

Revision: