




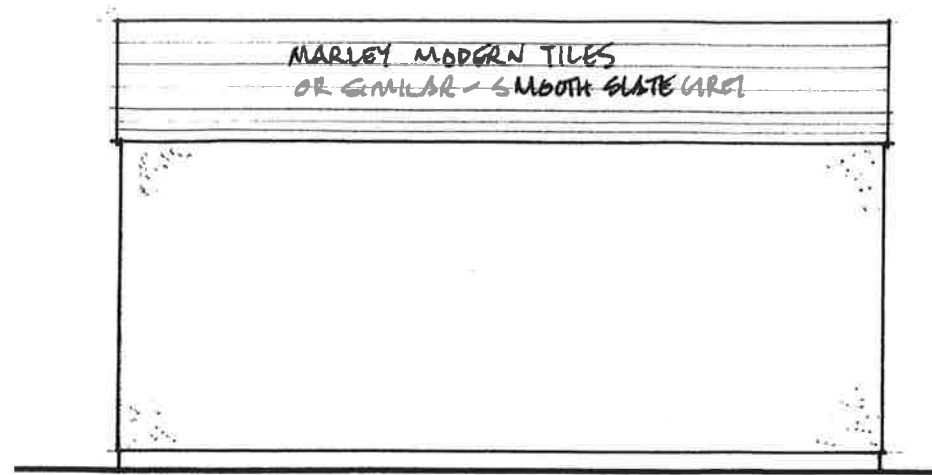


NORTH ELEVATION.

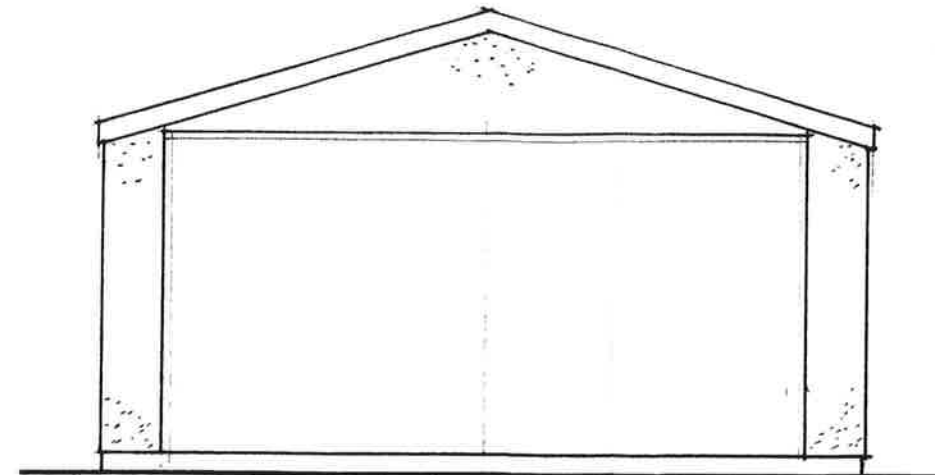


WEST ELEVATION.

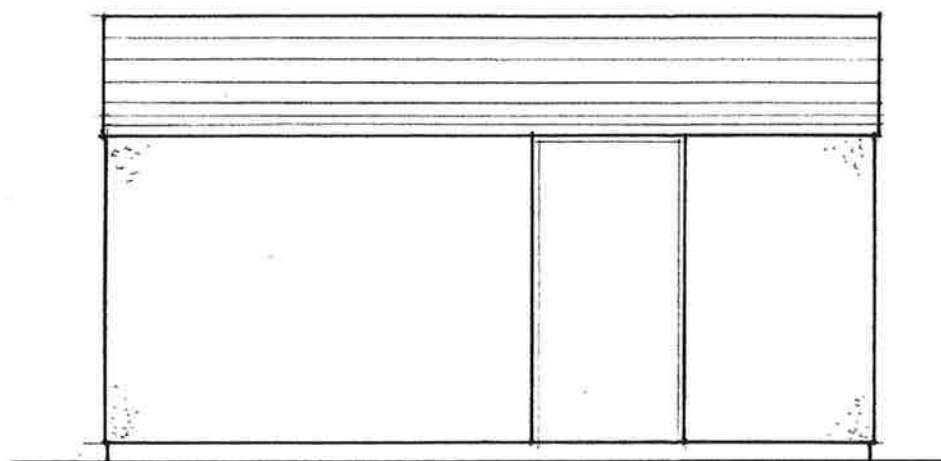

SOUTH ELEVATION.

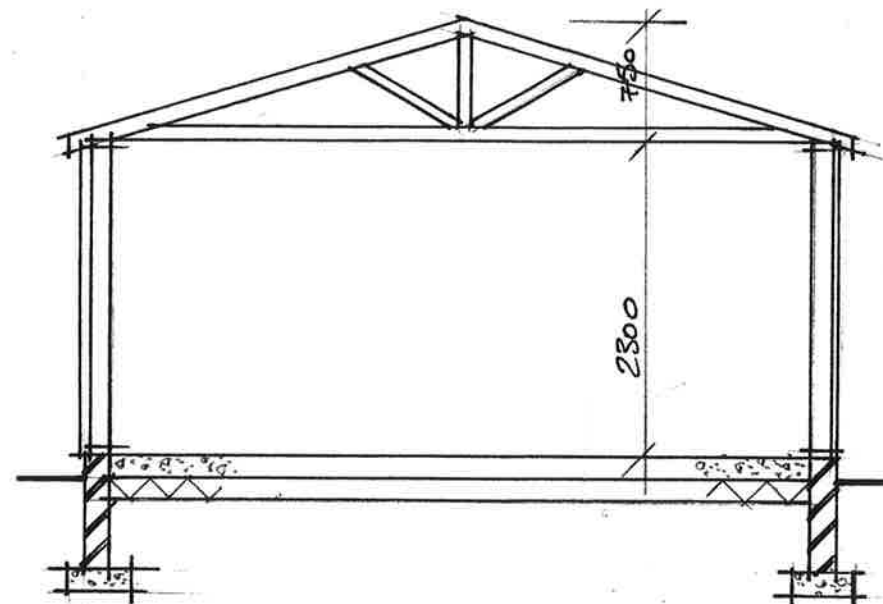

SECTION ON X-X. SCALE 1:50 @ A3

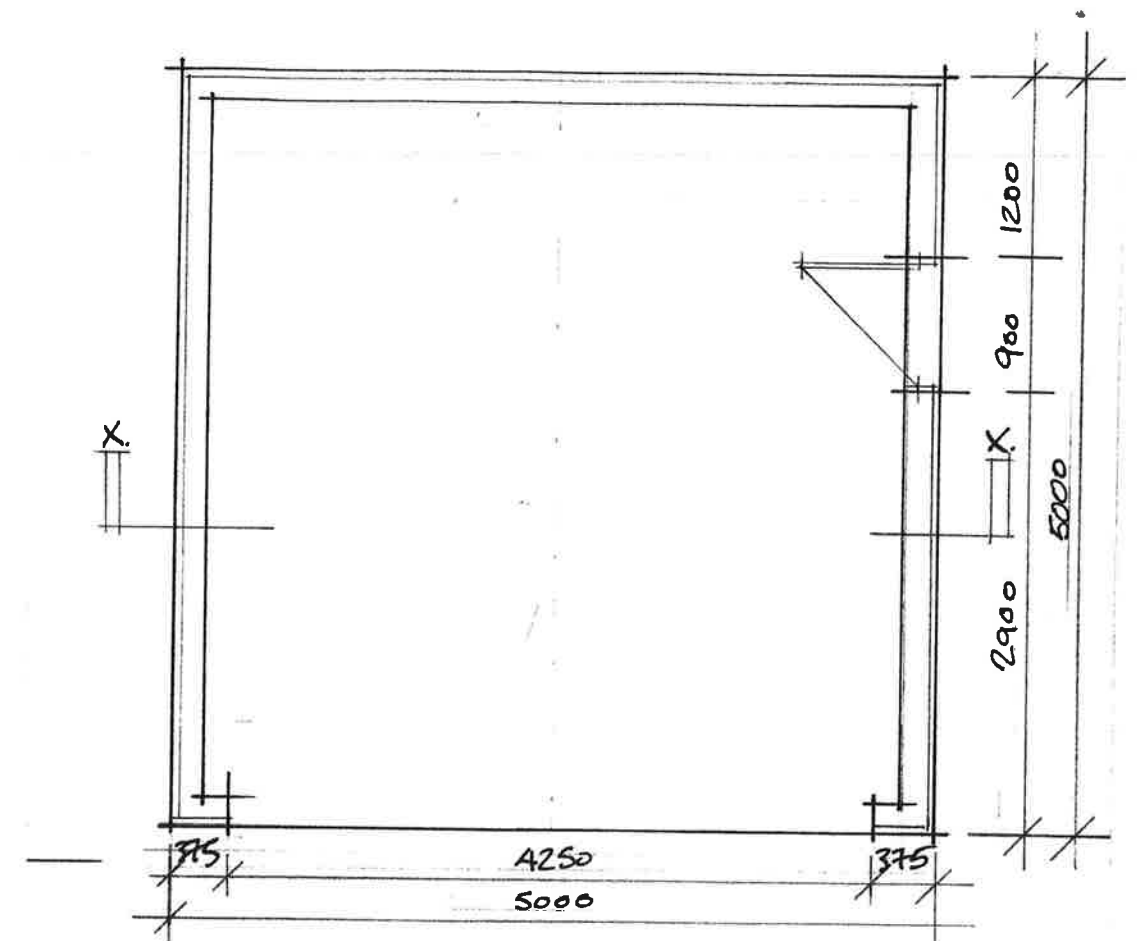

PLAN SCALE 1:50 @ A3



EAST ELEVATION.



PROPOSED DETACHED GARAGE

AT 41 ESSEX ROAD, HUYTON

SCALE 1:50 @ A3 DWG No: ER/22/04