


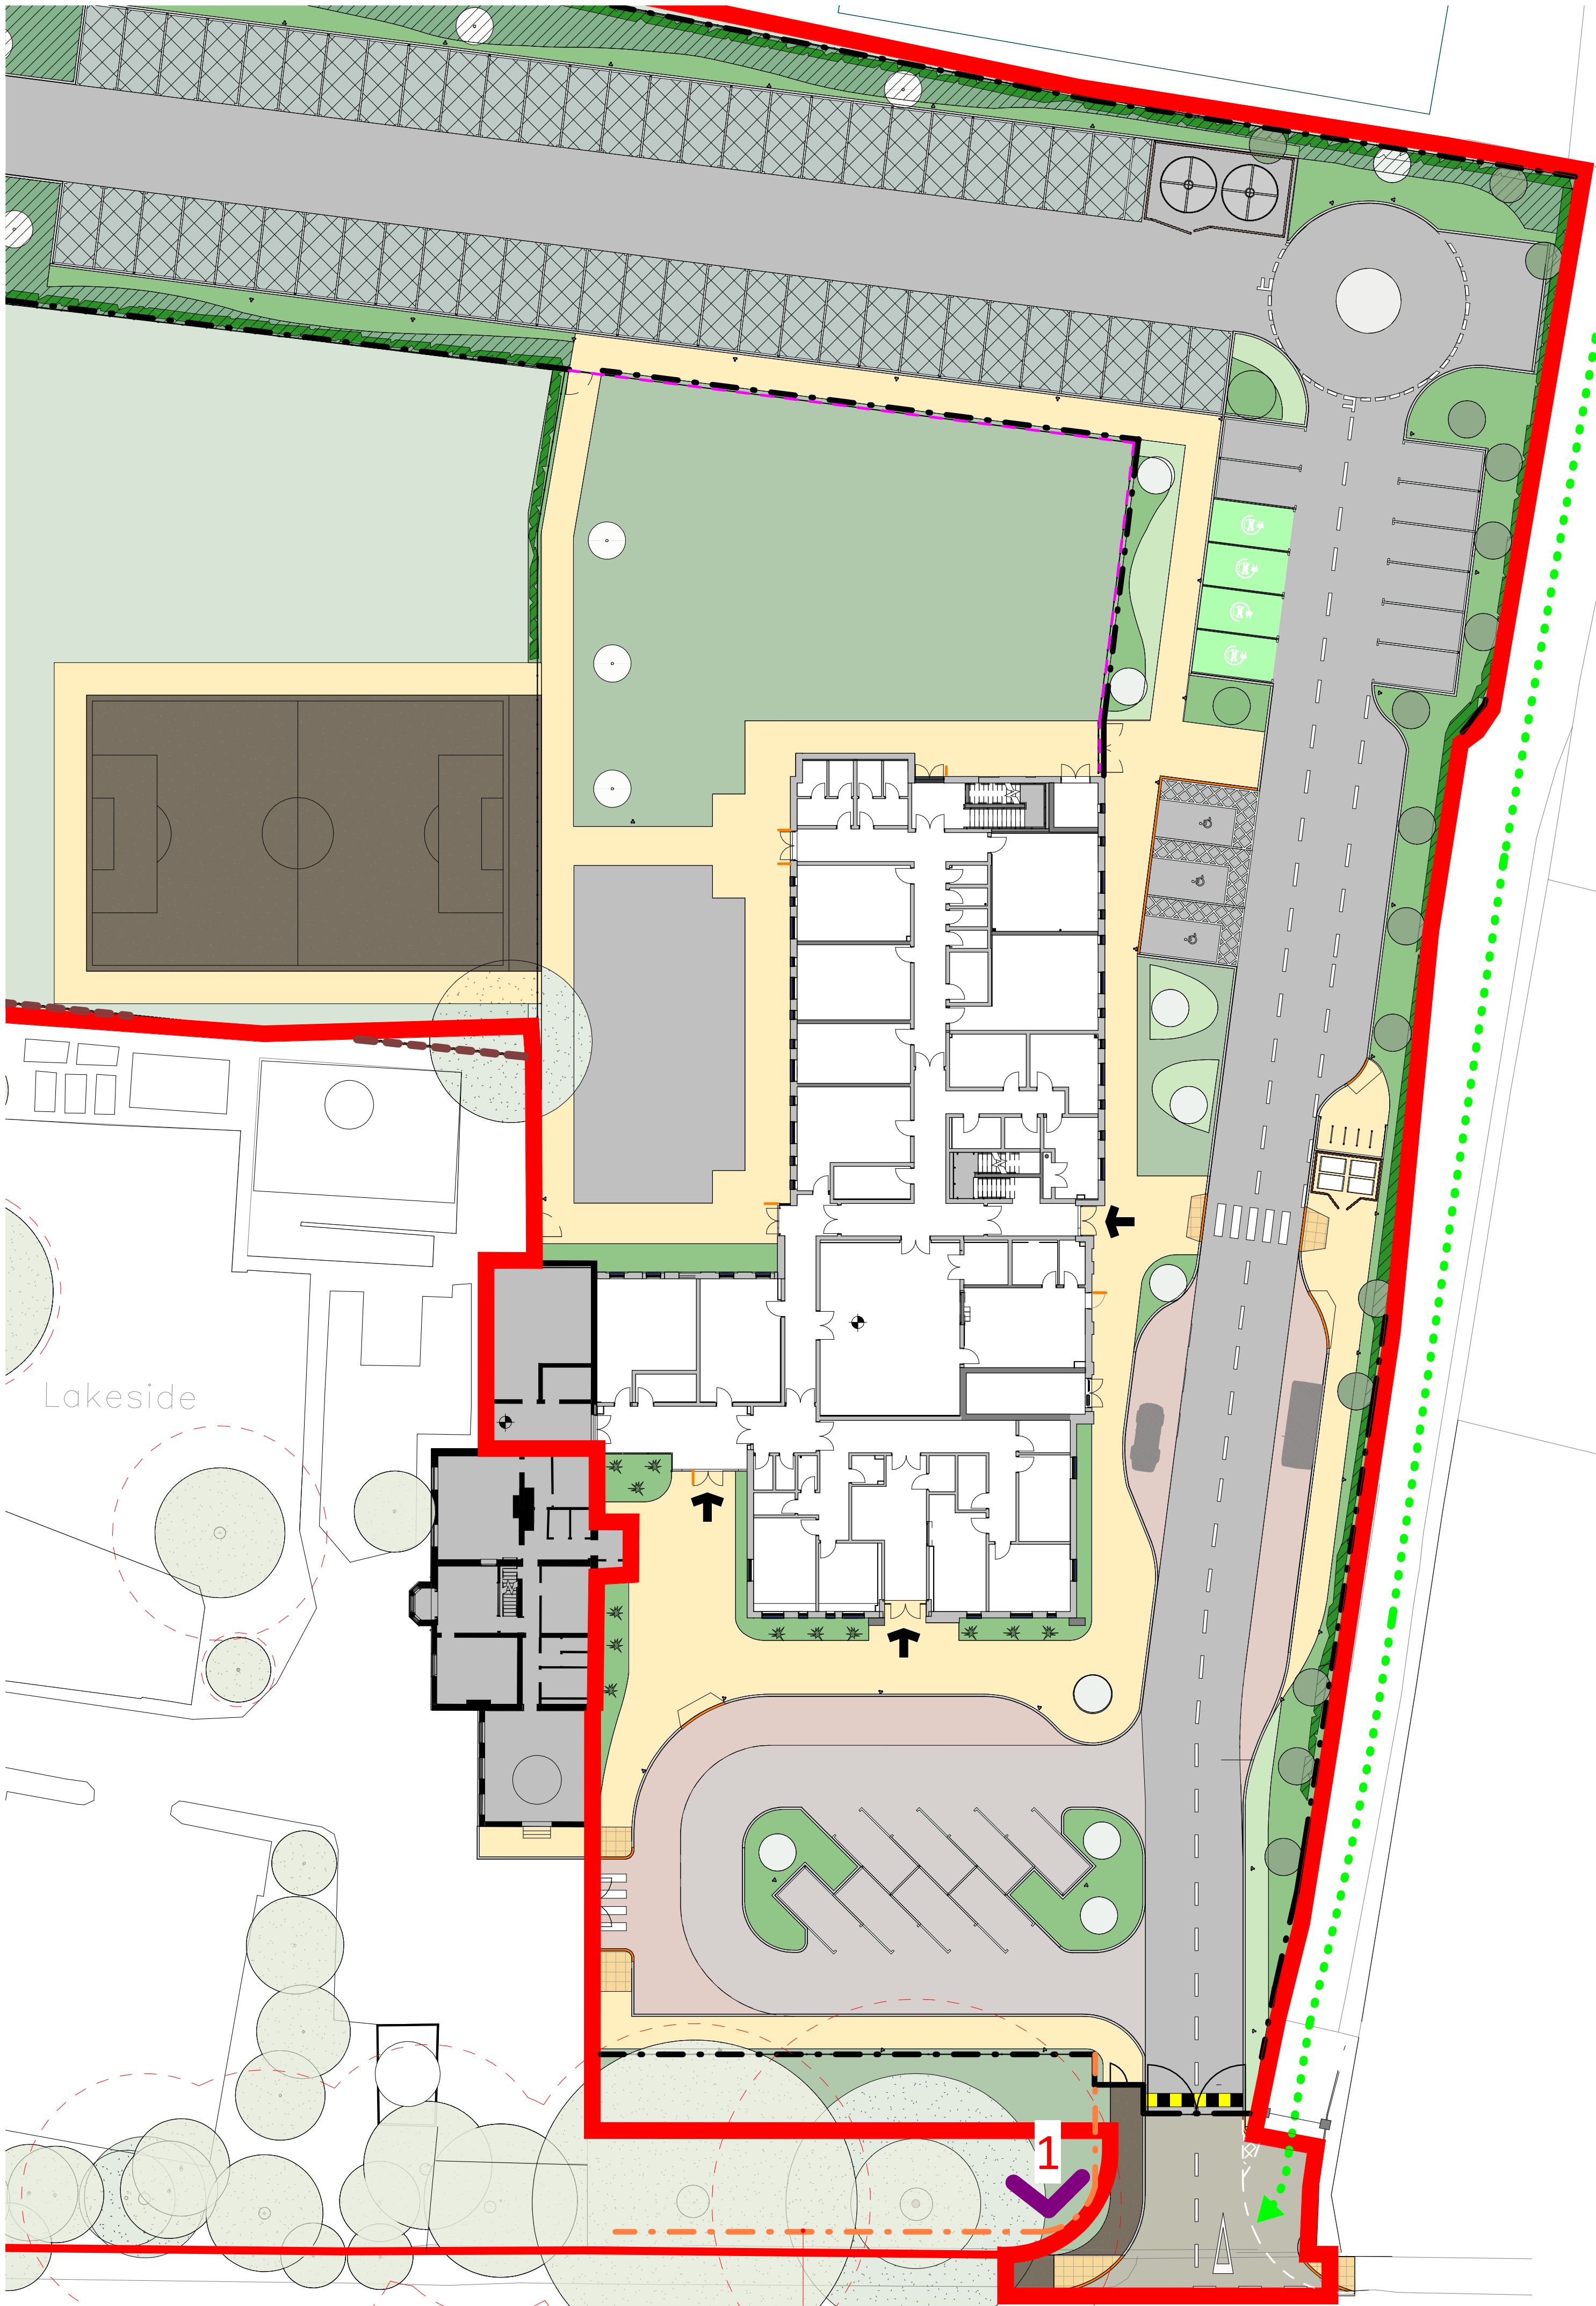

05-ZZ_Site Plan Proposed School Sign Locations

Indicative Existing Fence Location



0m 5m 10m 15m 20m
VISUAL SCALE 1:250 @ A1

Drawing Status
CONSTRUCTION

This drawing is © C4 Projects and is not to be copied, reproduced or re-distributed either in whole or in part without the prior written permission of the originator.

The originator shall have no responsibility for any liability, loss, cost, damage or expense arising from or relating to any use of this document other than for its intended purpose on this project.

This drawing shall be read in conjunction with all other relevant drawings, specifications and associated documentation. Any discrepancies, errors or omissions are to be reported to the originator before proceeding with work.

All dimensions are to be checked on site by the contractor prior to proceeding with any work. This drawing shall not be scaled to ascertain any dimensions, work to figured dimensions only.

DISCLAIMER
When this drawing is issued in CAD, it is an uncontrolled version issued for information only, to enable the recipient to prepare their own documents/ drawings for which they are solely responsible.

SOFTWARE INTEROPERABILITY
C4 Projects prepared this drawing using Autodesk® REVIT® Architecture.

C4 Projects does not accept liability for any loss or degradation of any information held in the drawing resulting from the transition from the original file format to any other file format or from the recipients reading of it in any other programme.

Hazard Identification		
ref	hazard	date



1



Double Sided totem display constructed in a triangular way so can be viewed from both ways from the roadside when approaching the entrance to the school.

Totem to be installed behind the existing wooden fence and viewed above that.

(Refer to HH Reed Drawings)

C03 Drawing Update	LG	30.11.22	AL
C02 Site Signage Update	LG	29.11.22	AL
C01 Issue for Planning	DS	05.09.22	AL

Rev	Revision Details	Drawn	Date	Checked
-----	------------------	-------	------	---------

C4 Projects
Quayside, Widderspool Business Park, Stockton Heath, W44 6HL
t: 01925 751 852
e: info@c4projects.co.uk
www.c4projects.co.uk

Project Management • Architecture • Building Surveying • Cost Consultancy



Project
Lakeside School
Liverpool

Drawing Title
School External Signage

Status Purpose of Issue
A APPROVED

Drawn by	DS	Created	31.08.22
C4 Job no.	20-034	Scale	1 : 250 @ A1

Drg no.	Rev
20034-C4P-AV-ZZ-DR-A-0557	C03