


Drawing Key

-  proposed 2.4m high gate locations - all to be automated with central access controls
-  proposed 2.4m high security fence - set back from boundary by approx. 1m
-  location of soft/hard dig for gate access control to school office

P02	Fenceline amended to avoid Sub-Station	JO	MG	28.11.25
Rev	Amendments	Dwn.	Ck.	Date

PLANNING

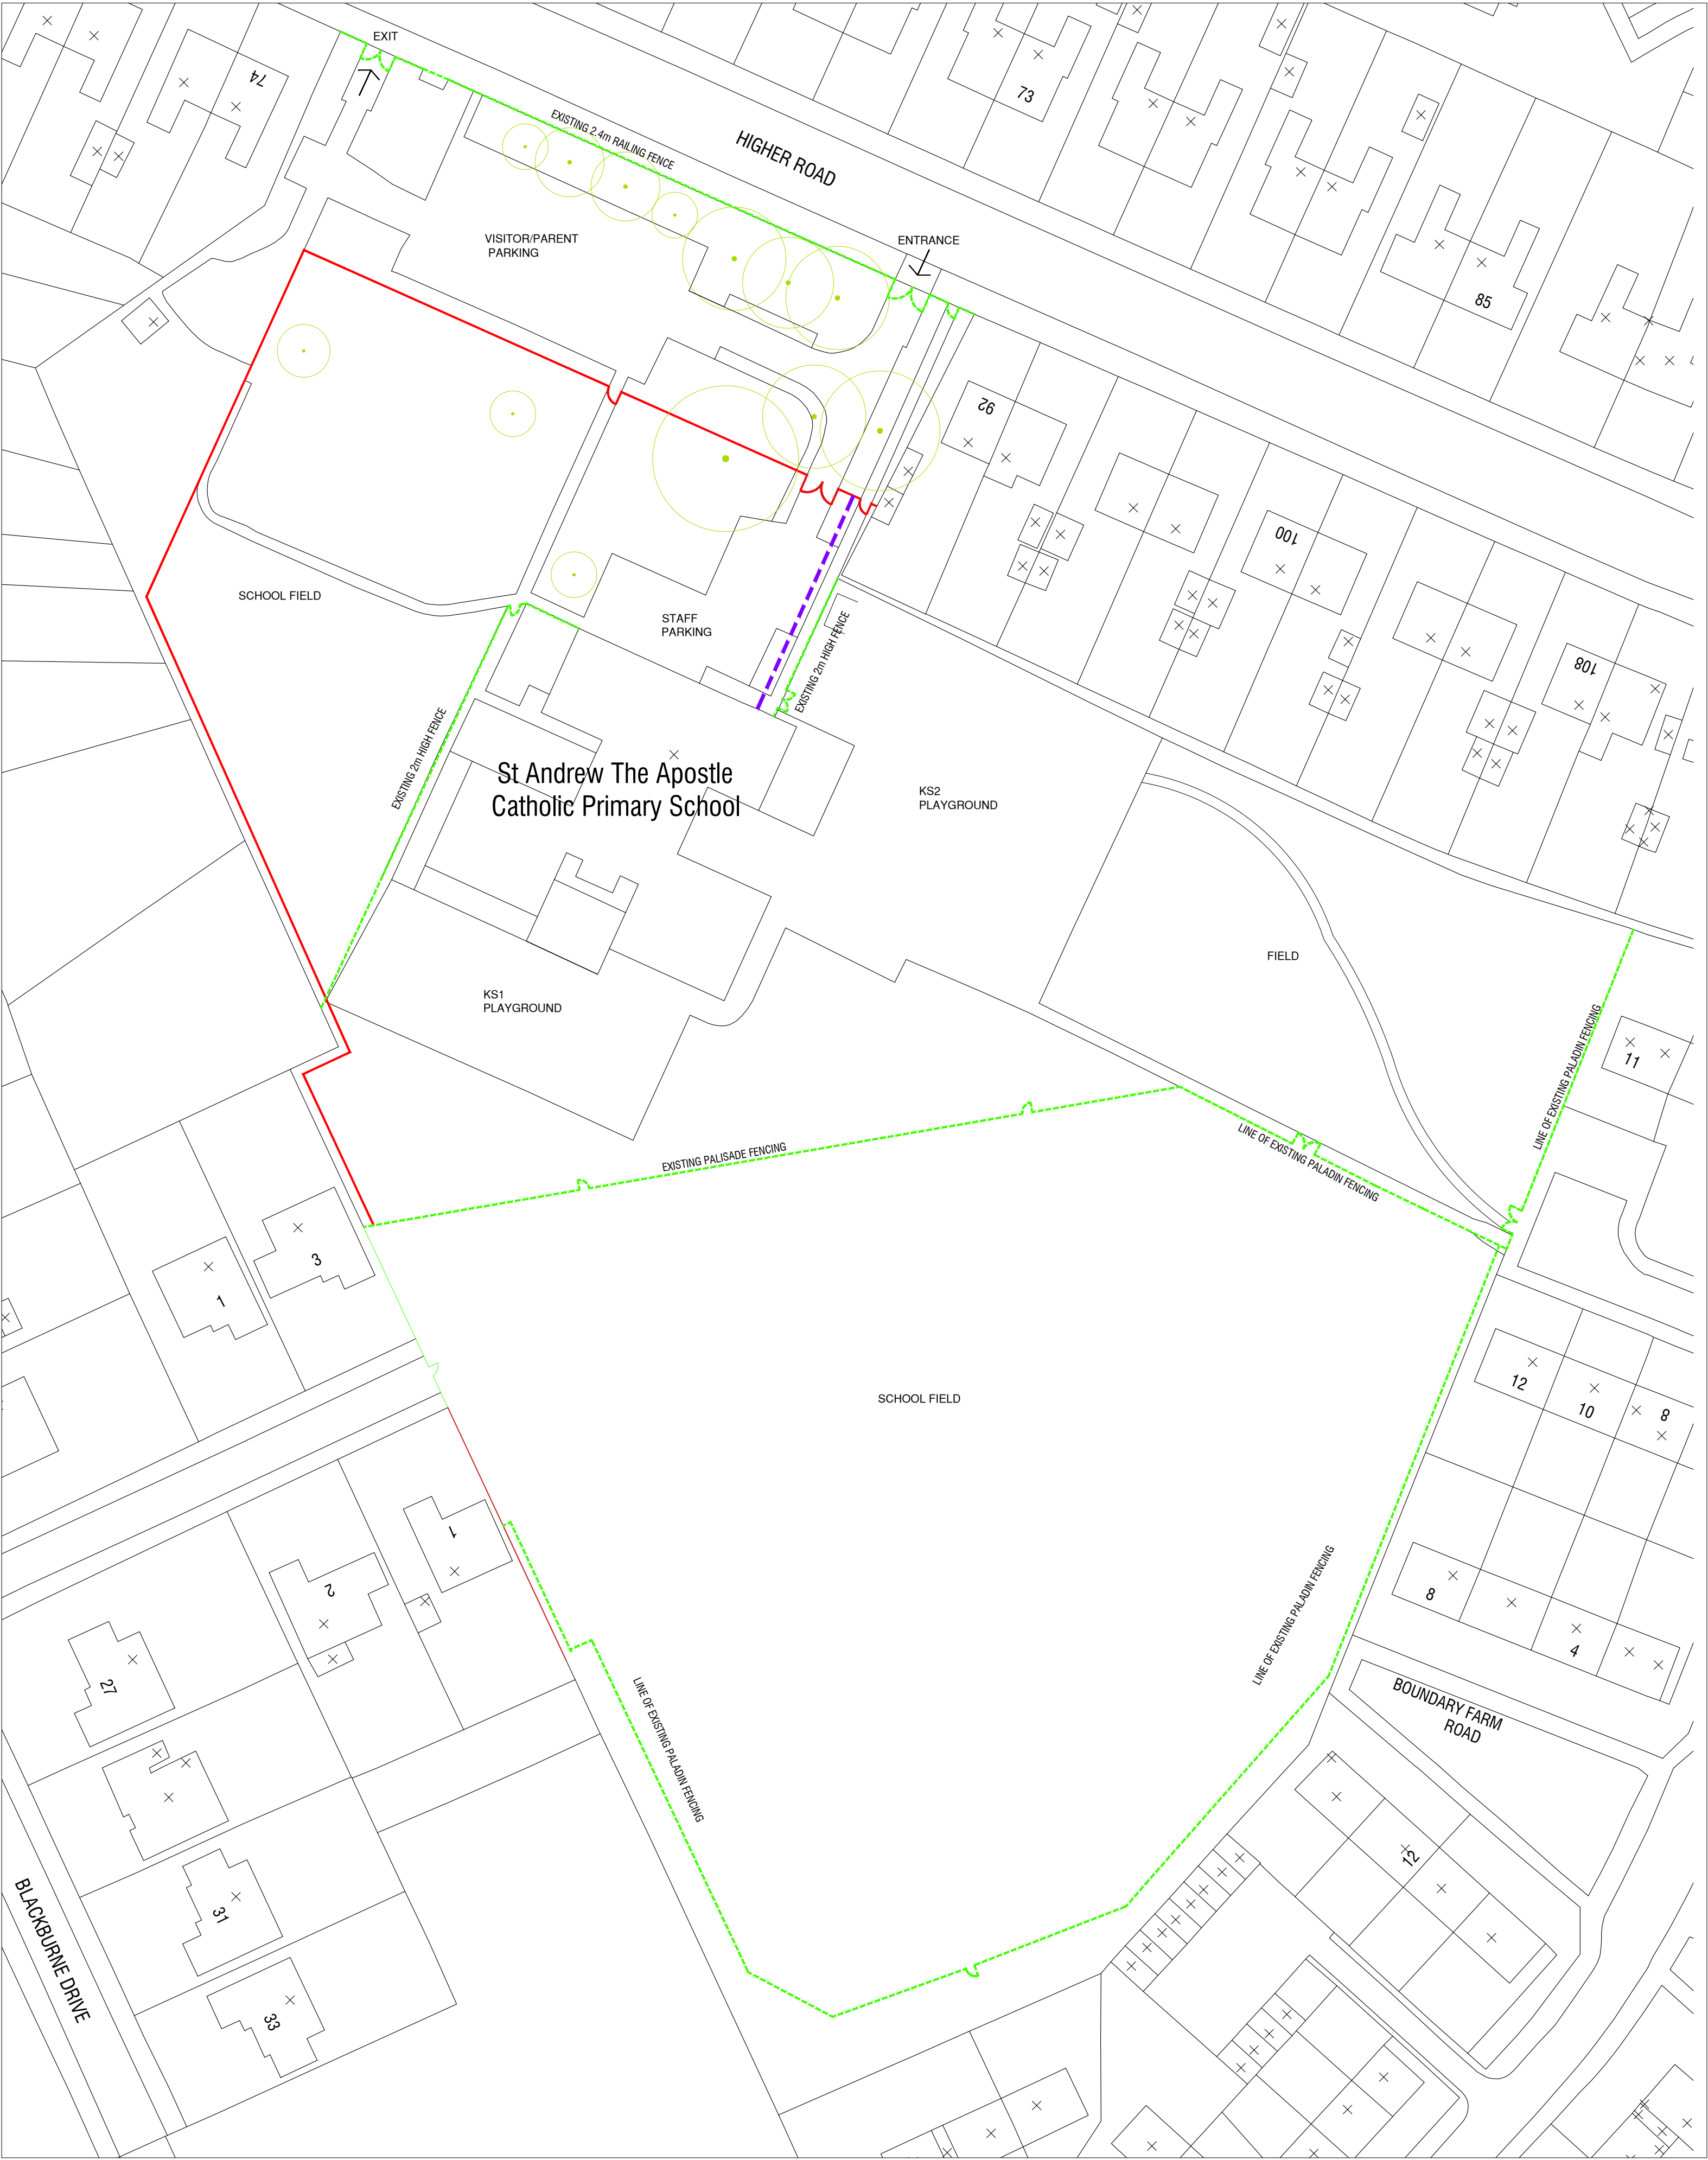

PROPERTY & CONSTRUCTION CONSULTANTS
Claire Court
Oriel Road
Bootle
Liverpool
L20 7AD
Tel No: (0151) 944 2020
Fax No: (0151) 944 1625
E-mail: cs@cunliffes.com

RIBA

Chartered Practice



Client
Tuneside Ltd.

Project Title
St Andrew the Apostle CPS
Higher Road, Halewood
Entrance Fencing Works

DWG No.
7777-SAA-CUN-XX-00-DR-A-1200

Drawing Title
Proposed Site Plan

Drawn	Date	Checked	
CS	13.10.25	MG	
SCALE	1:500 @ A1		
STATUS	A3	REVISION	P02