



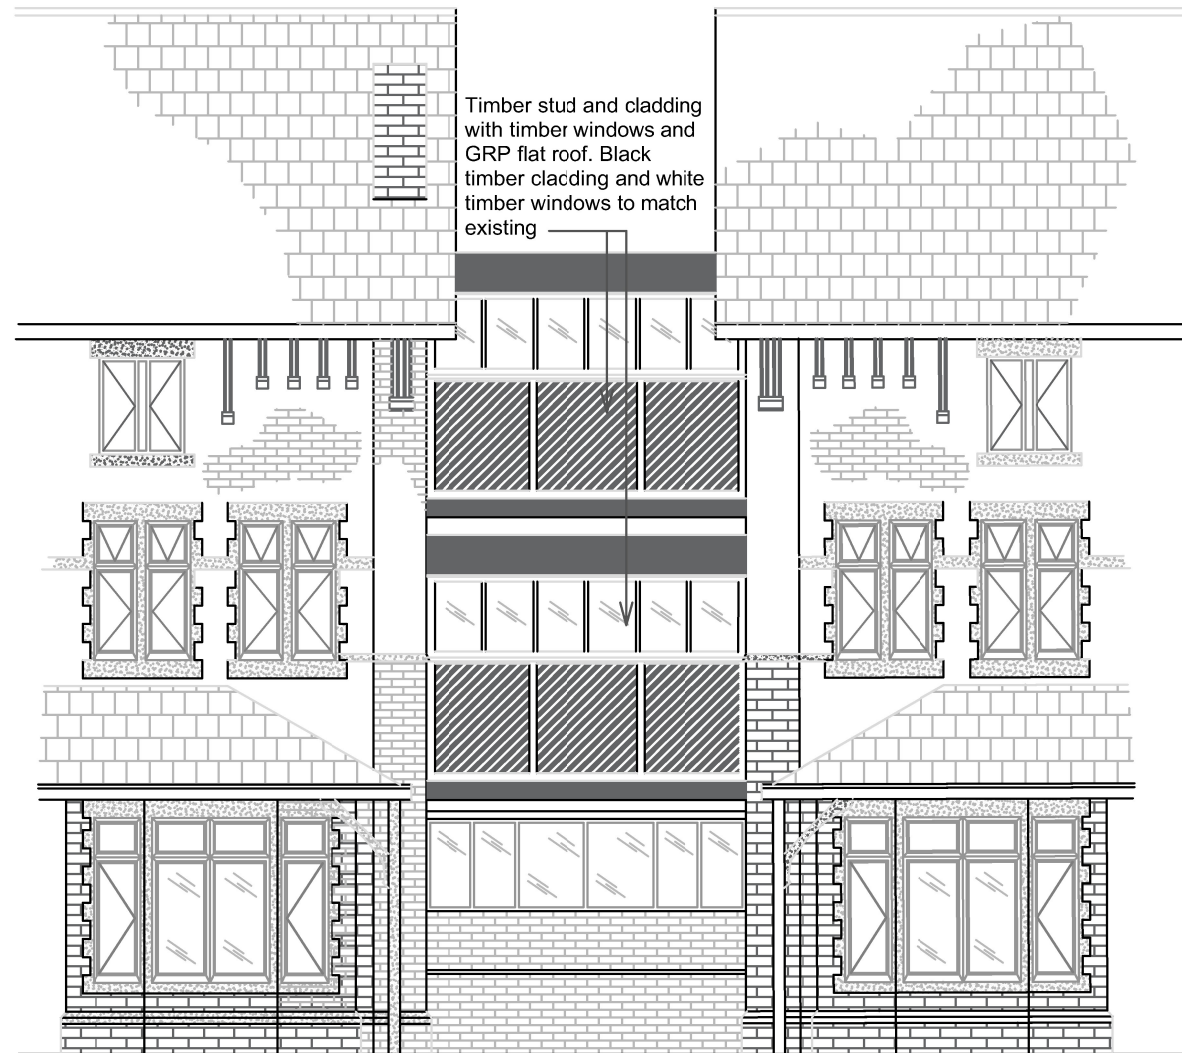

1 South Elevation
Scale: 1:100

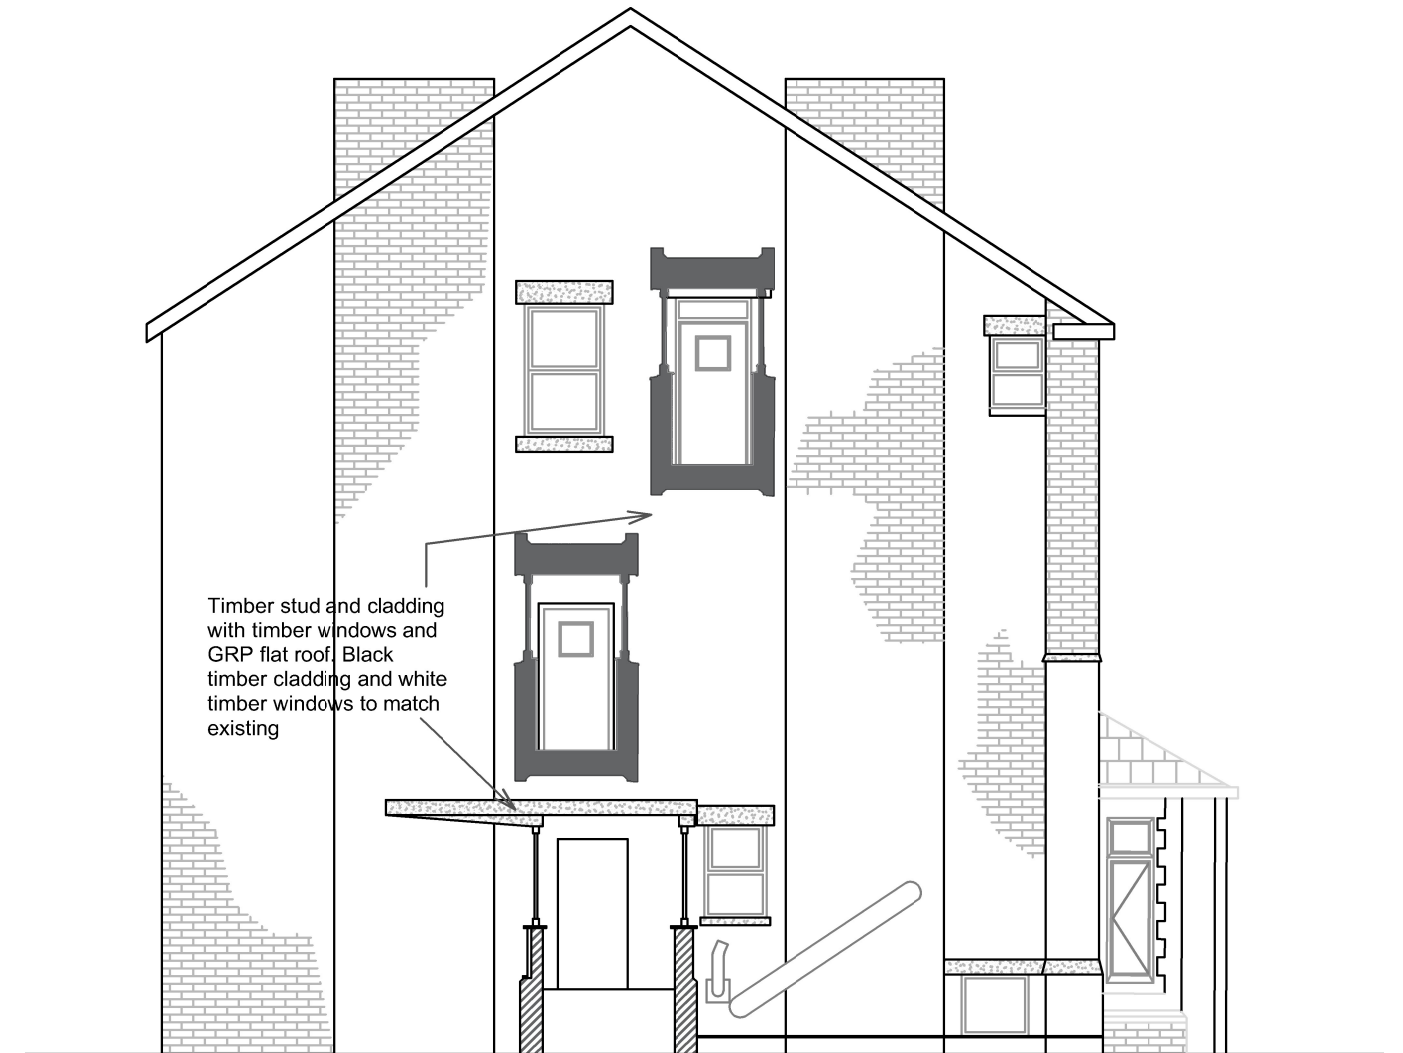

2 West Elevation
Scale: 1:100

- No dimensions are to be scaled from this drawing. All dimensions are to be checked on site, where discrepancy occurs between specification and drawings the supervising officer must be notified.

Project	The Orchards Care Home St Marys Road, Huyton, Liverpool L36 5UY		
Client	WeCare Ltd		
Designer	I.Q.S Limited 158-162 Bury New Road, Whitefield M45 6AD 0161 767 9862 Web: www.iqs.co.uk		
Phase	Planning	Title	Proposed Elevations A
No.	0047/0072/004	Size:	A3
Drawn By	Lynsey Taylor-Watson		
Approved By	Tony Mason		
Rev.	A	Date:	18/11/2025

