


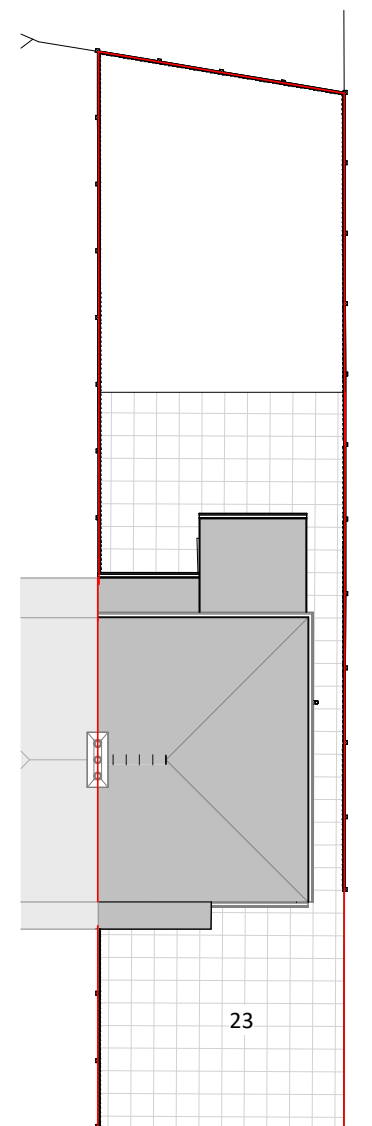
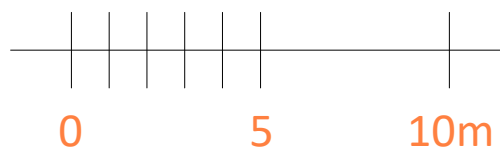


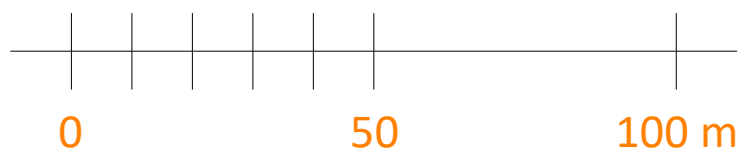

LOCATION PLAN
SCALE 1:1250@A3

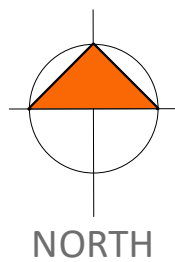


EXISTING SITE PLAN
SCALE 1:200@A3

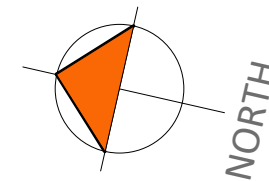

EXISTING 3D

This drawing (or any part thereof) may not be copied, transmitted or disclosed to any third party or unauthorized person without the prior written permission of Future3Architecture. This drawing is to be read in conjunction with all other relevant drawings prepared by consultants and sub-contractors. Work only to printed dimensions. Report any discrepancies to the Architect or representatives thereof.

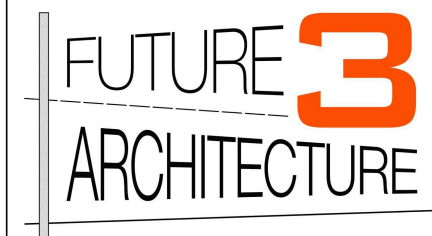

Contact:
07919222347
hello@future3.co.uk
155 Score Lane, Liverpool, L16 5EE
www.future3.co.uk

PROJECT
23 Westfield Avenue
Liverpool
L14 6UY

PROJECT N° 25053

CLIENT
Linda Thompson

DRAWING
Location & Site

STATUS
SCALE (@ A3) As indicated

DRAWN BY LL

DATE 11.11.25

DRAWING NUMBER 25053 - 01
REV A